

PRODUCED BY AN AUTODESK STUDENT VERSION

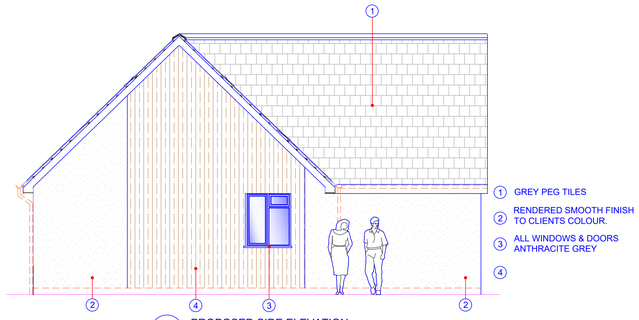


1. GREY PEG TILES
2. RENDERED SMOOTH FINISH TO CLIENTS COLOUR.
3. ALL WINDOWS & DOORS ANTHRACITE GREY
4.

1 PROPOSED SIDE ELEVATION
1:50

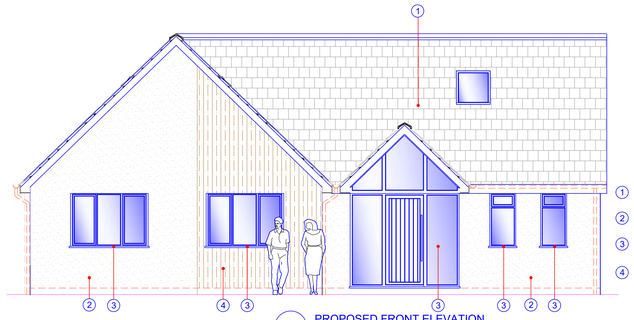


1. GREY PEG TILES
2. RENDERED SMOOTH FINISH TO CLIENTS COLOUR.
3. ALL WINDOWS & DOORS ANTHRACITE GREY
4. BEECH CLADDING TO CLIENTS SPECIFICATION/DETAIL

2 PROPOSED FRONT ELEVATION
1:50

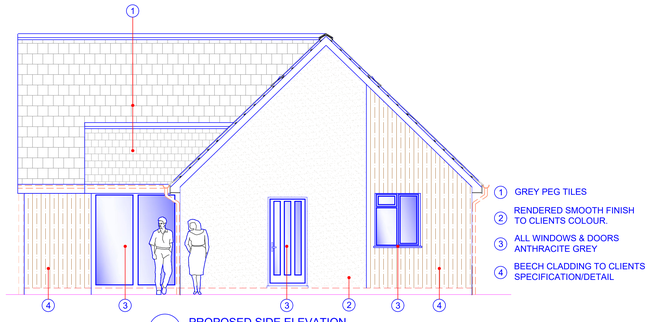


1. GREY PEG TILES
2. RENDERED SMOOTH FINISH TO CLIENTS COLOUR.
3. ALL WINDOWS & DOORS ANTHRACITE GREY
4. BEECH CLADDING TO CLIENTS SPECIFICATION/DETAIL

3 PROPOSED SIDE ELEVATION
1:50

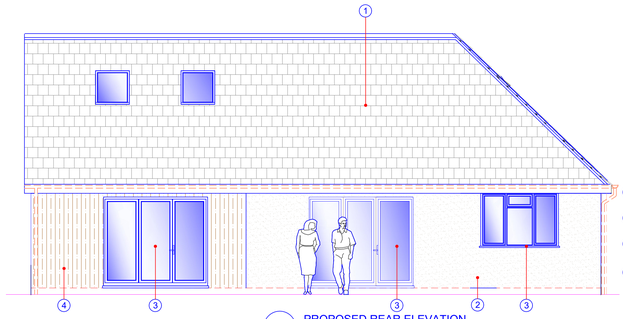


1. GREY PEG TILES
2. RENDERED SMOOTH FINISH TO CLIENTS COLOUR.
3. ALL WINDOWS & DOORS ANTHRACITE GREY
4. BEECH CLADDING TO CLIENTS SPECIFICATION/DETAIL


4 PROPOSED REAR ELEVATION
1:50

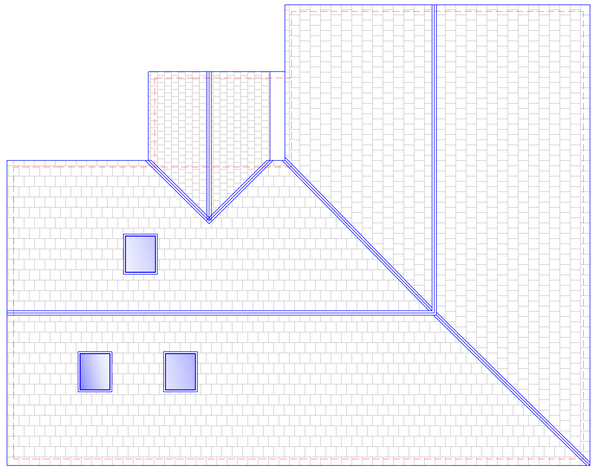


5 PROPOSED ROOF PLAN
1:50

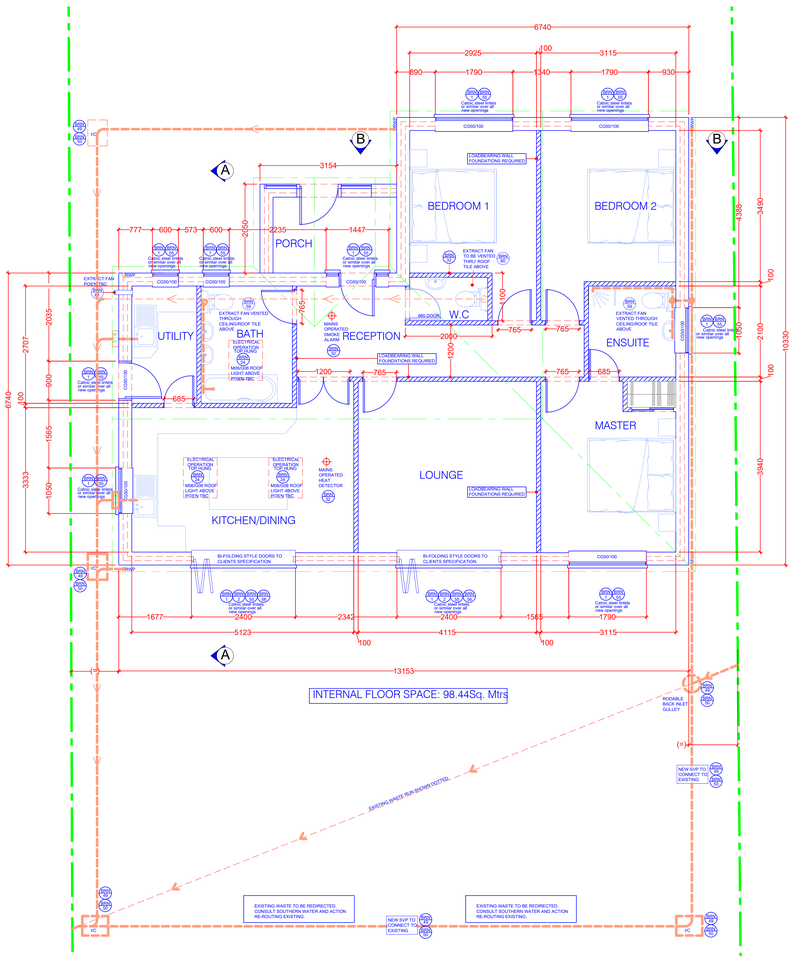


6 PROPOSED FLOOR PLAN
1:50

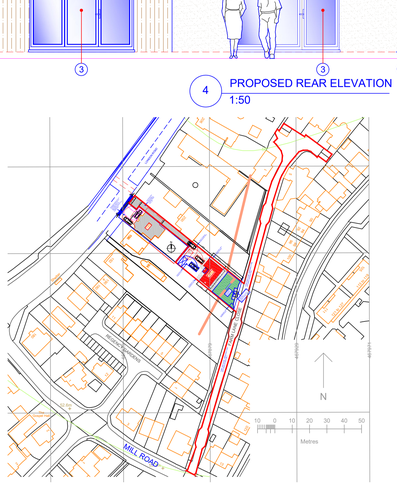

15 PROPOSED LOCATION PLAN
1:1250

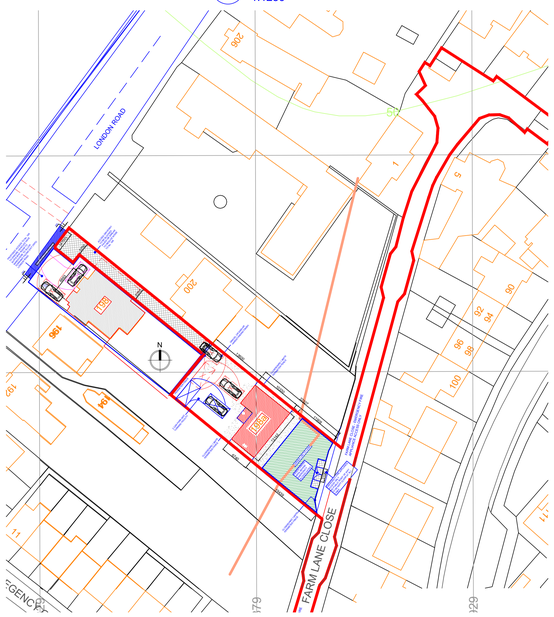

7 PROPOSED BLOCK PLAN
1:500

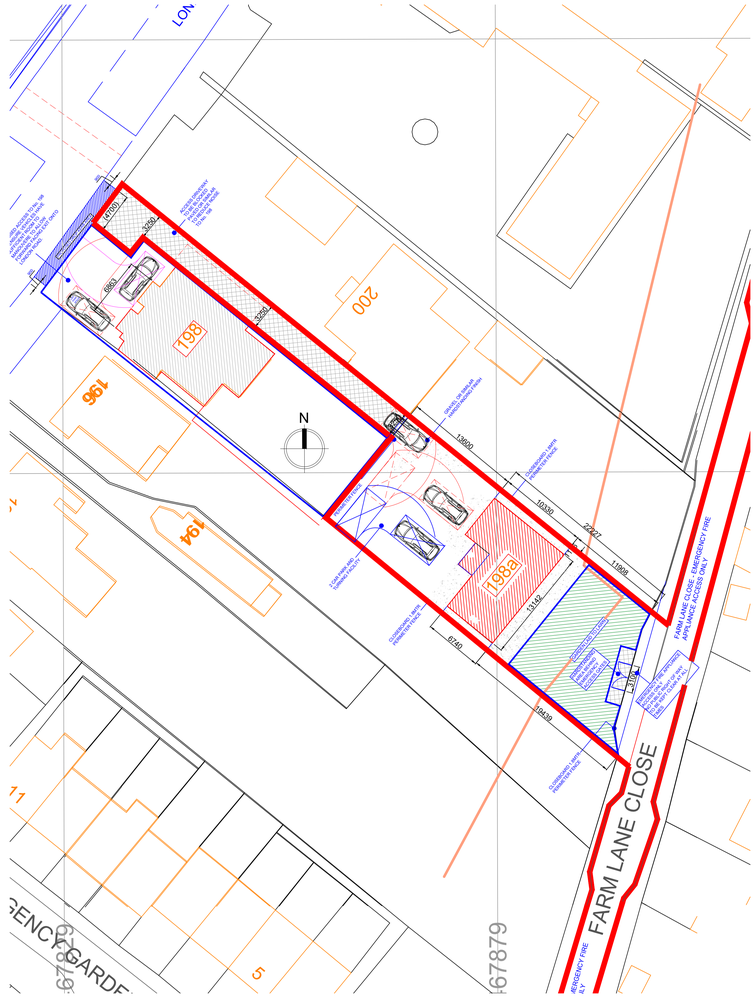

8 SITE DETAIL PLAN
1:250

DETAILS AND DIMENSIONS OF ALL LEVELS OF PROPOSED PLANS TO BE CHECKED ON SITE BY APPOINTED CONTRACTOR PRIOR TO ANY COMMENCEMENT/ORDERING OF MATERIALS OF WORK, ANY QUERIES, VARIATIONS OR DISCREPENCIES DIRECTED TO CLIENT - DM DESIGNS ACCEPTS NO RESPONSIBILITY IN ANY PART ON DRAWINGS UNLESS OTHERWISE AGREED PRIOR.

NOTE:
DRAWING:DUFF_01A TO BE USED IN CONJUNCTION WITH ASSOCIATED BUILDING REGULATIONS NOTES DUFF/BRN.
DIRECTIONAL NORTH ARROW SHOWN ON BLOCK & LOCATION PLANS DUFF/BLP.

BRN 1 DENOTES ATTACHED BUILDING REGULATION NOTES
DENOTES ITEM No.

MODIFICATIONS	ISSUE:
CHANGED PARKING PROVISION	04.09.18 - D
CHANGED RED LINE DETAILS	01.08.18 - C
CHANGED RED LINE DETAILS	18.07.18 - B

TITLE
PROPOSED NEW BUILD CHALET BUNGALOW

CUSTOMER
A DUFF,
198a LONDON ROAD,
WATERLOOVILLE,
PO7 7AN

DRAWN BY:
DM designs

DRAWING NO: DUFF 01A	1 OF 2
SCALE:	VARIES:
DATE:	15.06.2018
REVISION: D	A0

PRODUCED BY AN AUTODESK STUDENT VERSION
PRODUCED BY AN AUTODESK STUDENT VERSION