


P:17-110 - Woodcroft Farm, Havant\Tech\Acad\Drawings\2000 Series - Phase 1A\17-110-2020 Indicative Street Lighting.dwg

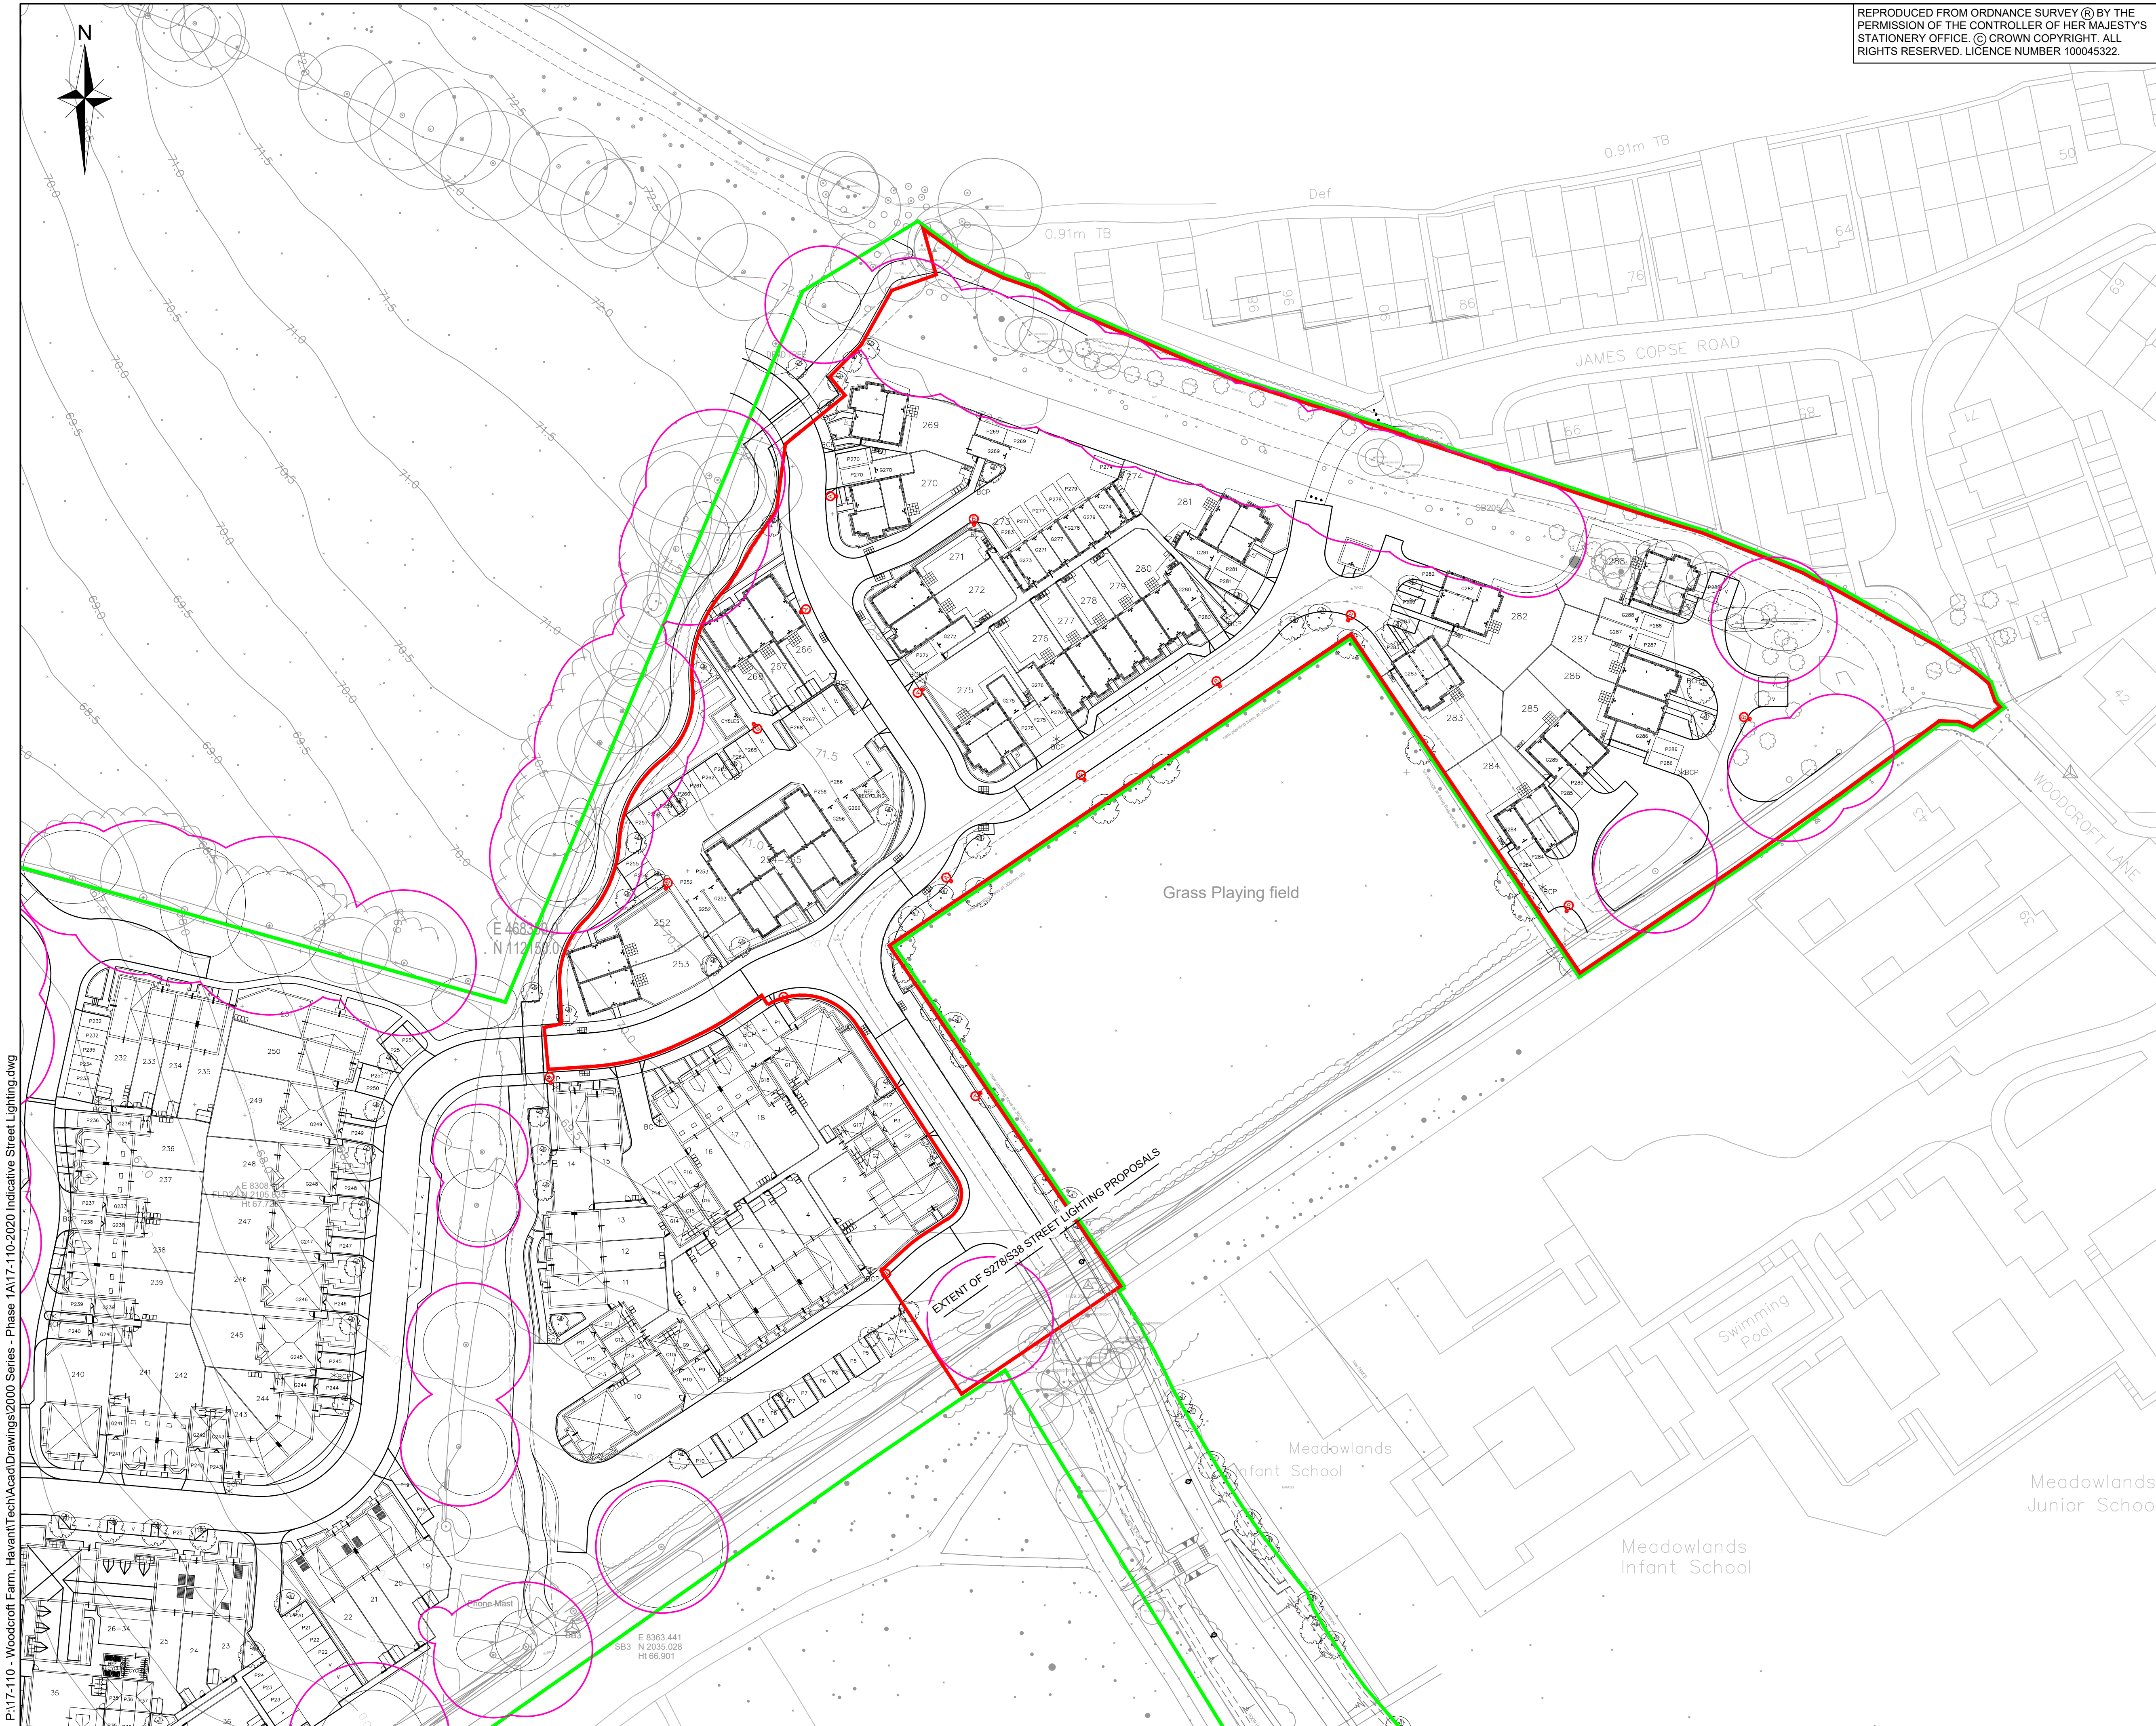

REPRODUCED FROM ORDNANCE SURVEY © BY THE PERMISSION OF THE CONTROLLER OF HER MAJESTY'S STATIONERY OFFICE. © CROWN COPYRIGHT. ALL RIGHTS RESERVED. LICENCE NUMBER 100045322.

NOTES
1. THIS DRAWING IS FOR PLANNING PURPOSES ONLY AND IS TO BE READ IN CONJUNCTION WITH ALL OTHER DRAWINGS ISSUED BY THE ARCHITECT AND ENGINEER.
2. DO NOT SCALE FROM THIS DRAWING.

LEGEND

- SITE OWNERSHIP BOUNDARY
- PHASE 1A BOUNDARY
- TREE ROOT PROTECTION AREA
- PROPOSED 6 METRE COLUMN FITTED WITH POST TOP MOUNTED LUMINAIRE WITH 5 DEGREE TILT. LUMINAIRE TO BE PHILIPS BGP615 MICRO LUMA DM50 WITH 12 No. NEUTRAL WHITE LEDS PROVIDING NO LESS THAN 1.4km. LUMINAIRE TO BE FITTED WITH ELECTRONIC DIMMABLE BALLAST COMPATIBLE WITH MAYFLOWER CMS VIA DALI PROTOCOL. LUMINAIRE IS TO BE CONTROLLED VIA A MAYFLOWER EXTERNAL NODE. COLUMN TO BE PAINTED BS12B21 (GREEN).
- PROPOSED 5 METRE COLUMN FITTED WITH POST TOP MOUNTED LUMINAIRE WITH 5 DEGREE TILT. LUMINAIRE TO BE PHILIPS BGP615 MICRO LUMA DM50 WITH 12 No. NEUTRAL WHITE LEDS PROVIDING NO LESS THAN 1.4km. LUMINAIRE TO BE FITTED WITH ELECTRONIC BALLAST AND IS CONTROLLED VIA A LUCY ZODIAC PART NIGHT PHOTO-ELECTRIC CELL (SS9).
- PROPOSED S278/S38 STREET LIGHTING COLUMN LOCATIONS. REFER TO 1000 SERIES FOR DETAILS

THE PROPOSED COLUMN LOCATIONS ARE INDICATIVE FOR PLANNING PURPOSES ONLY. SSE TO UNDERTAKE FULL STREET LIGHTING DESIGNS AT A LATER DATE.

FOR PLANNING PURPOSES ONLY

Rev	Amendments	Dm	Chk	App	Date

ODYSSEY
Tuscany House
White Hart Lane
Basingstoke
Hampshire RG21 4AF
Telephone: 01256 331144
Fax: 01256 331134
E: info@odysseyconsult.co.uk
W: www.odysseyconsult.co.uk

Job Title
**WOODCROFT FARM, HAVANT
PHASE 1A**

Drawing Title
INDICATIVE STREET LIGHTING

Client
**Linden
HOMES**

Scale 1:500 @A1	Date MARCH 18	Designed ND
Drawn ND	Checked ND	Approved LH
Job No 17-110	Drawing No 17-110/2020	Rev