




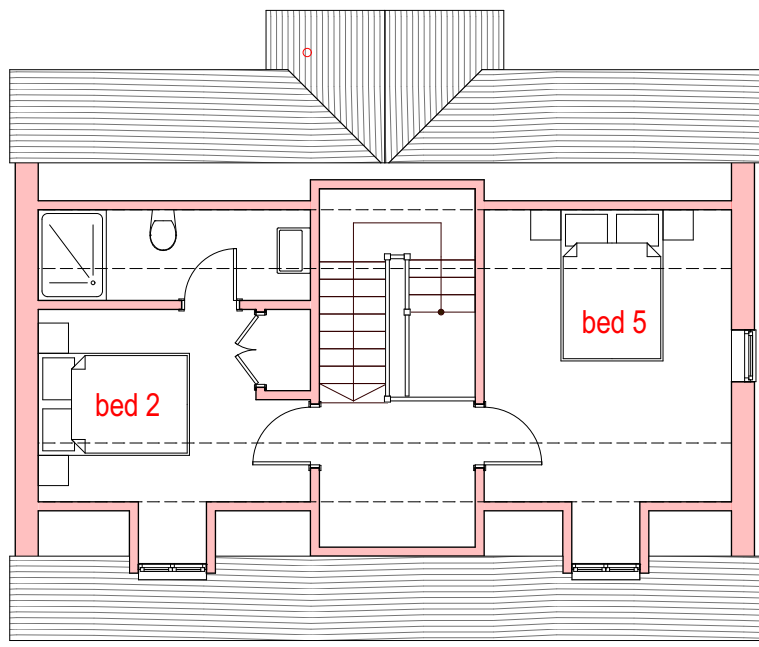

second floor

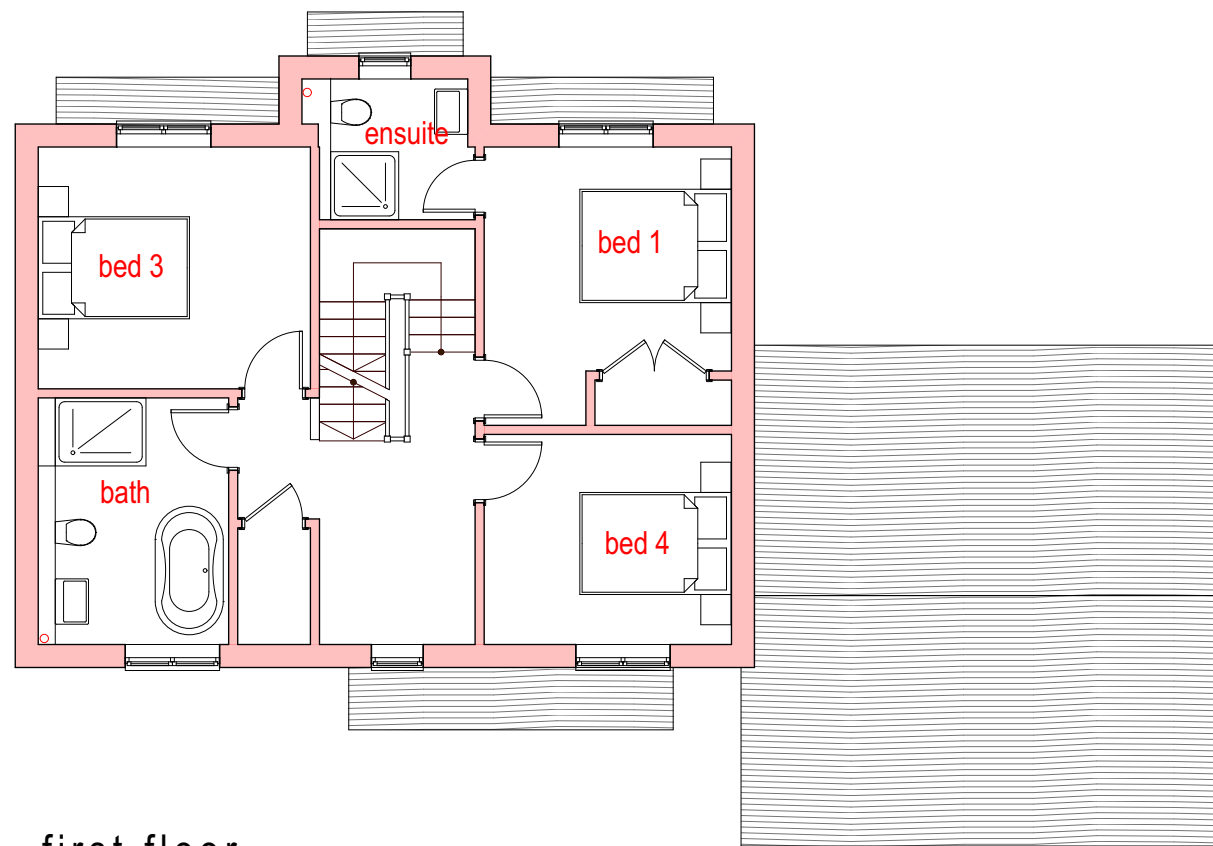


first floor

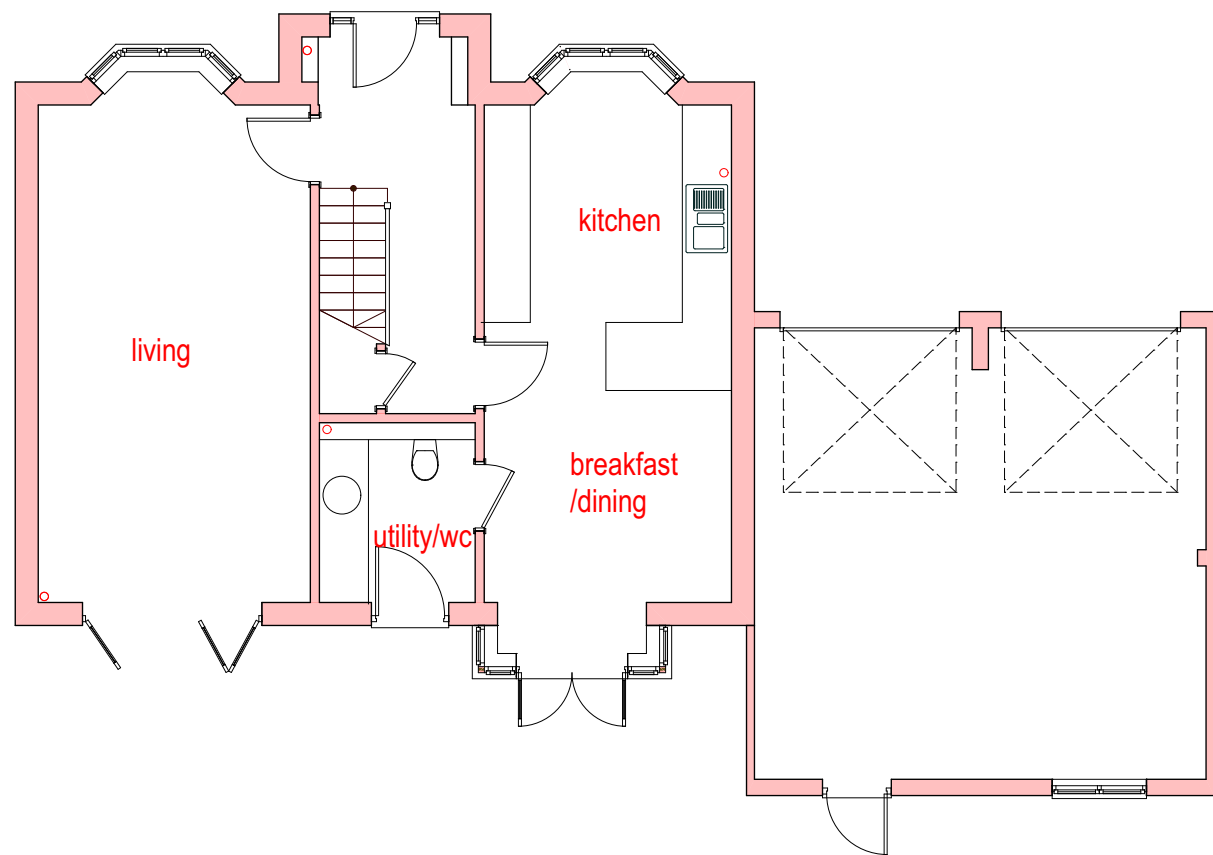


plot 2
1785ft²
ground floor



north elevation

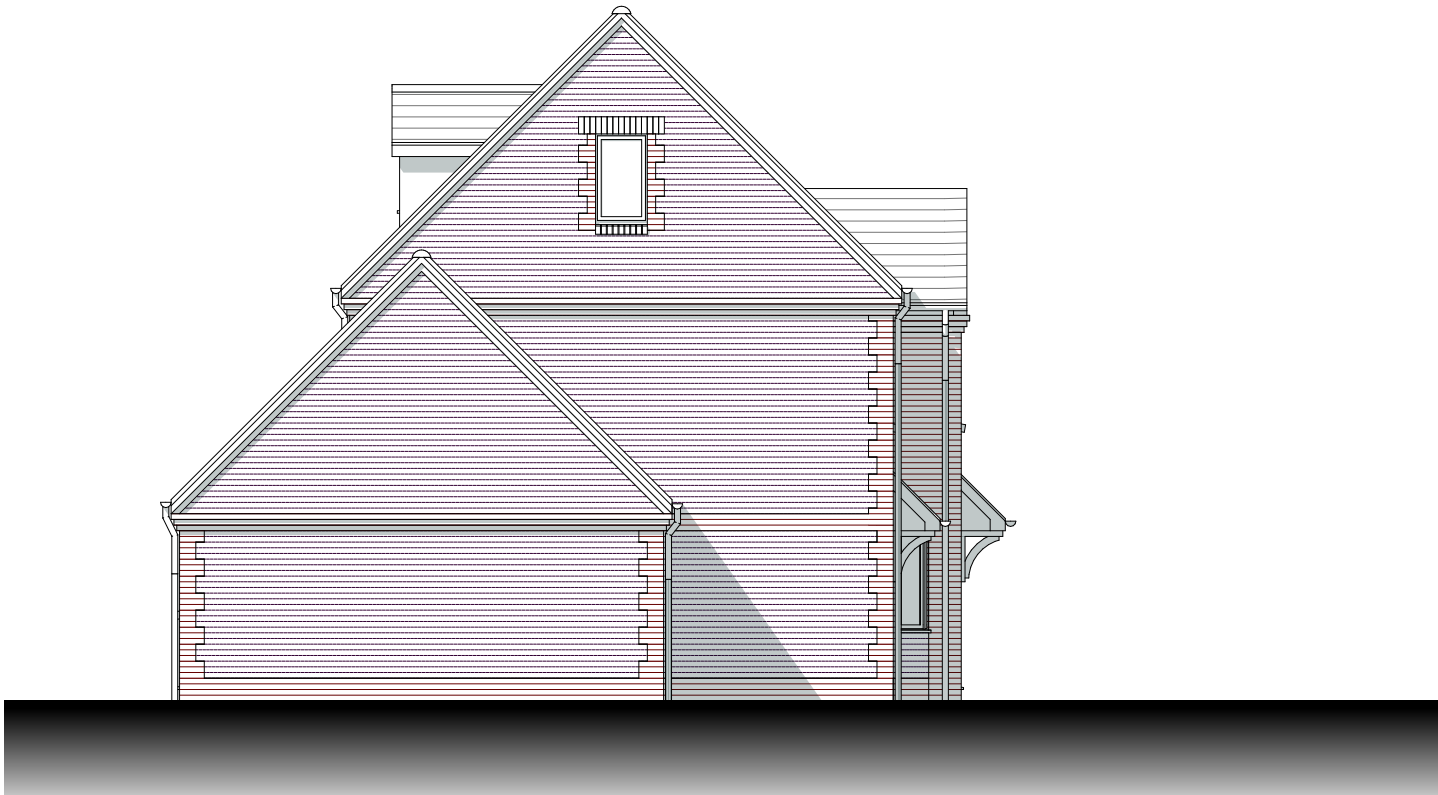

east elevation

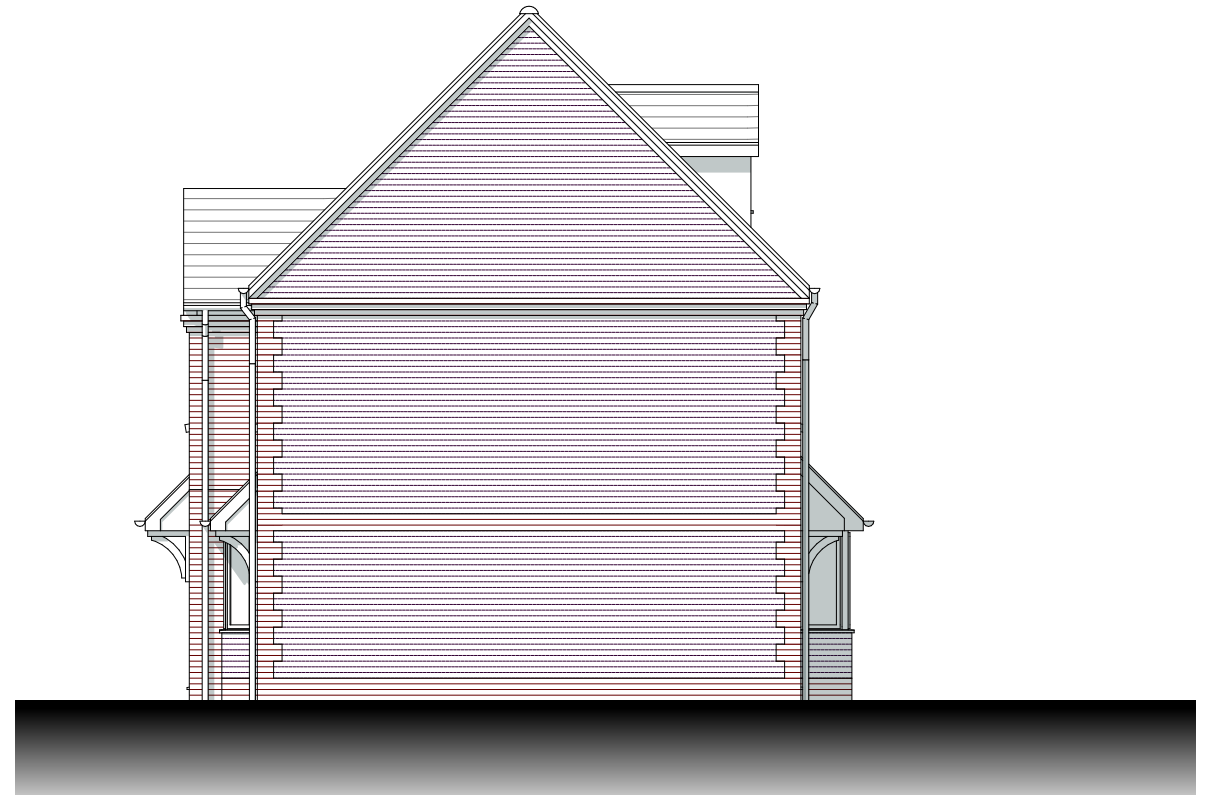


west elevation



south elevation

ROOF	Esco Merayo 600 x 300mm natural slates terracotta half round ridge tiles.
WALLS	Weinerberger Chartham Multi red stock facing bricks
FEATURES	Wienerberger Warnham red stock quoins, band and window surrounds.
FASCIA	White Upvc
GUTTERS	Black Upvc
WINDOWS	White Upvc
FRONT DOOR	Black
GARAGE DOOR	Black

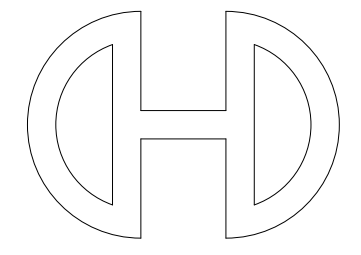

Victoria House 14 St Johns Road Hedge End Southampton Hampshire SO30 4AB
Tel: 01489 773377 * Fax 01489 797111 * E mail sales@crayfernhomes.co.uk
All dimensions are to be checked onsite prior to commencement of work
This drawing is the copyright of Crayfern Homes Limited
and may not be copied altered or reproduced in any way without their written authority

PLOT 2 FLOOR PLANS
& ELEVATIONS

DEVELOPMENT AT
REDLANDS LANE
LONG COPSE LANE
EMSWORTH

FOR
CRAYFERN HOMES LIMITED