



NOTES


1. DO NOT SCALE FROM THIS DRAWING.
2. ALL DIMENSIONS ARE TO BE CHECKED ON SITE, PRIOR TO COMMENCING ANY WORKS
3. ALL BOUNDARIES ARE ASSUMED AND WE ACCEPT NO LIABILITY FOR BOUNDARY INACCURACY
4. THESE ARE NOT WORKING DRAWINGS AND ARE FOR PLANNING PURPOSE ONLY

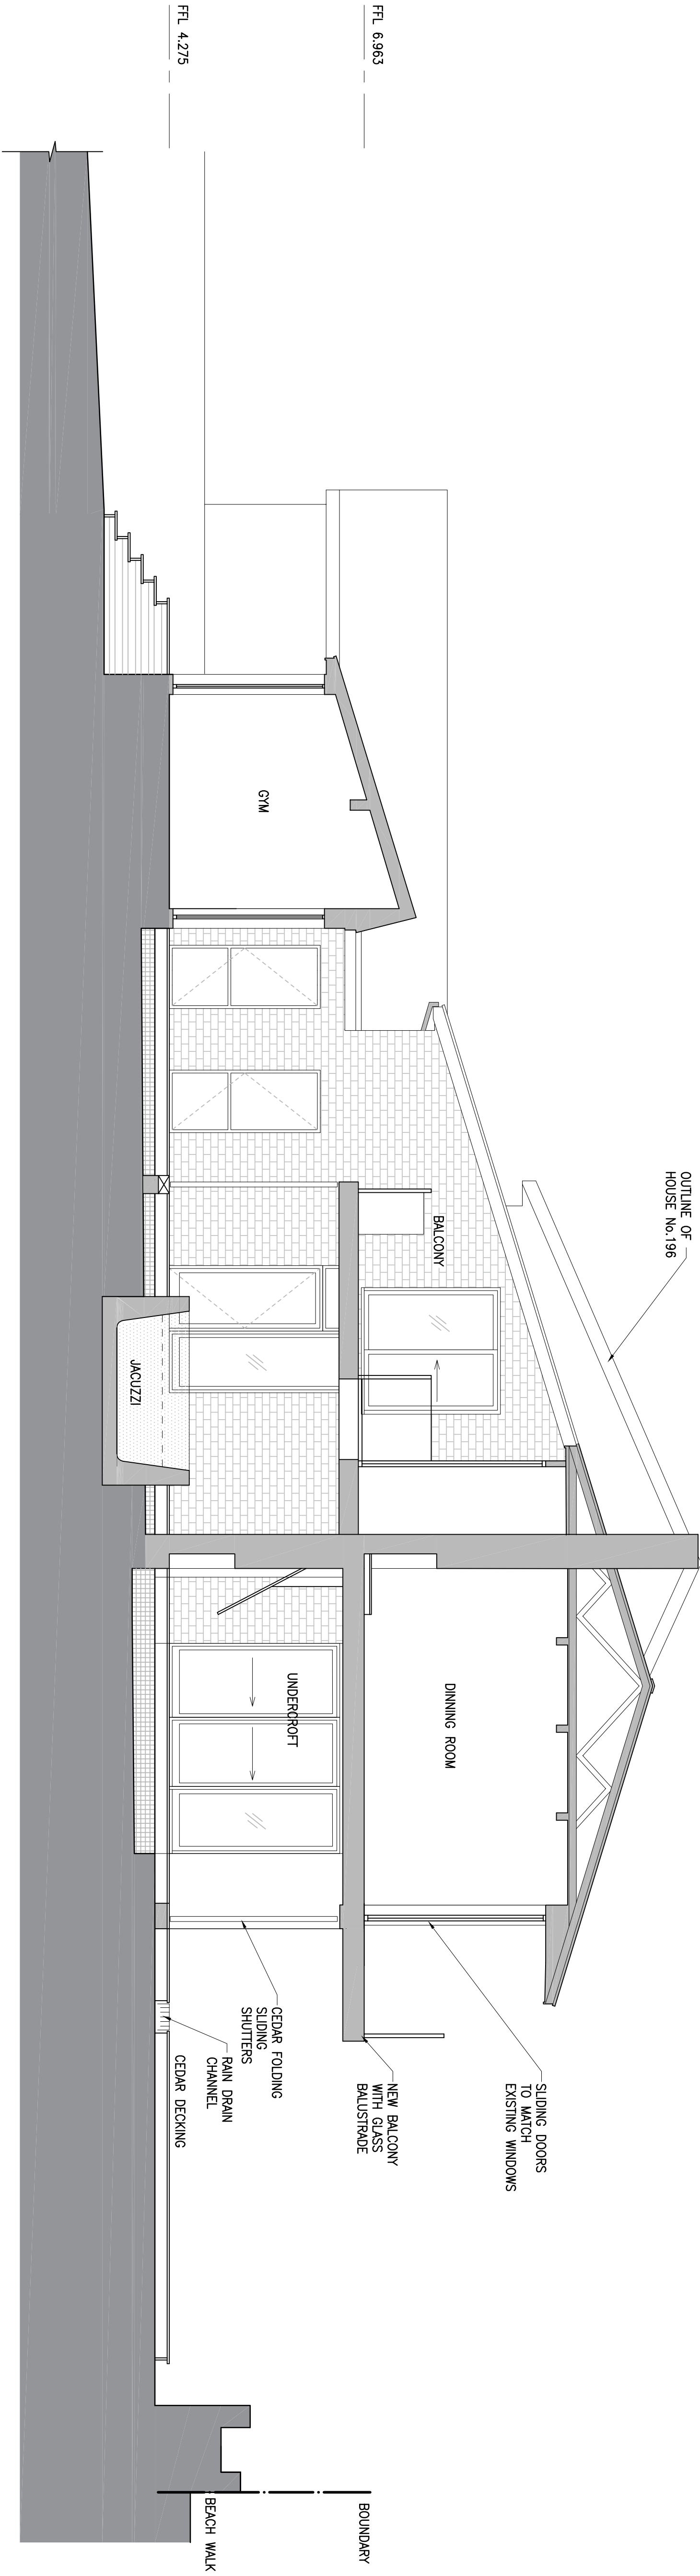

SECTION A-A

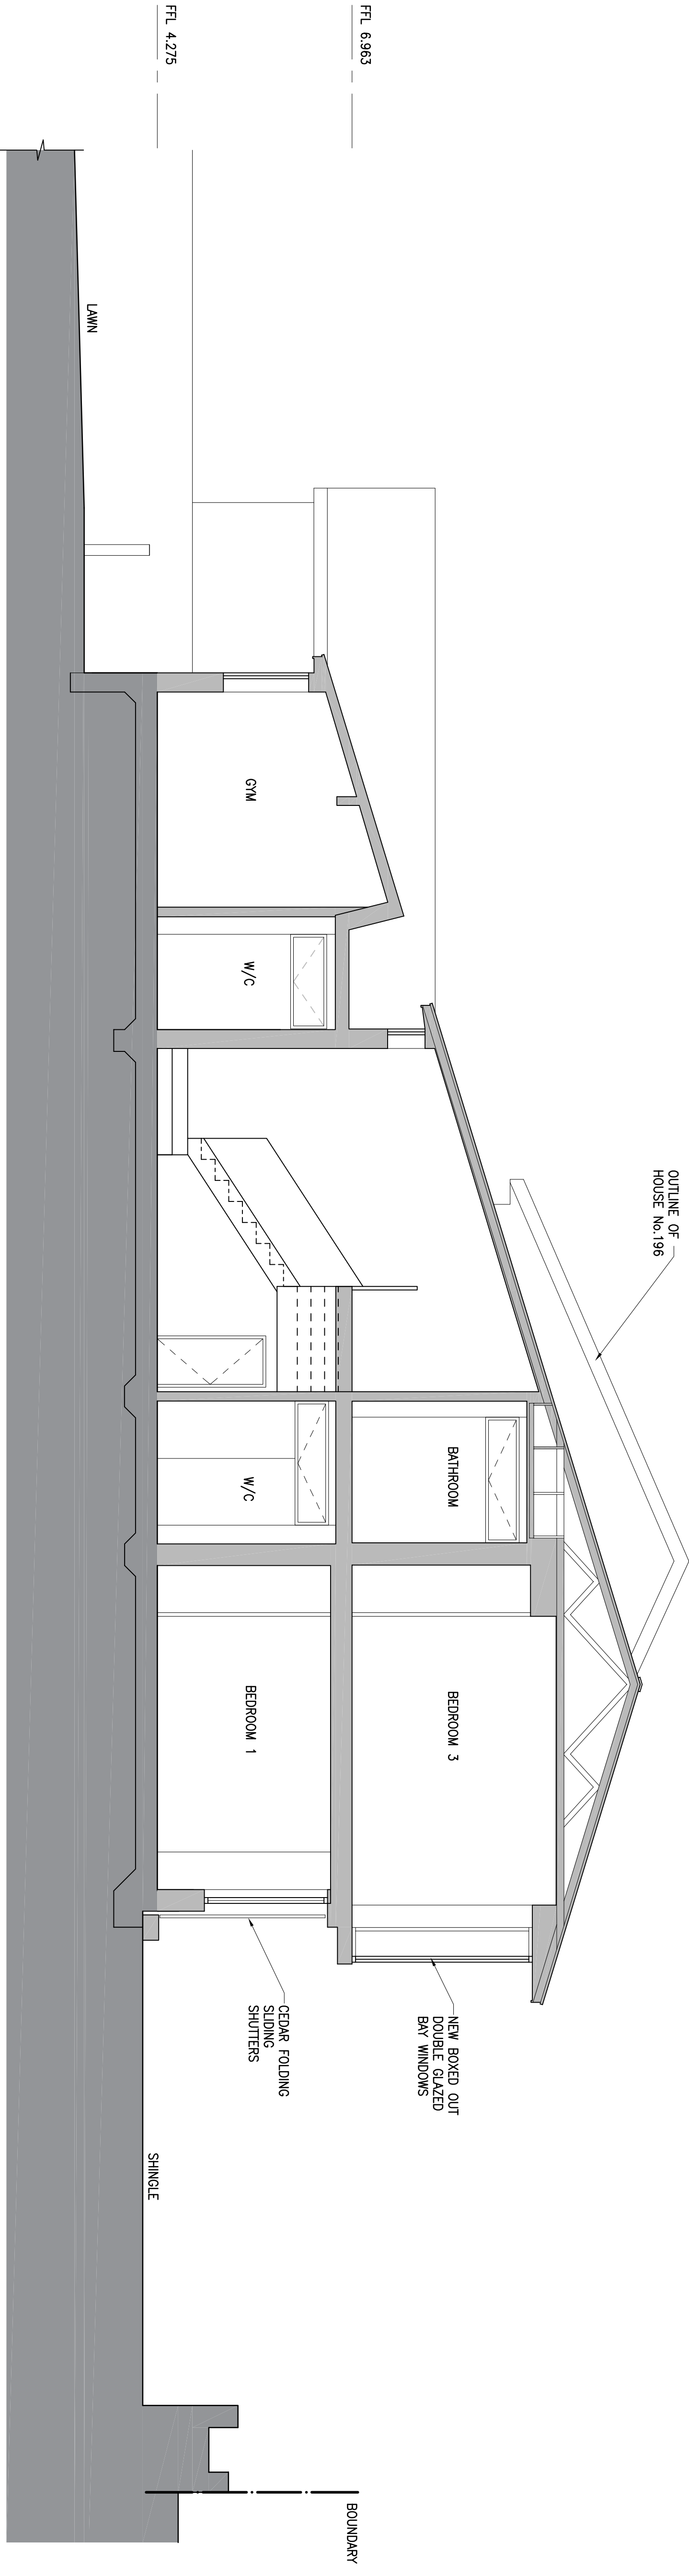

SECTION B-B

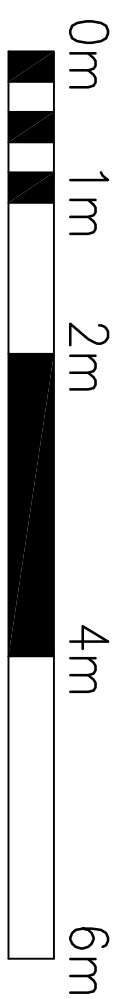[illegible]