
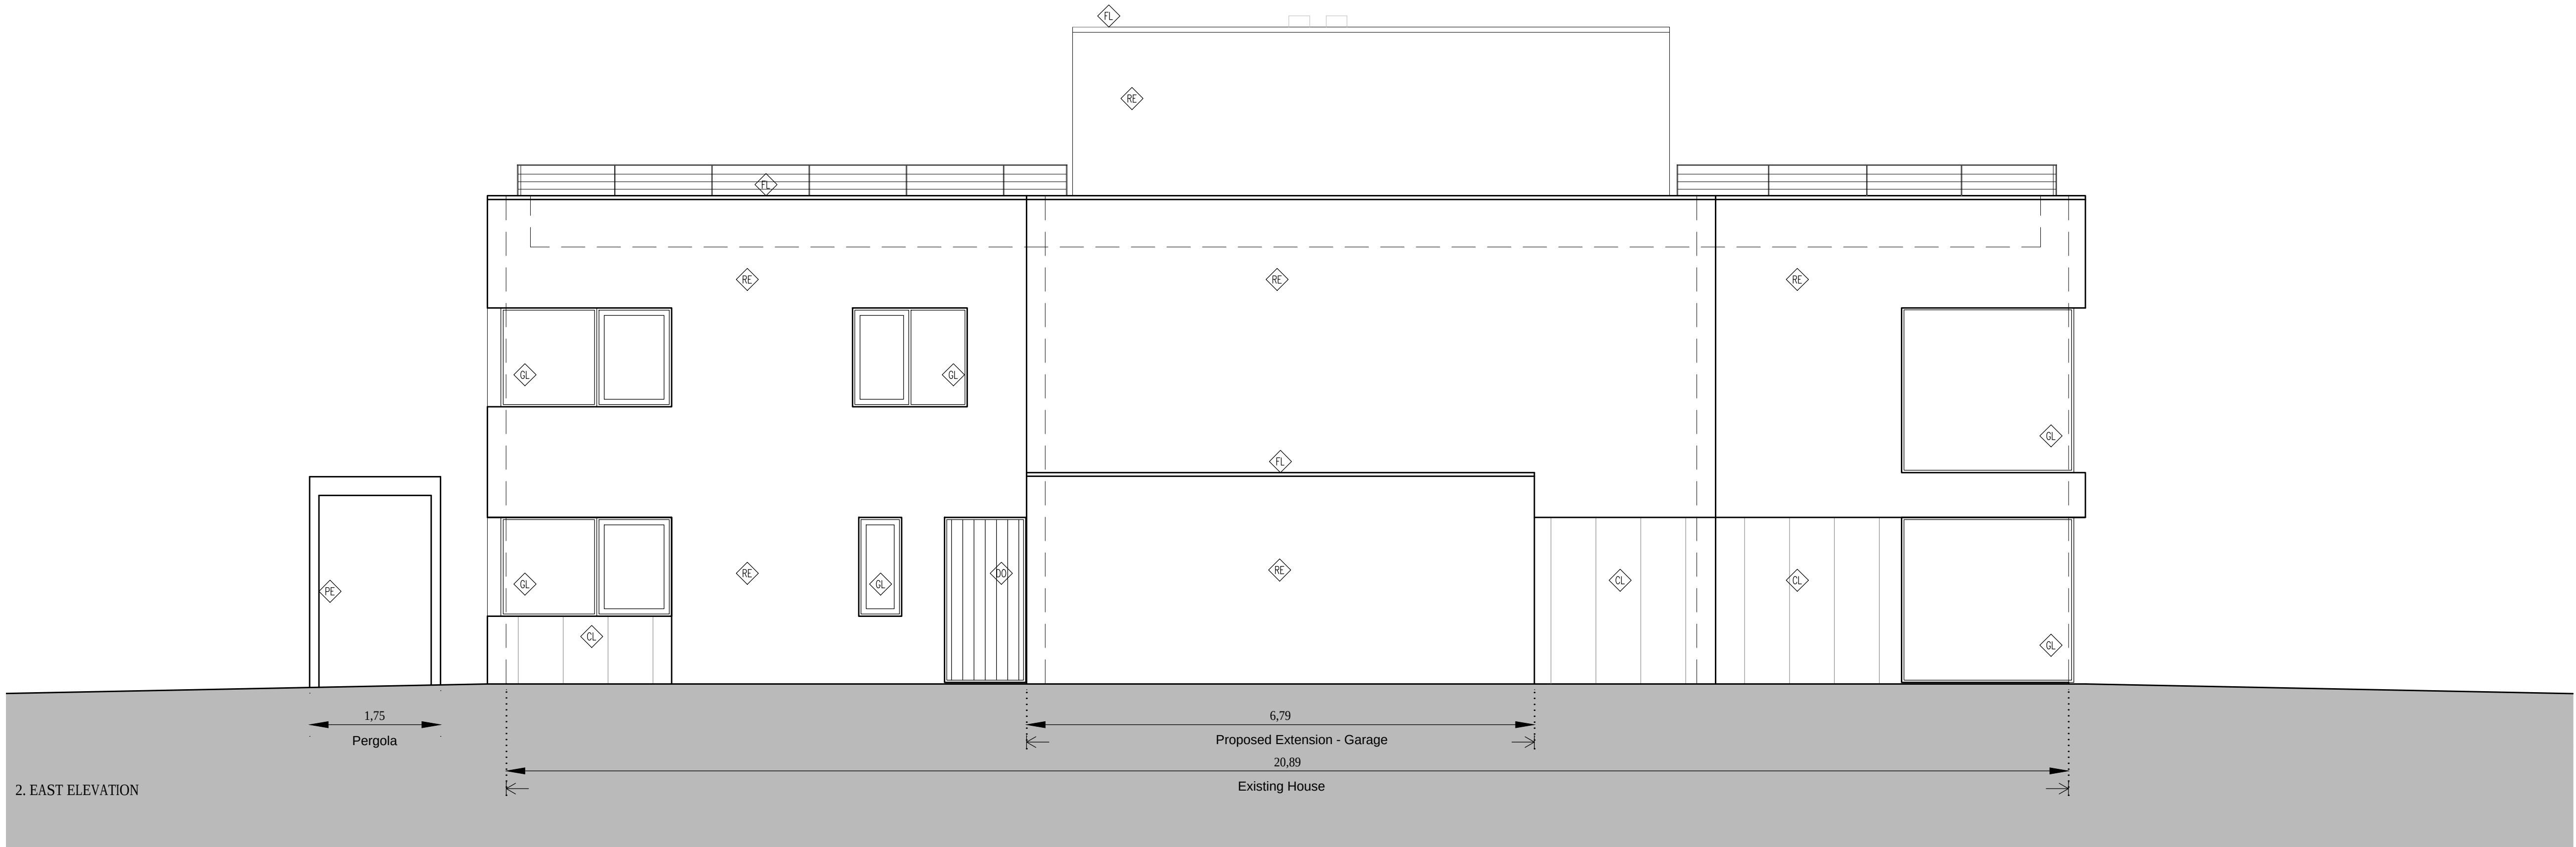
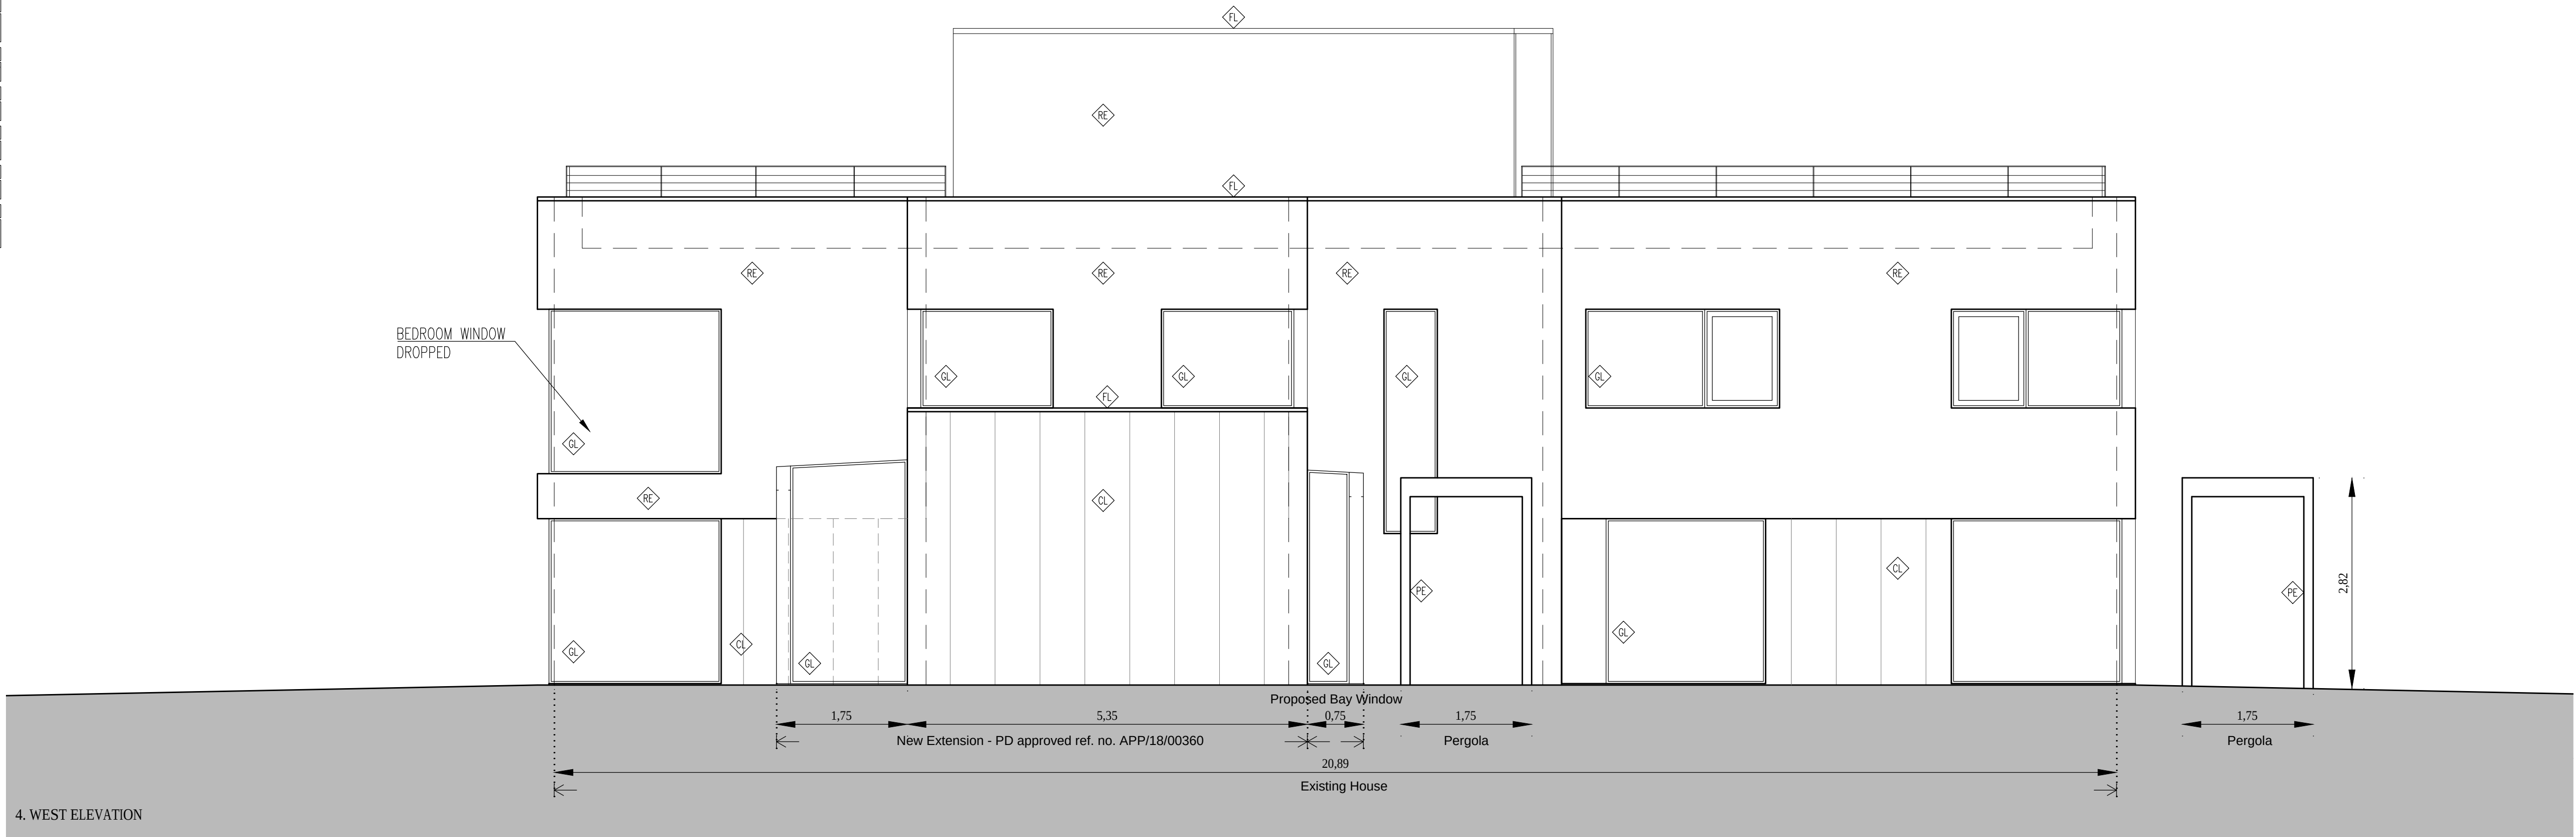


EXTERNAL FINISH	
RE - RENDER	
170	insulated acrylic render, colour off white
CL - RANSCREEN GLAZING	
105	insulated rns screen coating, finish colour red - brown, bronze
GL1 - WINDOWS	
02 Glass - Mineral Windows System, double glazed, structural glazing, colour bronze - black	
GL2 - WINDOWS	
02 Glass - Aluminium Mineral Windows System, double glazed, colour bronze - black	
RLM - ROOF MEMBRANE	
fully adhered single ply membrane fully bonded to the insulation	
FL - FLASHING	
aluminium flashing, colour powder coating light grey	
DO - ENTRANCE DOOR	
horizontal sliding door, powder bronze - black to match windows	
PA - PANELS	
aluminium powder coating, colour bronze - black to match windows	
PE - PERGOLA	
steel pergola, finish, colour red - brown, bronze to match glazing	

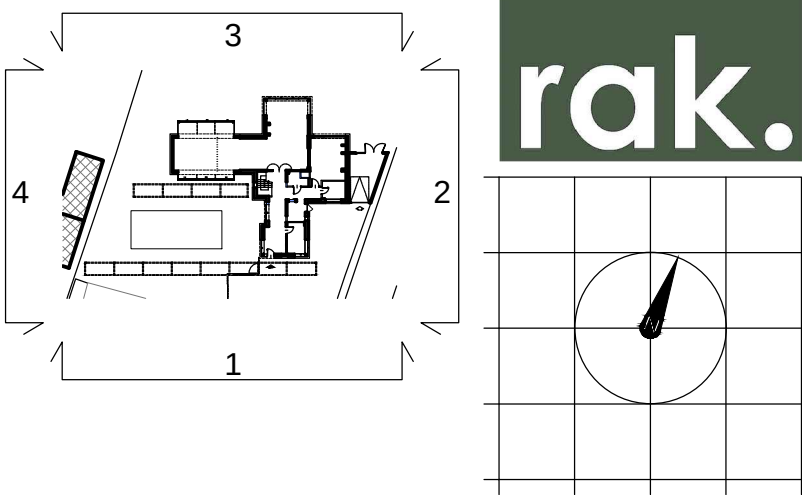

Rev.B 2018.06.14 Planning Application
Rev.A 2018.05.31 Revised PO Application

Revision

Project title:
Northshore
40 Sinah Lane
Hayling Island, PO11 0HH

Drawing title
Proposed - House
- East [2] and West [4] Facades

Client
Mr and Mrs Nunn

Date 01.02.2018

Scale
1:50 @ A1 or 1:100 @ A3

Status
Planning

Drg. no.
1032-00-011 Rev.B

Notes
Do not scale this drawing
All dimensions must be checked and rak architects are to be informed of any discrepancies prior to construction, this drawing and any of the details therein remain the copyright of rak architecture ltd.

rak architecture ltd
Lower Lewell Farmhouse,
Lewell,
Dorchester,
DT2 8AP
Phone: +44 (0)1305 246741
www.rakarchitecture.co.uk