


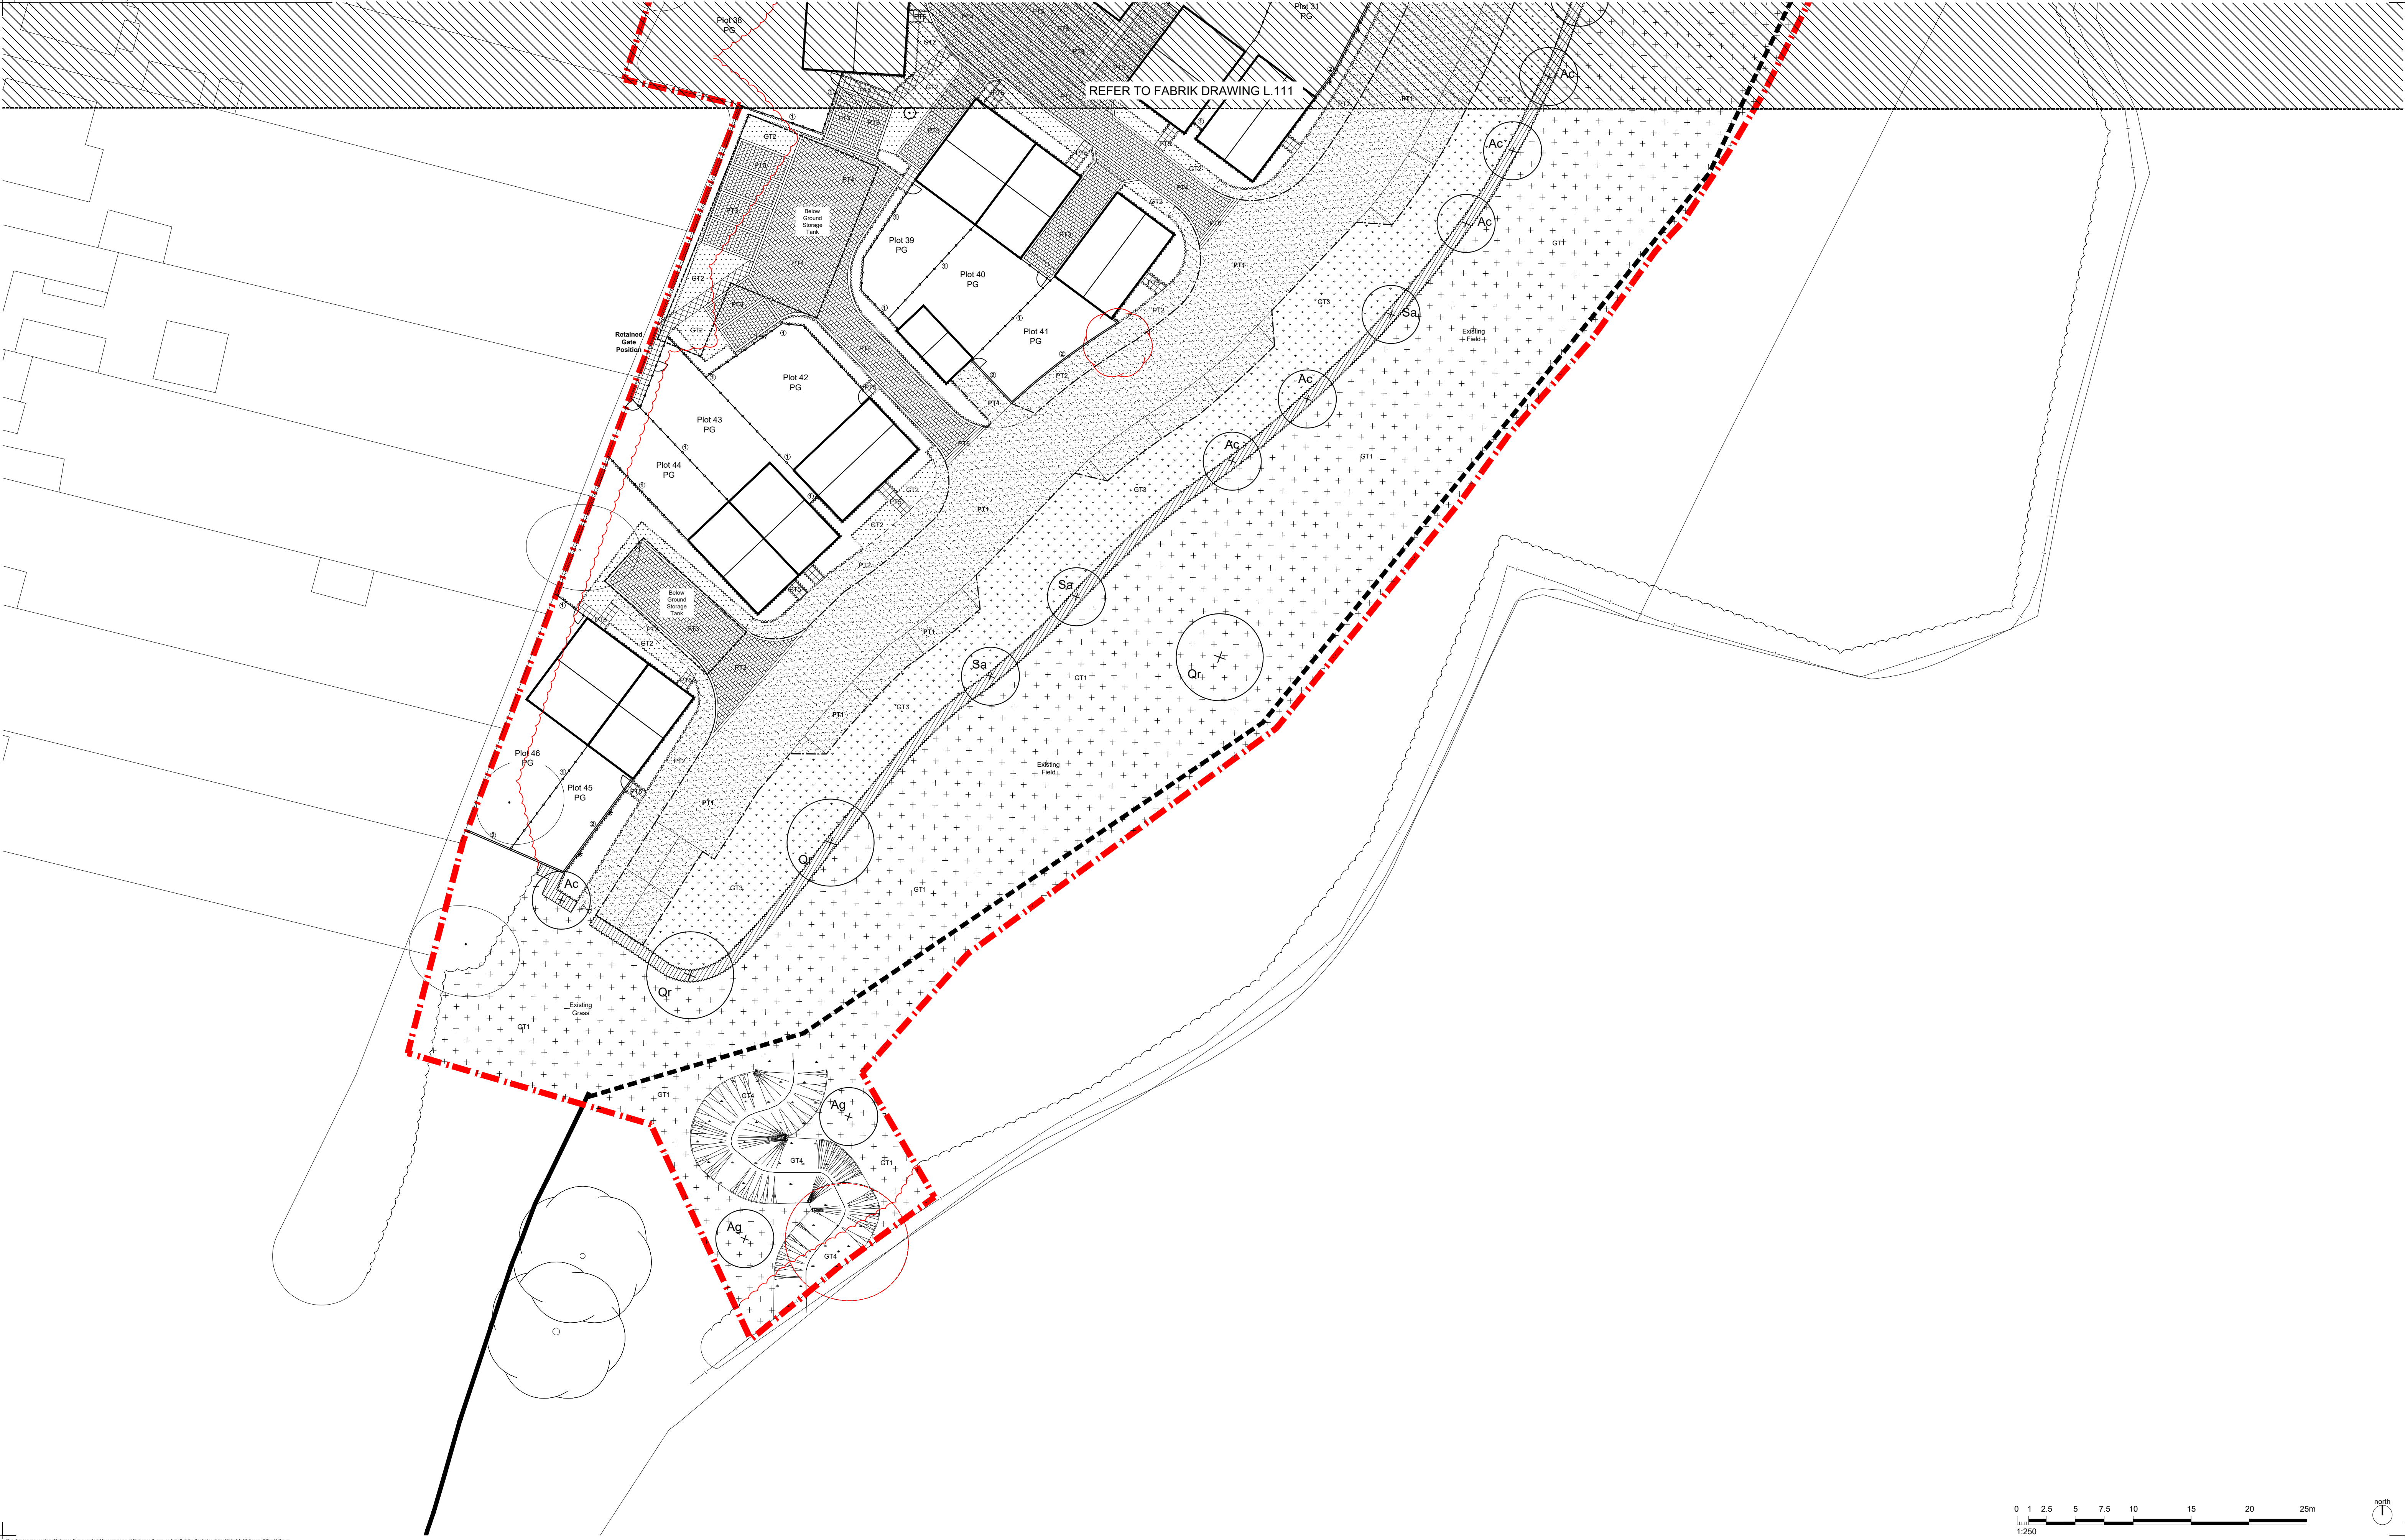




This drawing may contain Ordnance Survey material by permission of Ordnance Survey on behalf of the Controller of Her Majesty's Stationery Office © Crown Copyright 2017. All rights reserved. Reference number: OS Open Data © Crown Copyright and Database right 2017. Aerial Photography © XXXXXX

| Revision | Date | Reason | Drawn | Checked |
|----------|------|--------|-------|---------|
|          |      |        |       |         |
|          |      |        |       |         |
|          |      |        |       |         |

Disclaimer:  
1. This drawing is copyright of Fabrik Ltd. It must not be copied or reproduced without written consent from the owner.  
2. Do not scale from this drawing. Only figured dimensions are to be taken from this drawing.  
3. All contractors must visit site and be responsible for taking and checking all dimensions related to the works shown on the drawing prior to fabrication or setting out.

External References:  
• D2577 Land off Westwood Close, Emsworth, Hampshire Drawings Architectural Record 18-06-22 DWG 0110 17A\_Ems Walk\_Site Layout - Consultants copy.dwg  
• D2577 Land off Westwood Close, Emsworth, Hampshire Drawings Tree Survey Record 18-07-2018 8139 FOR FABRIK - Standard 1108-4130 FOR FABRIK - Standard 1108-4130 FOR FABRIK copy.dwg  
• D2577 Land off Westwood Close, Emsworth, Hampshire Drawings Engineer Record 18-06-21 HAM E4559-002 - Standard HAM E4559-002 copy.dwg

Location Plan

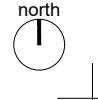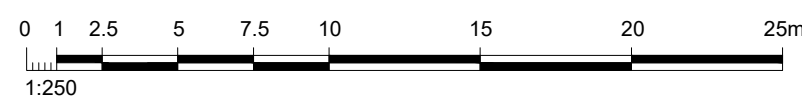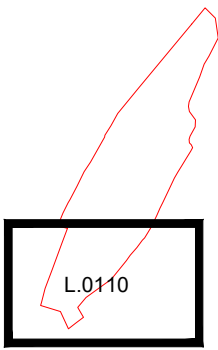

**fabrik** landscape architects  
Lentons House | 15 Lentons Street | Alton | Hampshire | GU34 1HG  
T: 01429 592590 | E: alton@fabrikuk.com | W: www.fabrikuk.com

Project: Land off Westwood Close, Emsworth Hampshire Homes  
Drawing Title: Combined Hard and Soft Landscape General Arrangement Plan (Sheet 1 of 3)  
Purpose of Issue: ISSUED FOR PLANNING APPROVAL  
Drawn By: ck Checked By: ls Drawn Scale: 1:250 @ A1 Date of First Issue: march 18

| Project Number | Origin | Zone | Level | File Type | Role | Number | Revision |
|----------------|--------|------|-------|-----------|------|--------|----------|
| D2577          | FAB    | XX   | GL    | DR        | L    | 0110   | PL01     |