
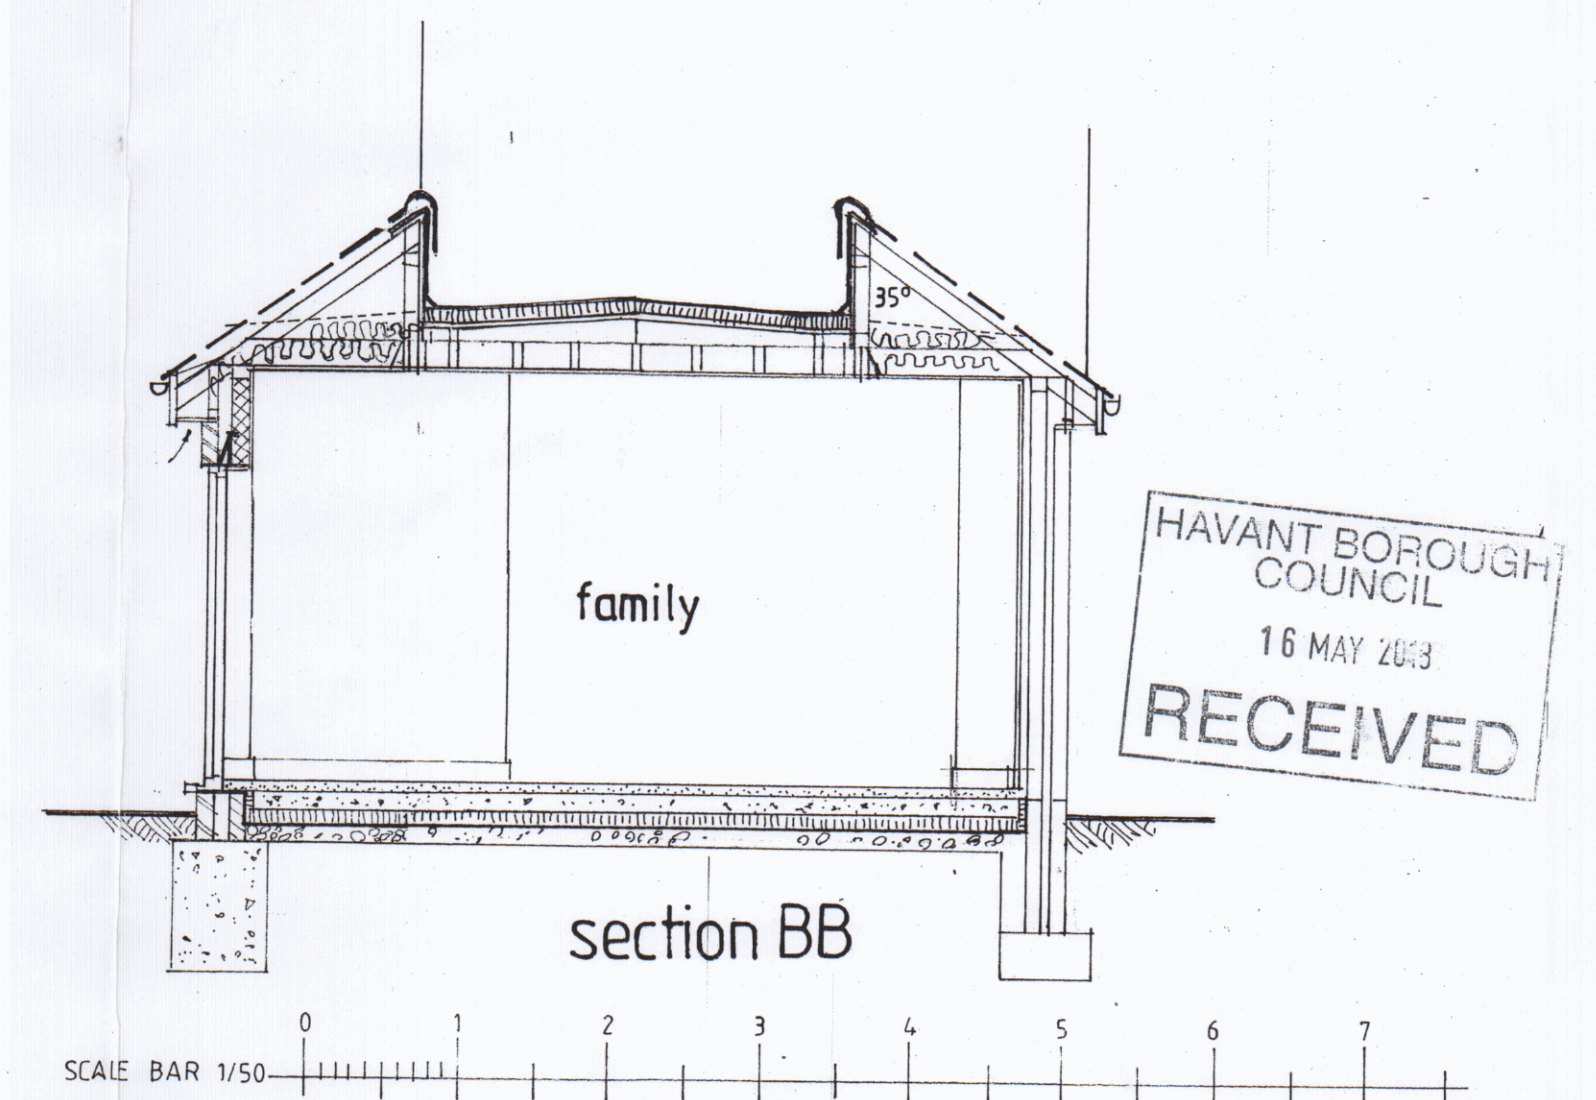
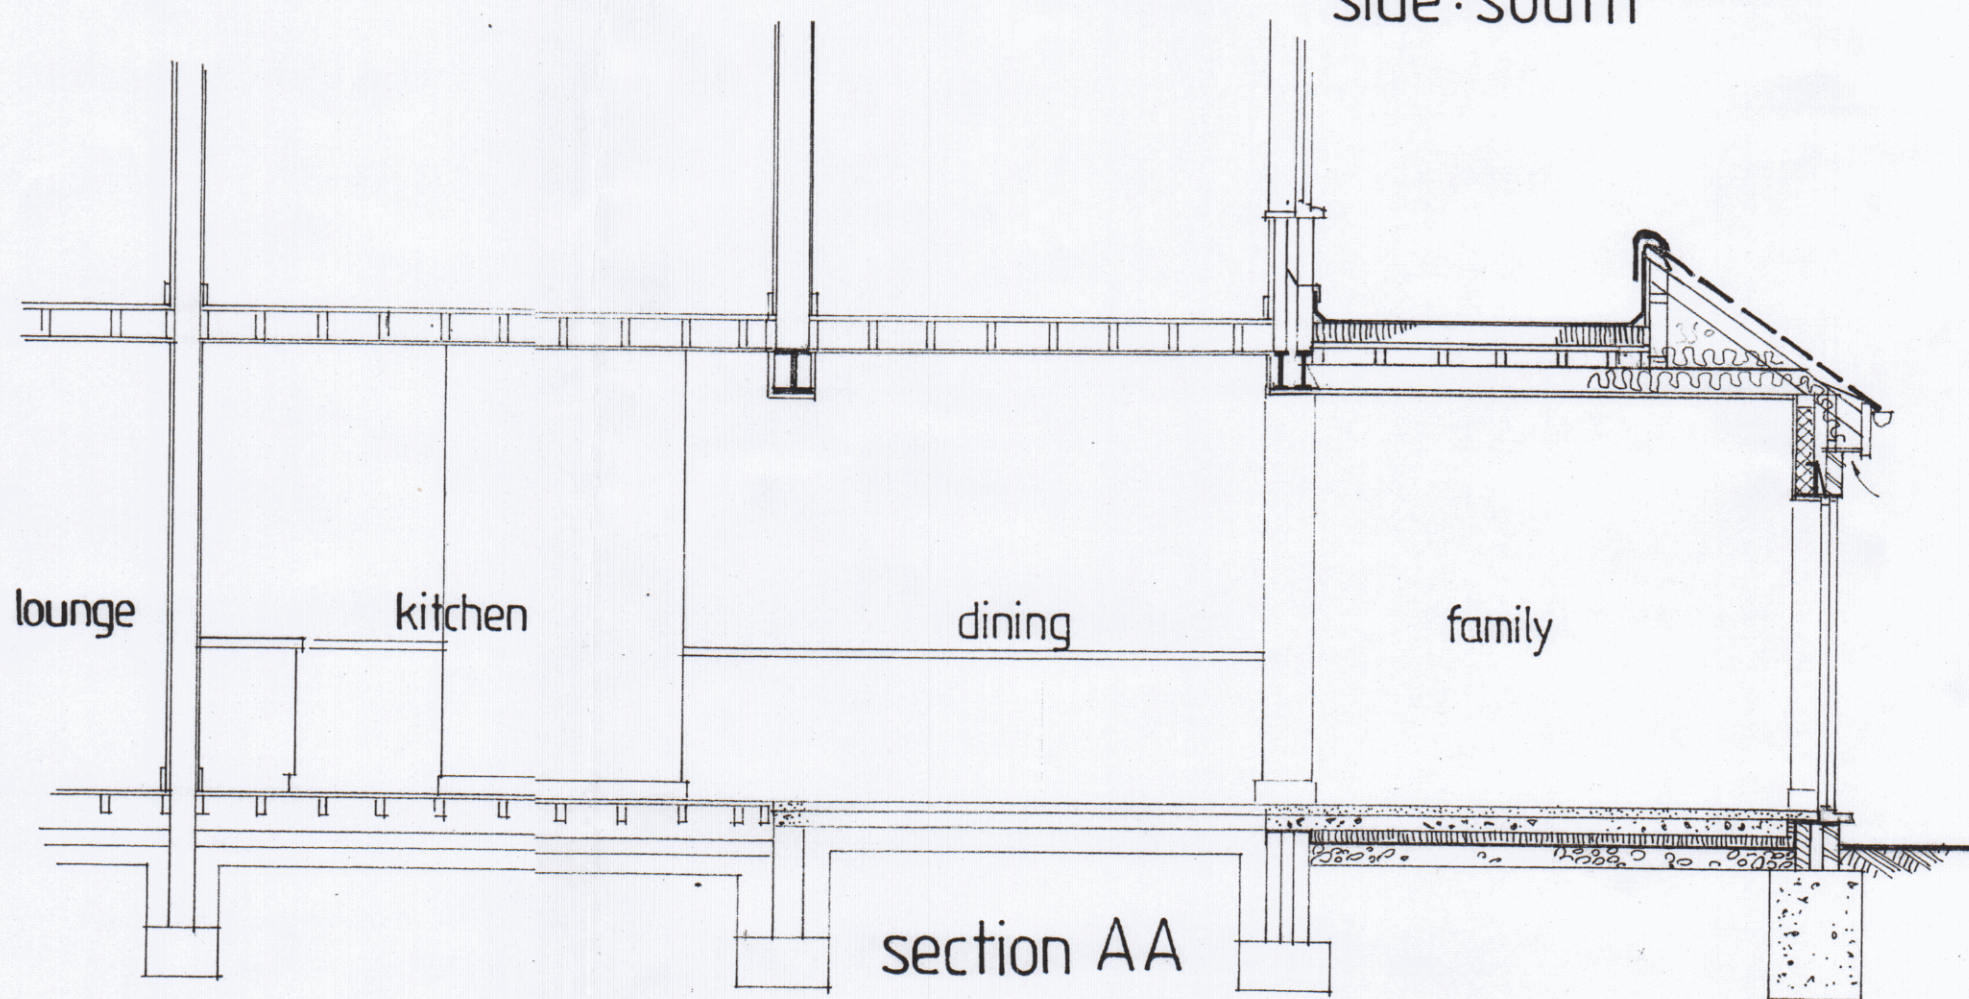
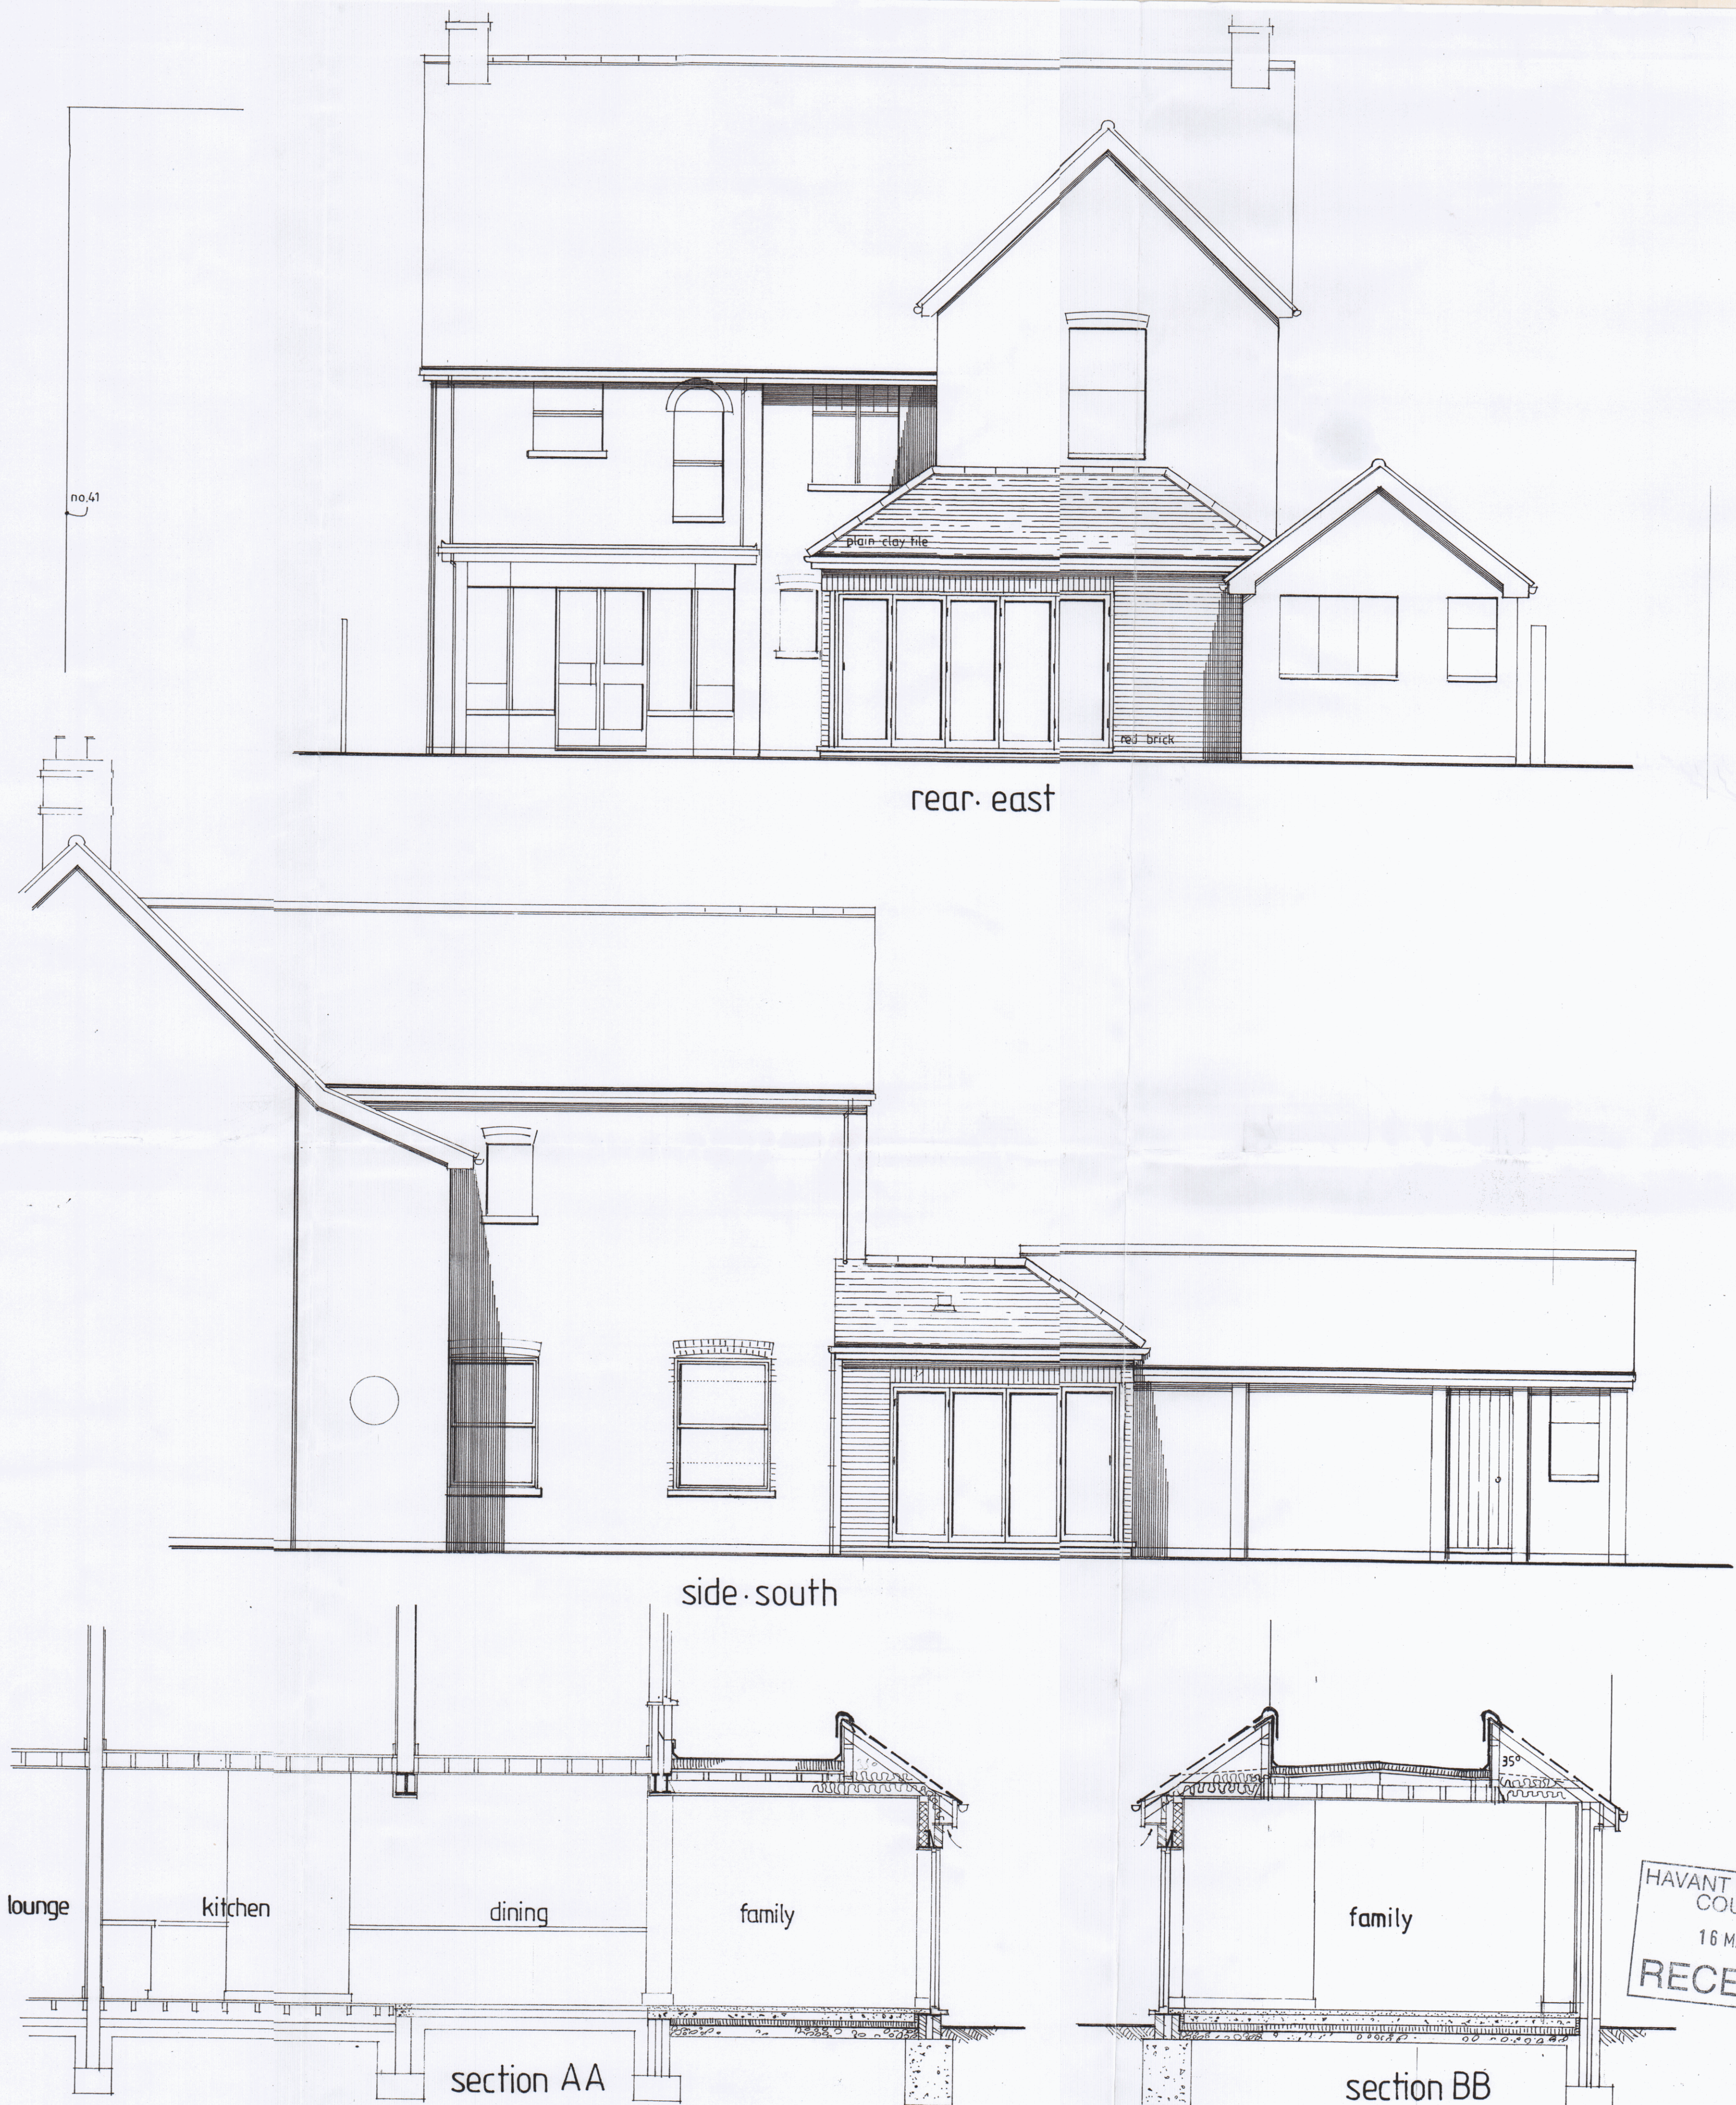


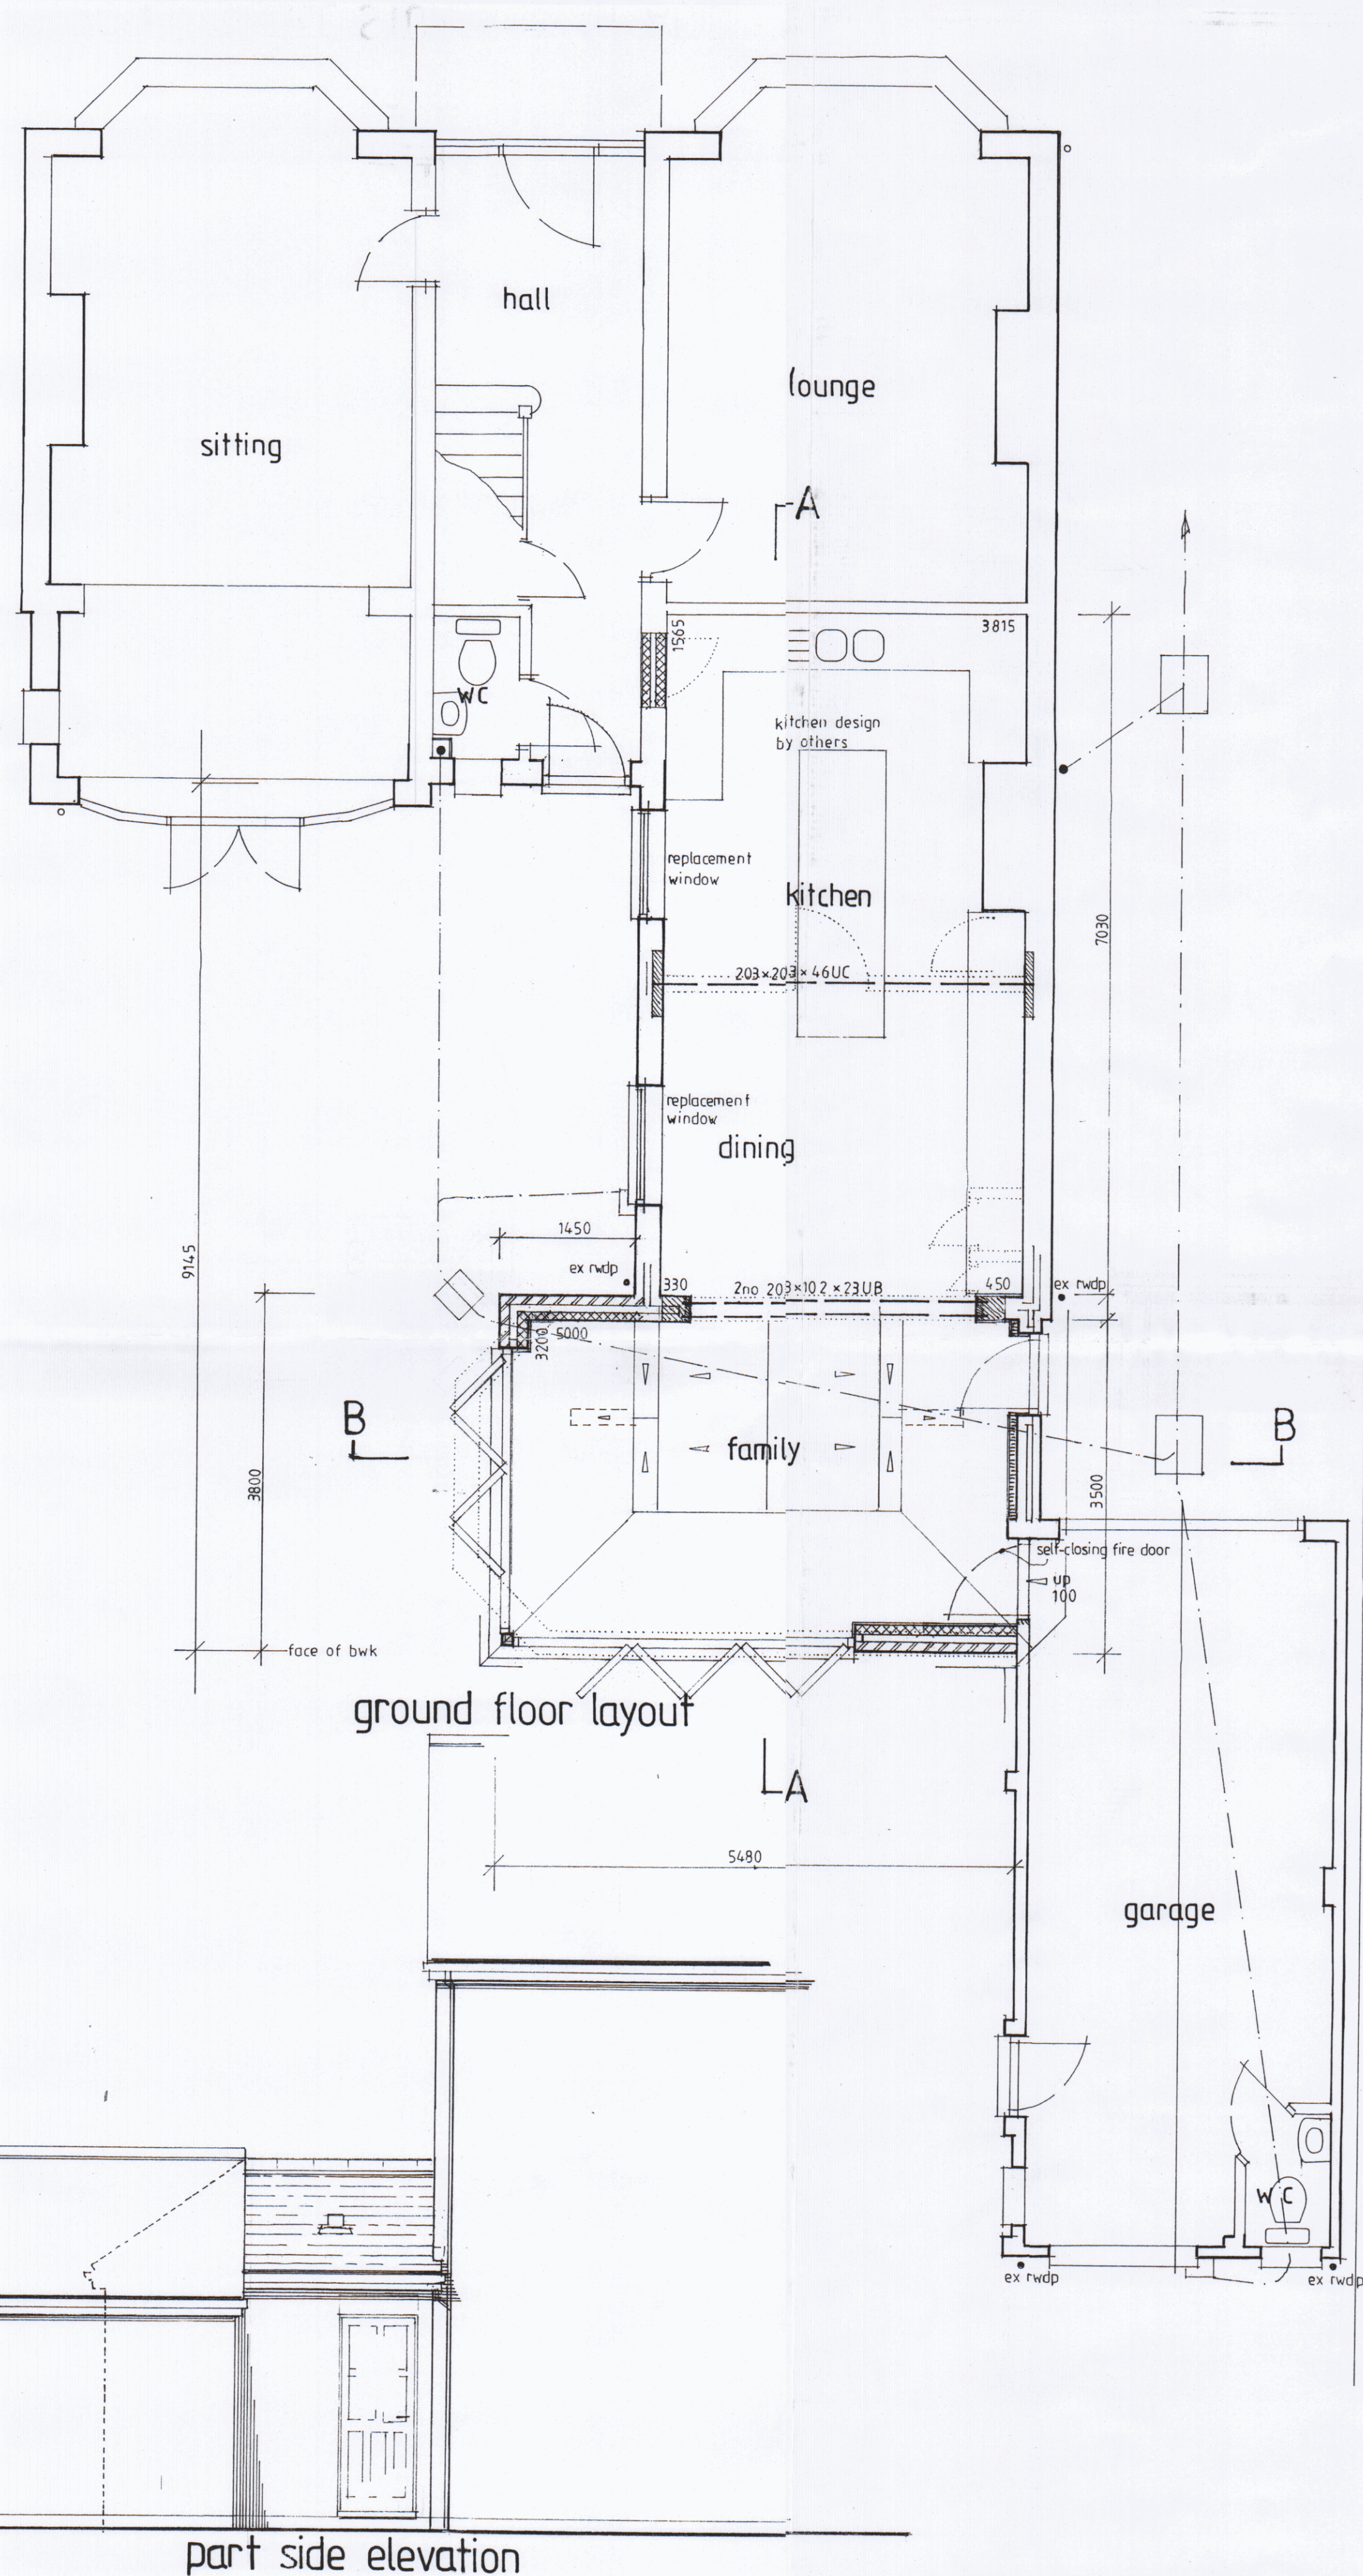

PROPOSED SINGLE STOREY REAR ADDITION, 43 LANGSTONE ROAD, HAVANT, PO9 1RB.

Scale: 1/50.

Drwg. no. 18/3/2.^B

February 2018.

ALL DIMENSIONS ARE APPROXIMATE AND MUST BE CHECKED AS WORK PROGRESSES