


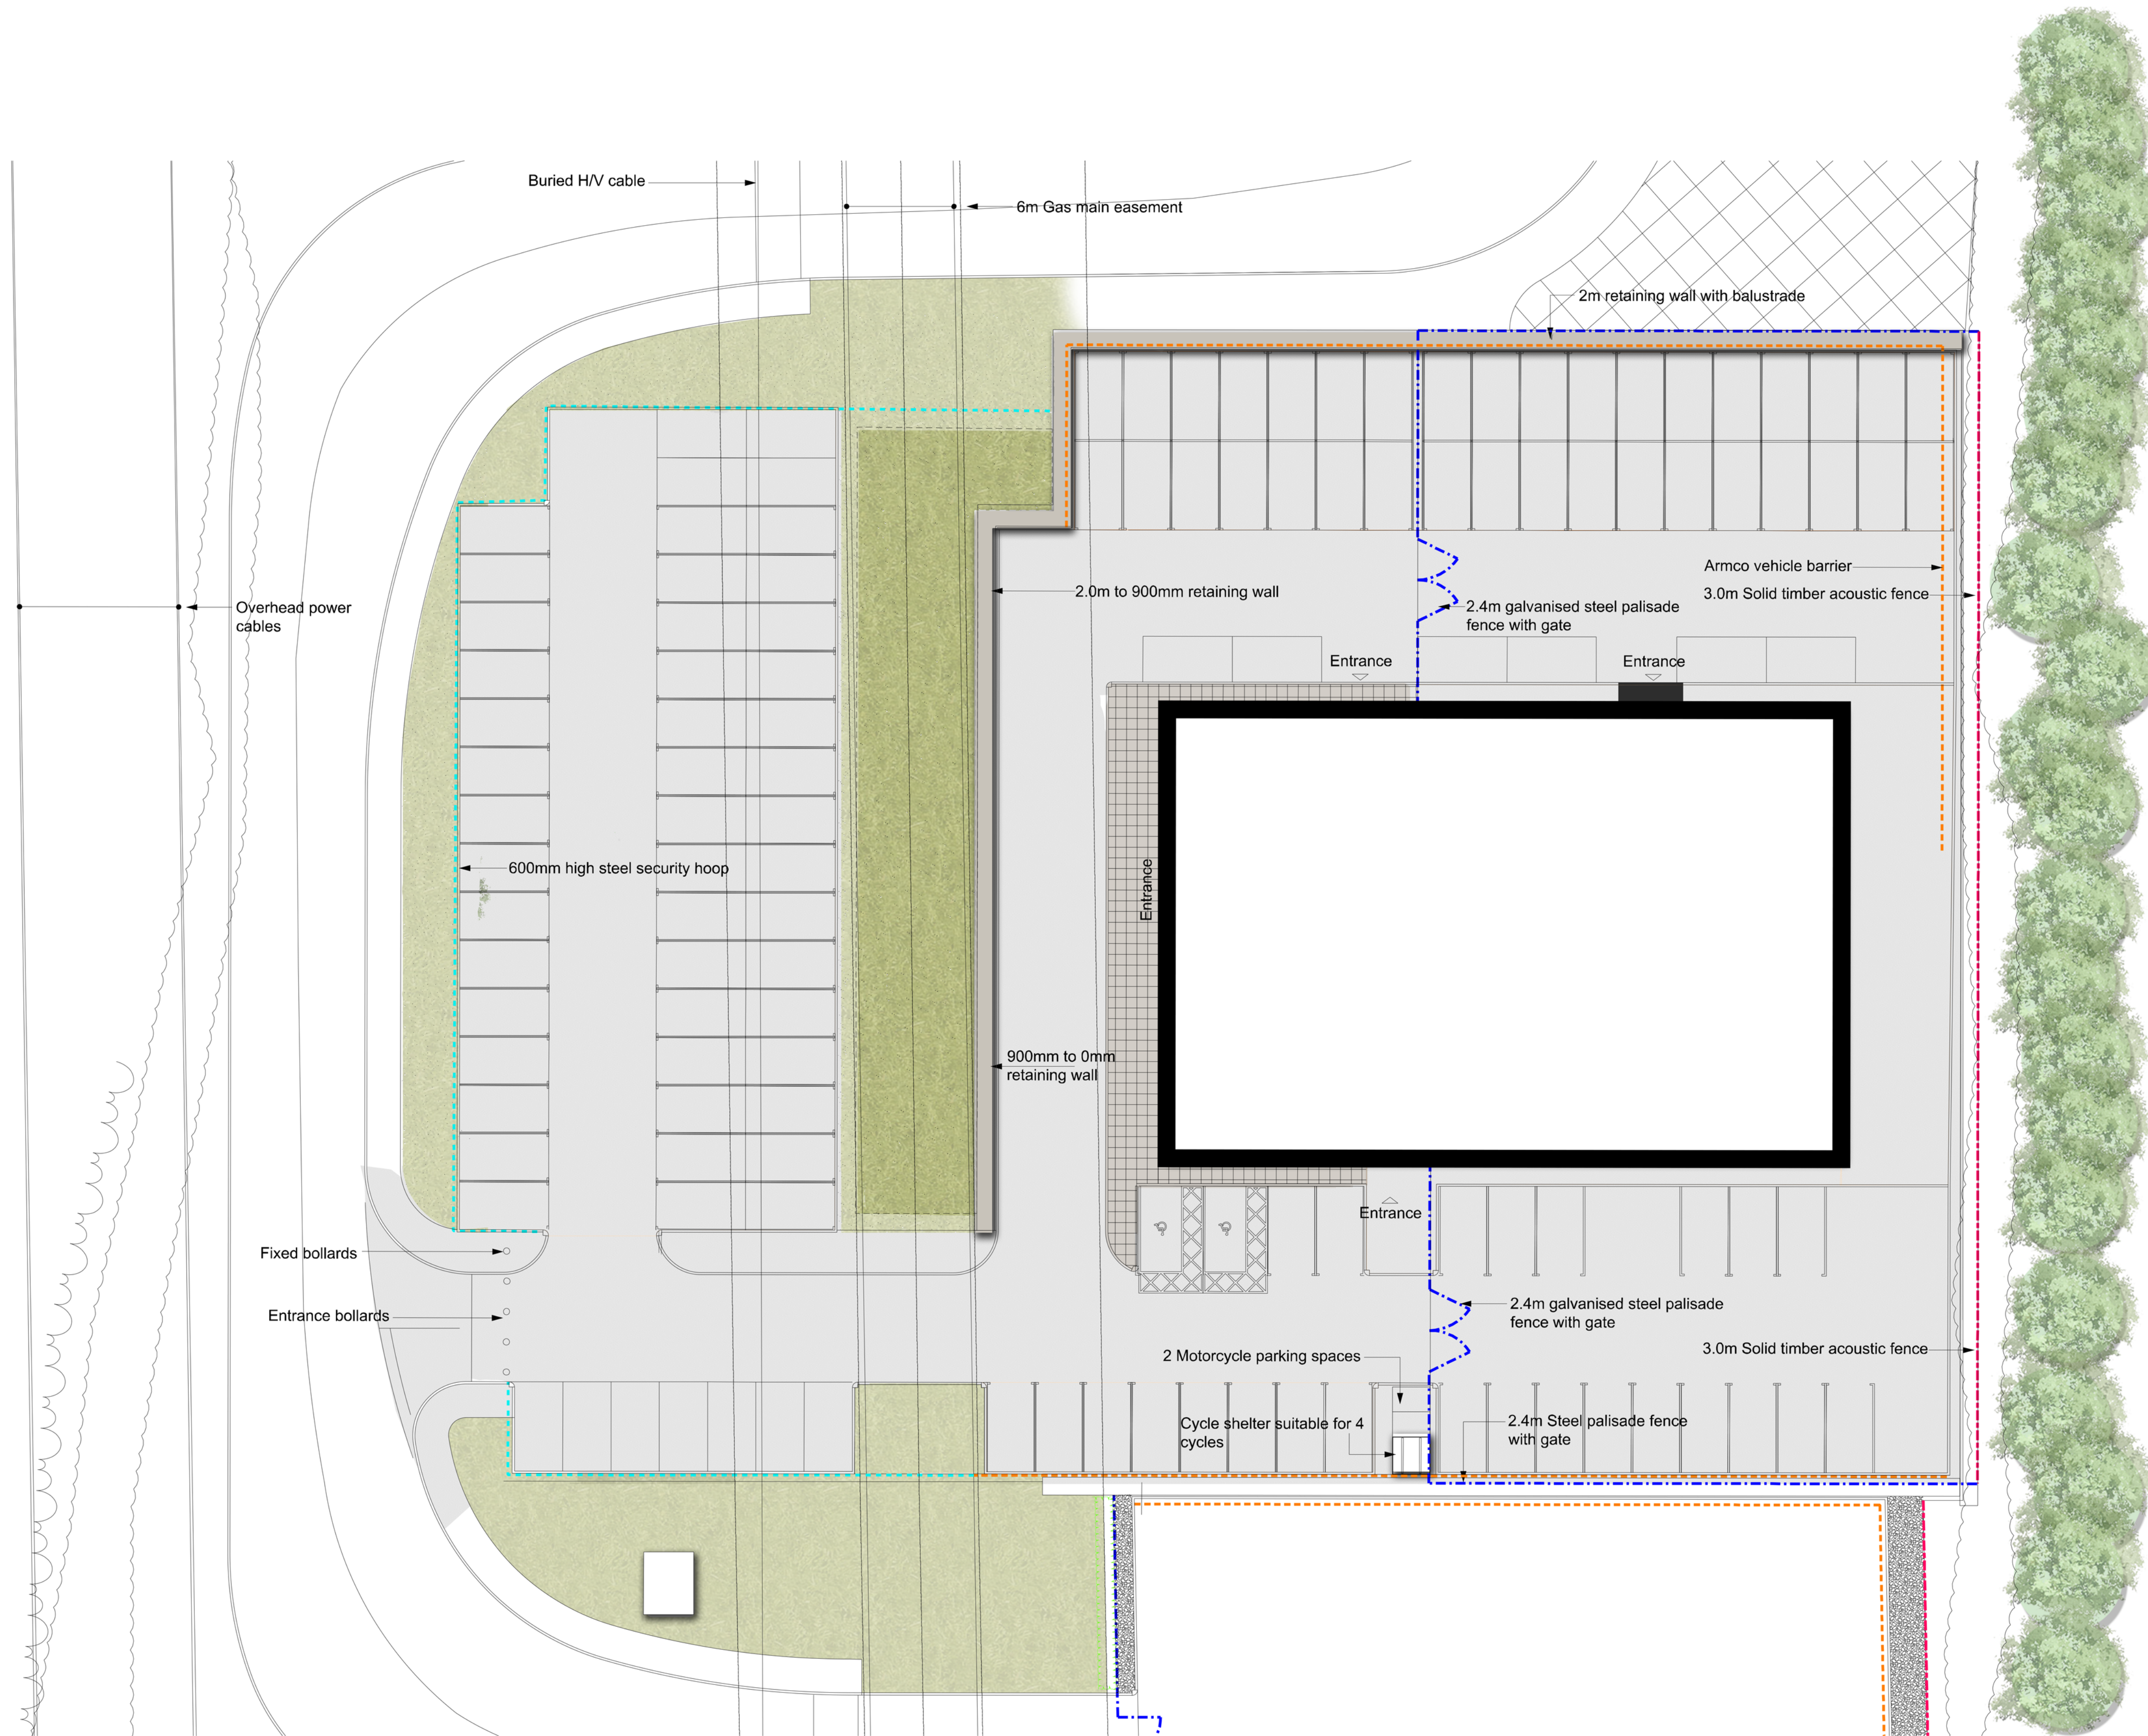

- Tarmac
- Metal security hoop fence
- 400 x 400mm textured concrete slabs
- Grass seeded area
- Wild flower meadow area

drawing status: Planning

project:
Dunsbury Hill

job number:
LP2123

drawing title:
Plot 3A
Landscape masterplan

drawing number:
DHF-FIRA-Z3A-XX-DR-L-23001-S0

revision	scale	date
P01	1:200 @ A1	02/02/2018
drawn	auth	date
for information	DM	PC
for construction		



Significant hazards relative to the architectural design shown on this drawing have been assessed and highlighted with reasonable skill and care using a warning triangle system.

This drawing is to be read in conjunction with all other hazards/risks which have been identified and recorded within construction phases H&S plan.

It is assumed that all works on this drawing will be carried out by a competent contractor working, where appropriate, to an approved method statement.

- Significant hazards are defined as :-
- Those not likely to be obvious to a competent contractor or other designers
 - Those of an unusual nature
 - Those likely to be difficult to manage effectively.