

Brief External Specification

1. Flat Steel
2. No Fork Lift Tunnels Fitted
3. No 'J' Gutters
4. Galv. Steel Sheet to be Overlaid on Joists
5. No Staircase Fixing Bolts
6. Slotted Base Plates & Corner Lifting Points
7. Sliding Window Sill Height: 980mm AFFL
8. 1 Litre of 'Touch up' Paint Sent with Unit
9. Fascia Frame Around Top of Unit

Brief Internal Specification

1. Ceiling Height: 2235mm AFFL
2. Insulated Walls & Roof: 60mm Mineral Wool
3. Surface Mounted Electrics
4. All Pipework Lagged
5. 18mm Plywood Floor Deck
6. 12mm Ply Backing to Walls as indicated

External Finishes Etch Primer & 1 Coat Enamel



Main Body: **RAL5017**
Fascia: **RAL5017**
Plinth: **RAL5017**
Door: **RAL5017**
RWP: **Black UPVC**

Internal Finishes

Walls: **White Polyply**
Ceiling: **White Polyply**
Floor: **Polysafe Non-slip Vinyl Colour TBC**
c/w Set-in Welded Black PVC Skirting
PVC Architrave & Window Liner: **White**
PVC Coving (Top Lath): **White**

Other Notes

Prod. No.:
Stickers:
I.D Plate:

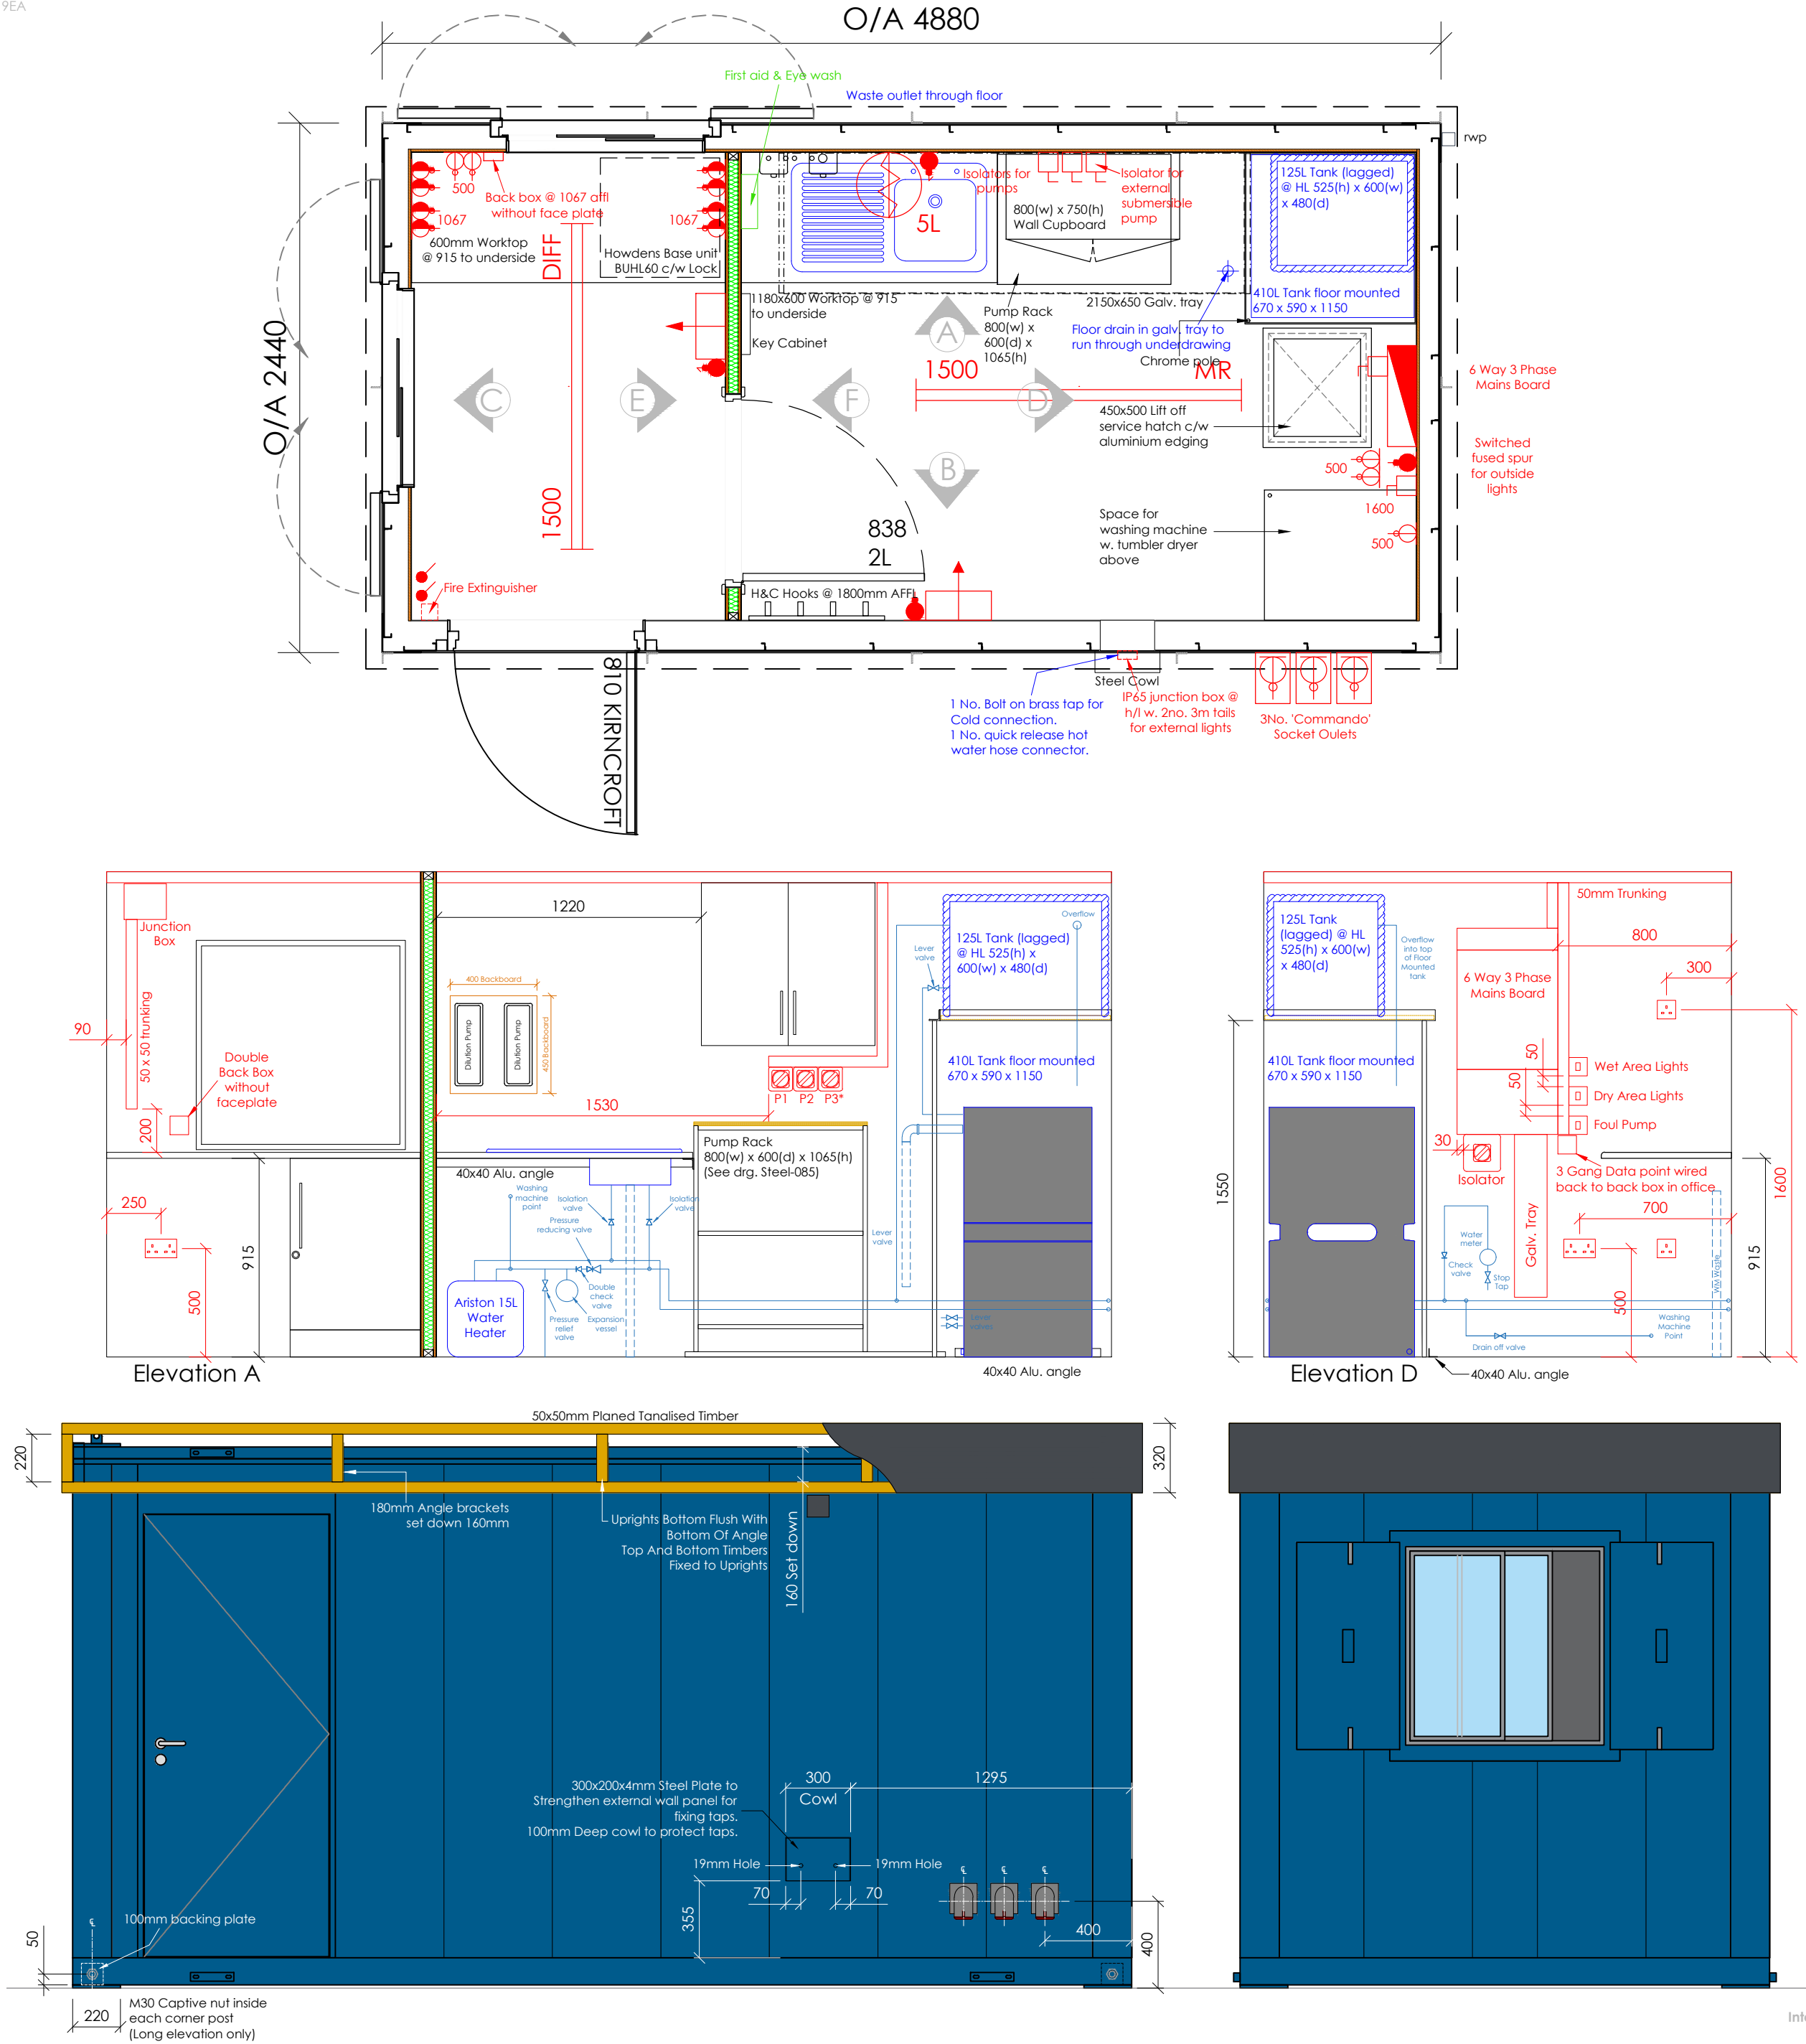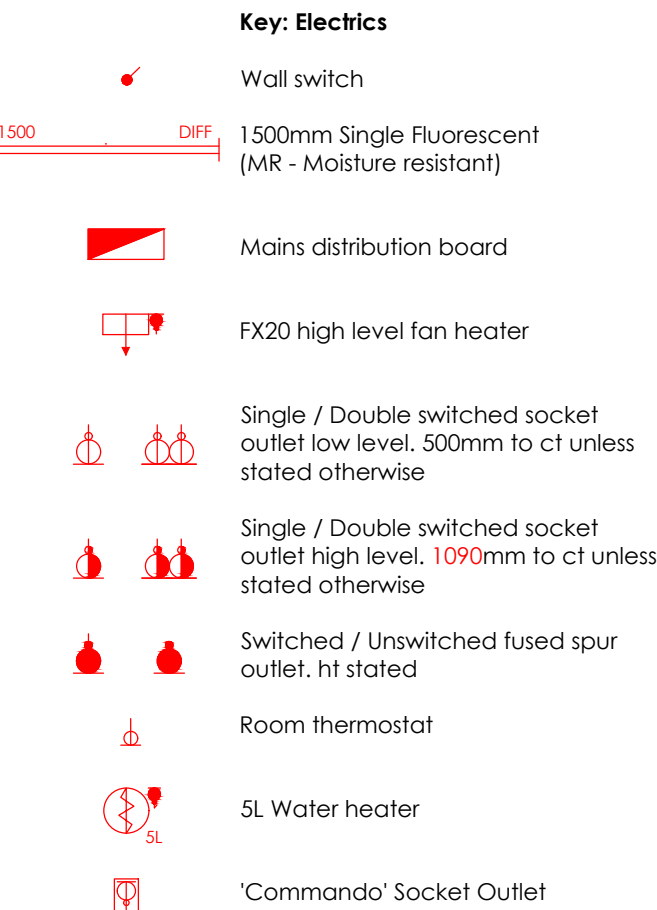

Drawing Approval

Signed: _____

Date: _____

P05	Revised to comments, switch removed & WM waste added	ST	11.01.18
P04	Revised to client comments Holes added to worktop	ST	09.01.18
P03	Revised to client comments	ST	08.01.18
P02	Revised to client comments	ST	04.01.18

Rev: Description: By: Date:

integra anti-vandal

t: 01964 626761 f: 01964 626762
enquiries@integrabuildings.co.uk
www.integrabuildings.co.uk

Client:

Car Park Valeting



Project:

Car Wash Unit

Title:

RH Plan Layout

Date:	Drawn:	Scale:
21.06.17	SF	1:25 @ A2
Dwg No:	Rev:	
05.5020.A100	P05	