


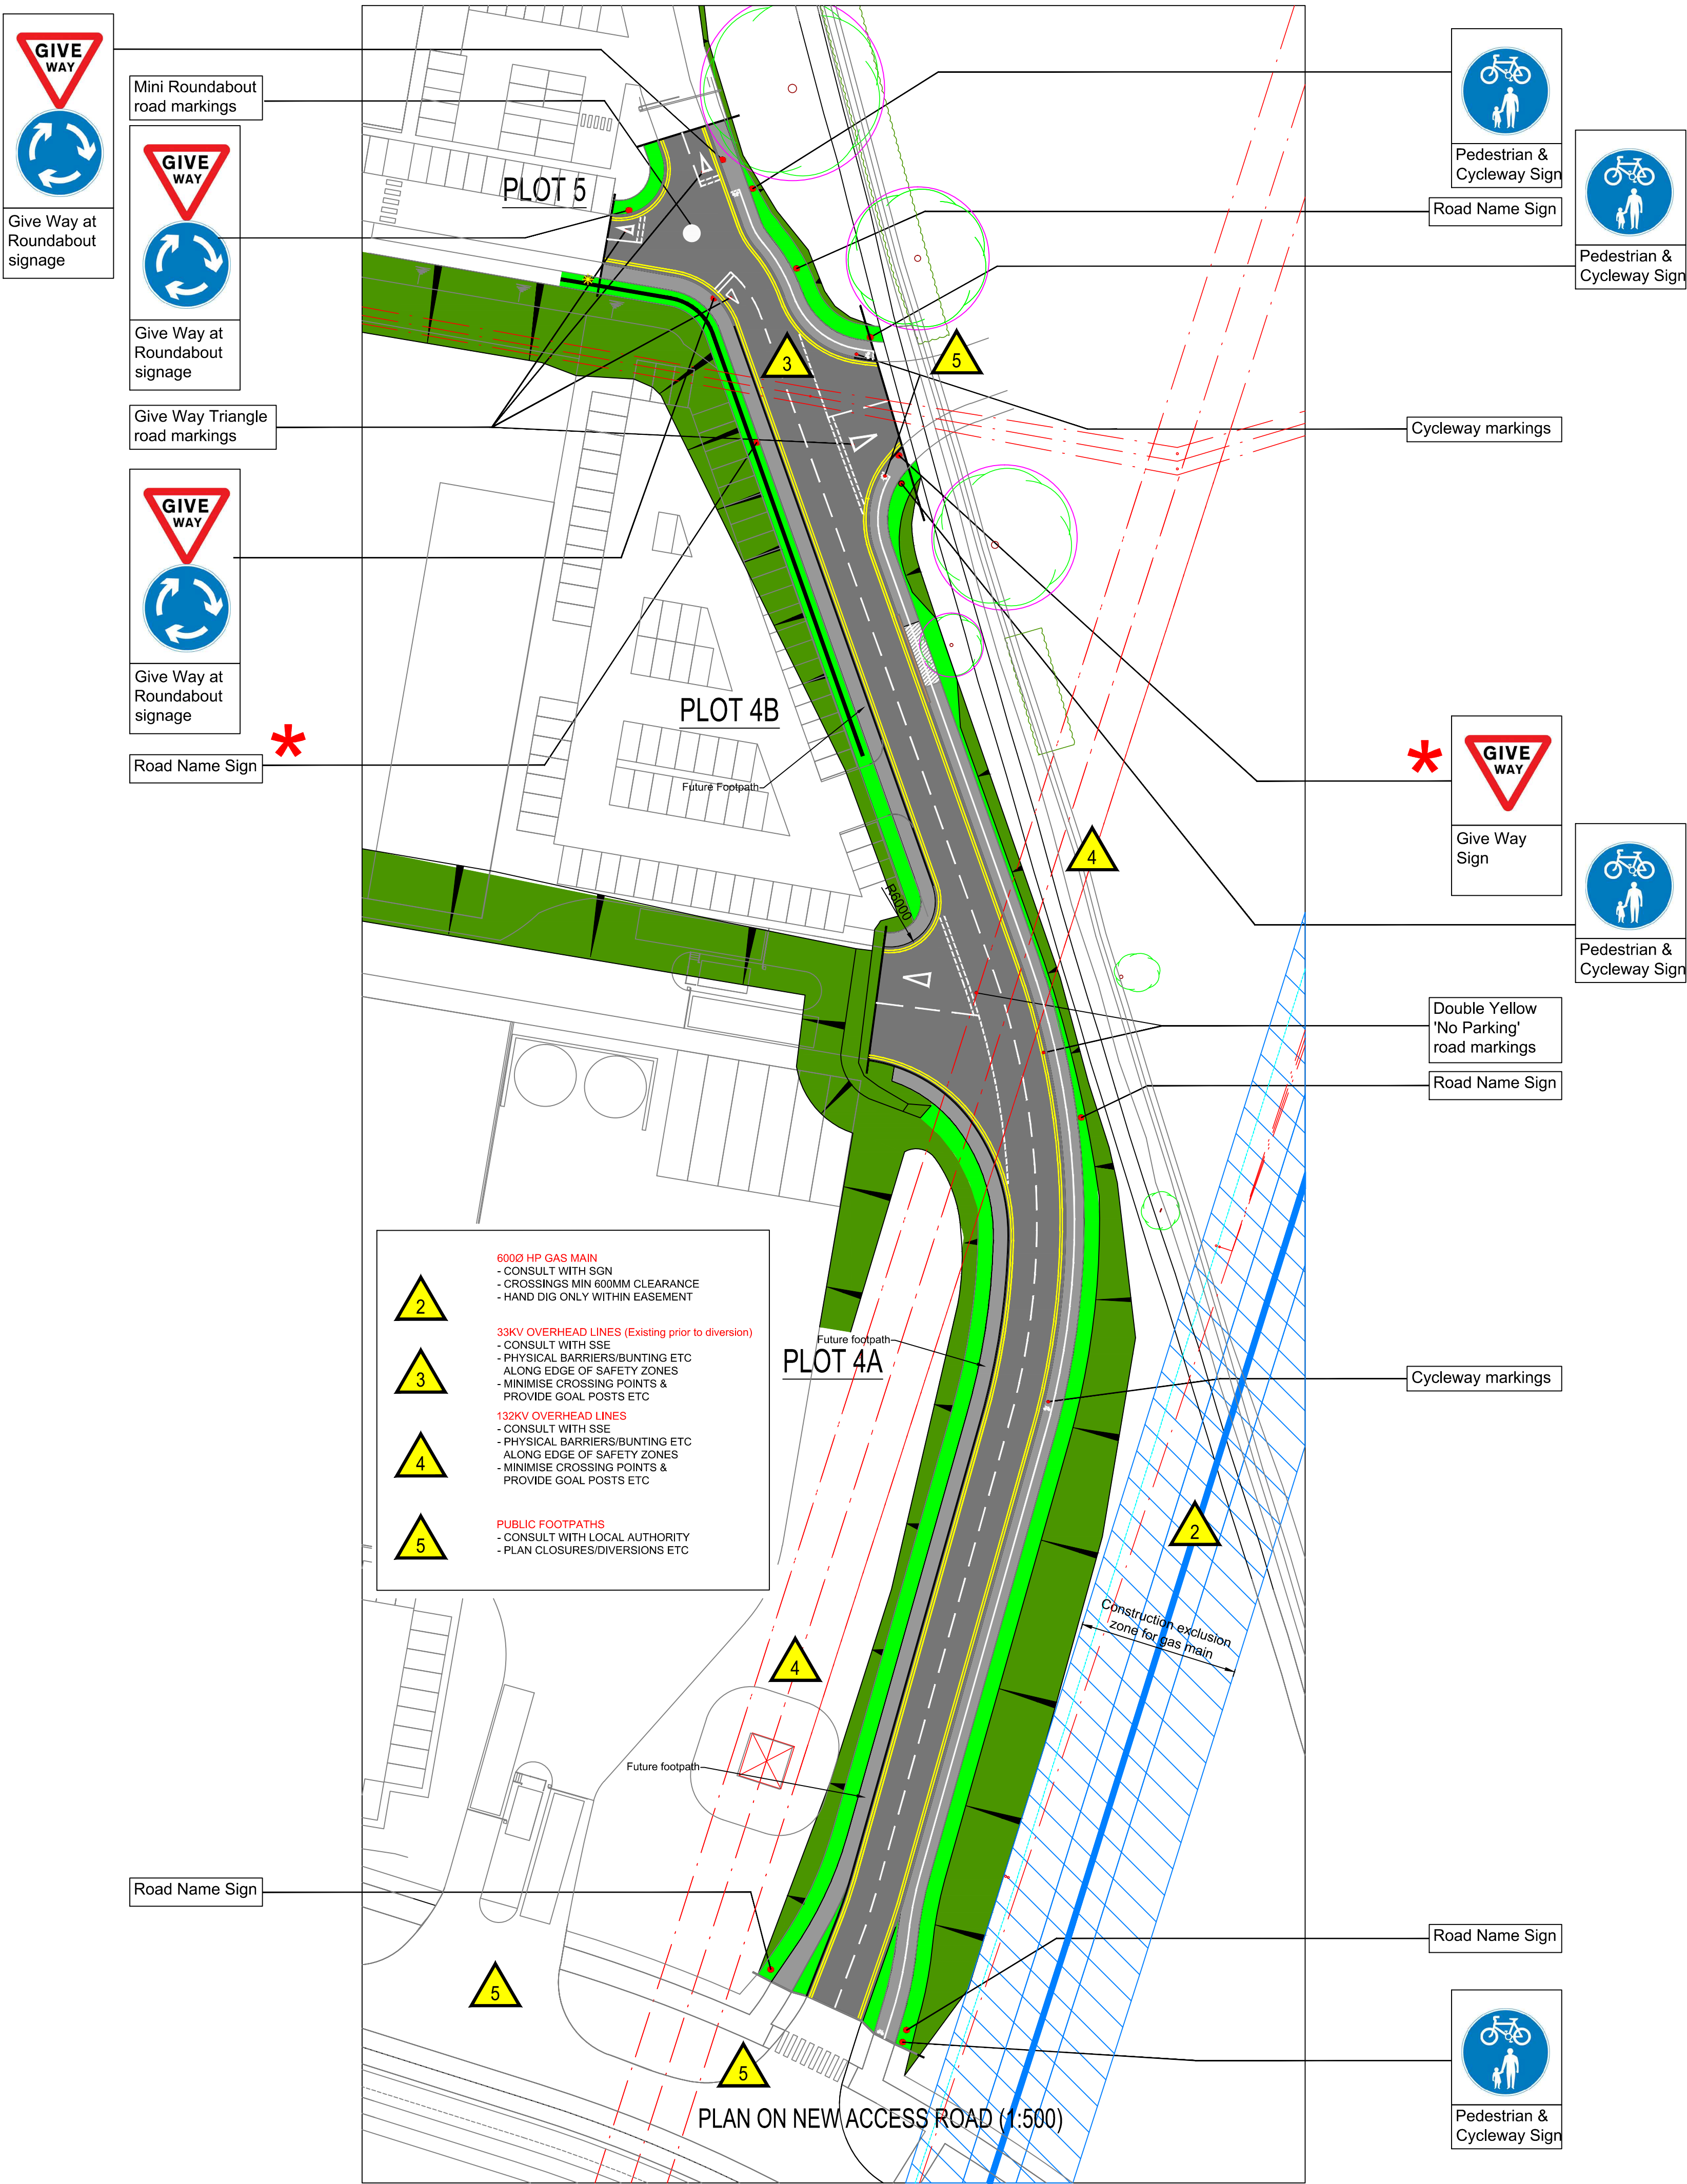

Signs marked * not included within initial works package

DO NOT SCALE FROM THIS DRAWING.

ALL DIMENSIONS TO BE CHECKED ON SITE.

FOR REFERENCED VIEWS REFER TO REFERENCE_VIEW_A0 SERIES OF DRAWINGS

Suitability Code (as defined in BS1192)

Work In Progress (WIP)

S0 - Work In Progress

Shared (Non- Contractual)

S1 - Suitable for Co-ordination
S2 - Suitable for Information
S3 - Suitable for Review & comment
S4 - Suitable for Stage Approval
S5 - Not Used
S6 - Suitable for PIM Authorisation
S7 - Suitable for AIM Authorisation

WIP to Published (Non-Contractual)

D1 - Suitable for Costing
D2 - Suitable for Tender
D3 - Suitable for Contractor Design
D4 - Suitable for manufacture/ procurement

Published Documentation (Contractual)

A1, A2, A3, Etc - Approved and accepted as stage complete
B1, B2, B3, Etc, - Partially signed off with minor comments from the Client

Published for AIM Acceptance

CR - As Construction Record Documentation

C01	NDS		24.07.17	ISSUED FOR CONTRACTUAL PROPOSAL
P2	NDS		26.06.17	UPDATED TO SUIT LATEST H2 SITE LAYOUT
rev	by	chd	date	description



BAM Design
An operating company of
BAM Construct UK Ltd
Architecture
Interior Design
3D Visualisation
Feasibility Studies
Structural Engineering
Environmental Services
Building Information Modelling

Centurium Business Park
Griffins Way, St Albans
Hertfordshire, AL1 2RD
01272 894200
design@bam.co.uk
www.bam.co.uk

project
Dunsbury Park

title
External Works
Eastern Access Road
Signage Details

purpose of issue
Contractual Proposal

scale	1:500	@ A1	drawn	NDS	BAM job no.	drg status
date	11.05.17	checked			4330D	D3
project code	originator	volume	level	type	role	number
dhf	doc ref	dhf	BAMD-XX-XX-DR-S-20512	C01		