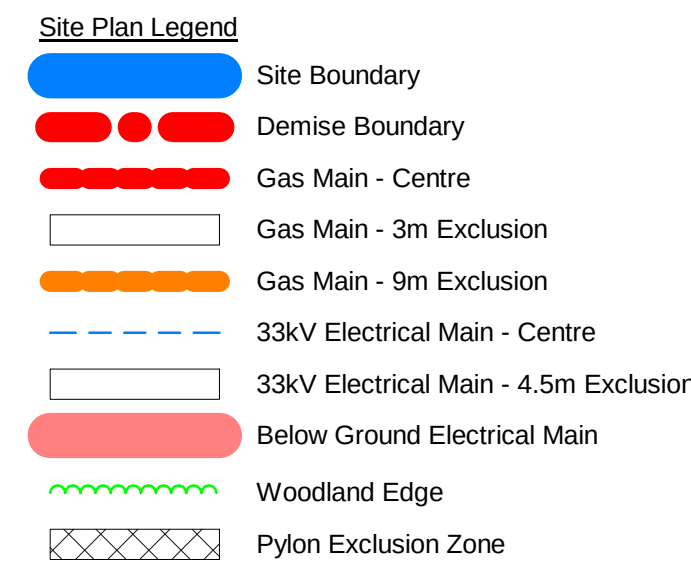
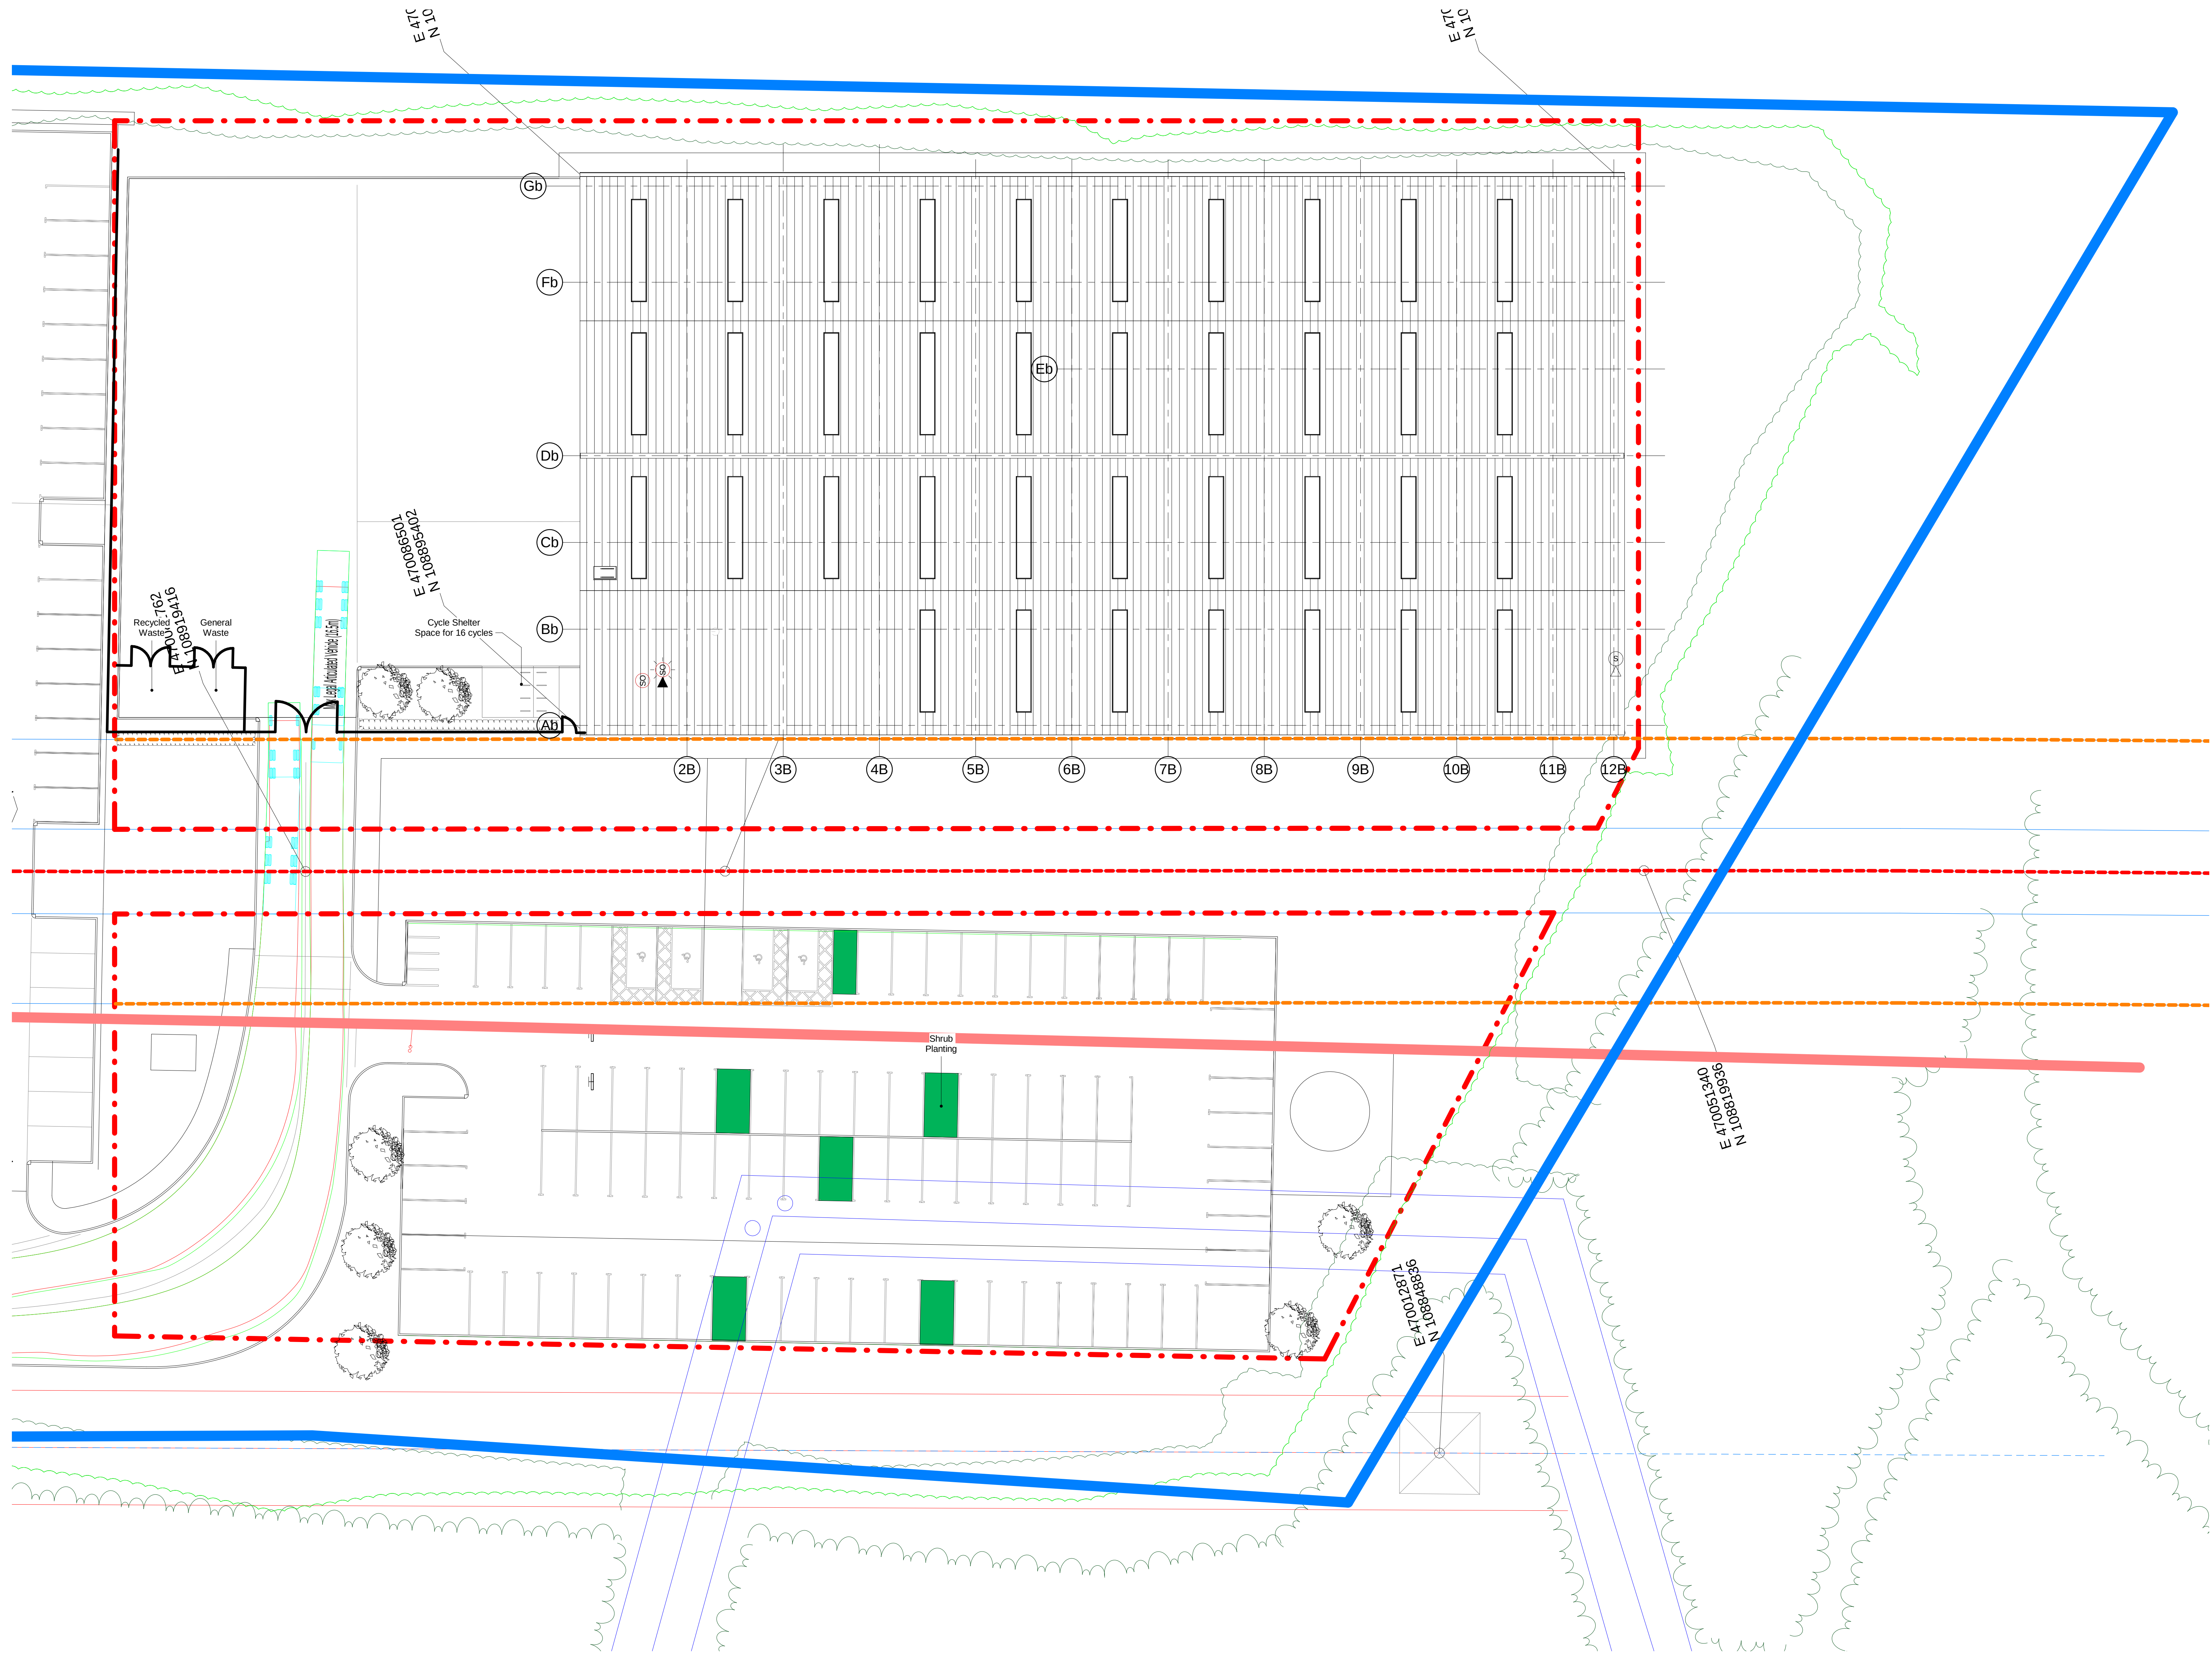


Suitability Code (as defined in BS1192)

Work in Progress (WIP)

50 - Work In Progress

Shared (Non-Contractual)

S1 - Suitable for Coordination

S2 - Suitable for Information

S3 - Suitable for Review & comment

S4 - Suitable for Stage Approval

S5 - Not Used

S6 - Suitable for PMH Authorisation

WIP to Published (Non-Contractual)

D1 - Suitable for Costing

D2 - Suitable for Tender

D3 - Suitable for Contractor Design

D4 - Suitable for manufacture/procurement

Published Documentation (Contractual)

A1, A2, A3, Etc - Approved and accepted as stage complete

B1, B2, B3, Etc - Partially signed off with minor comments from the Client

Published for AM Acceptance

CR - As Construction Record Documentation

KEY PLAN

Tab-select then edit family
to add your keyplan



BAM Design
an offshore company of
BAM Contract UK Ltd

Address:
Broomfield Road
Broomfield, Essex
SS16 5JH

Customer: Portsmouth Park
Dunstable Way, St Albans
Herts, AL1 2JH

01777 894000
info@bam.co.uk
www.bam.co.uk

Project: Dunsbury Park - Plot 3B

Plot Plan

Scale: As indicated @

Date: 12/19/17

Project code: DHF

Project: BMD-Z3BXX-DR-A-10052 P3

purpose of issue

PROPOSED

4330

S4