


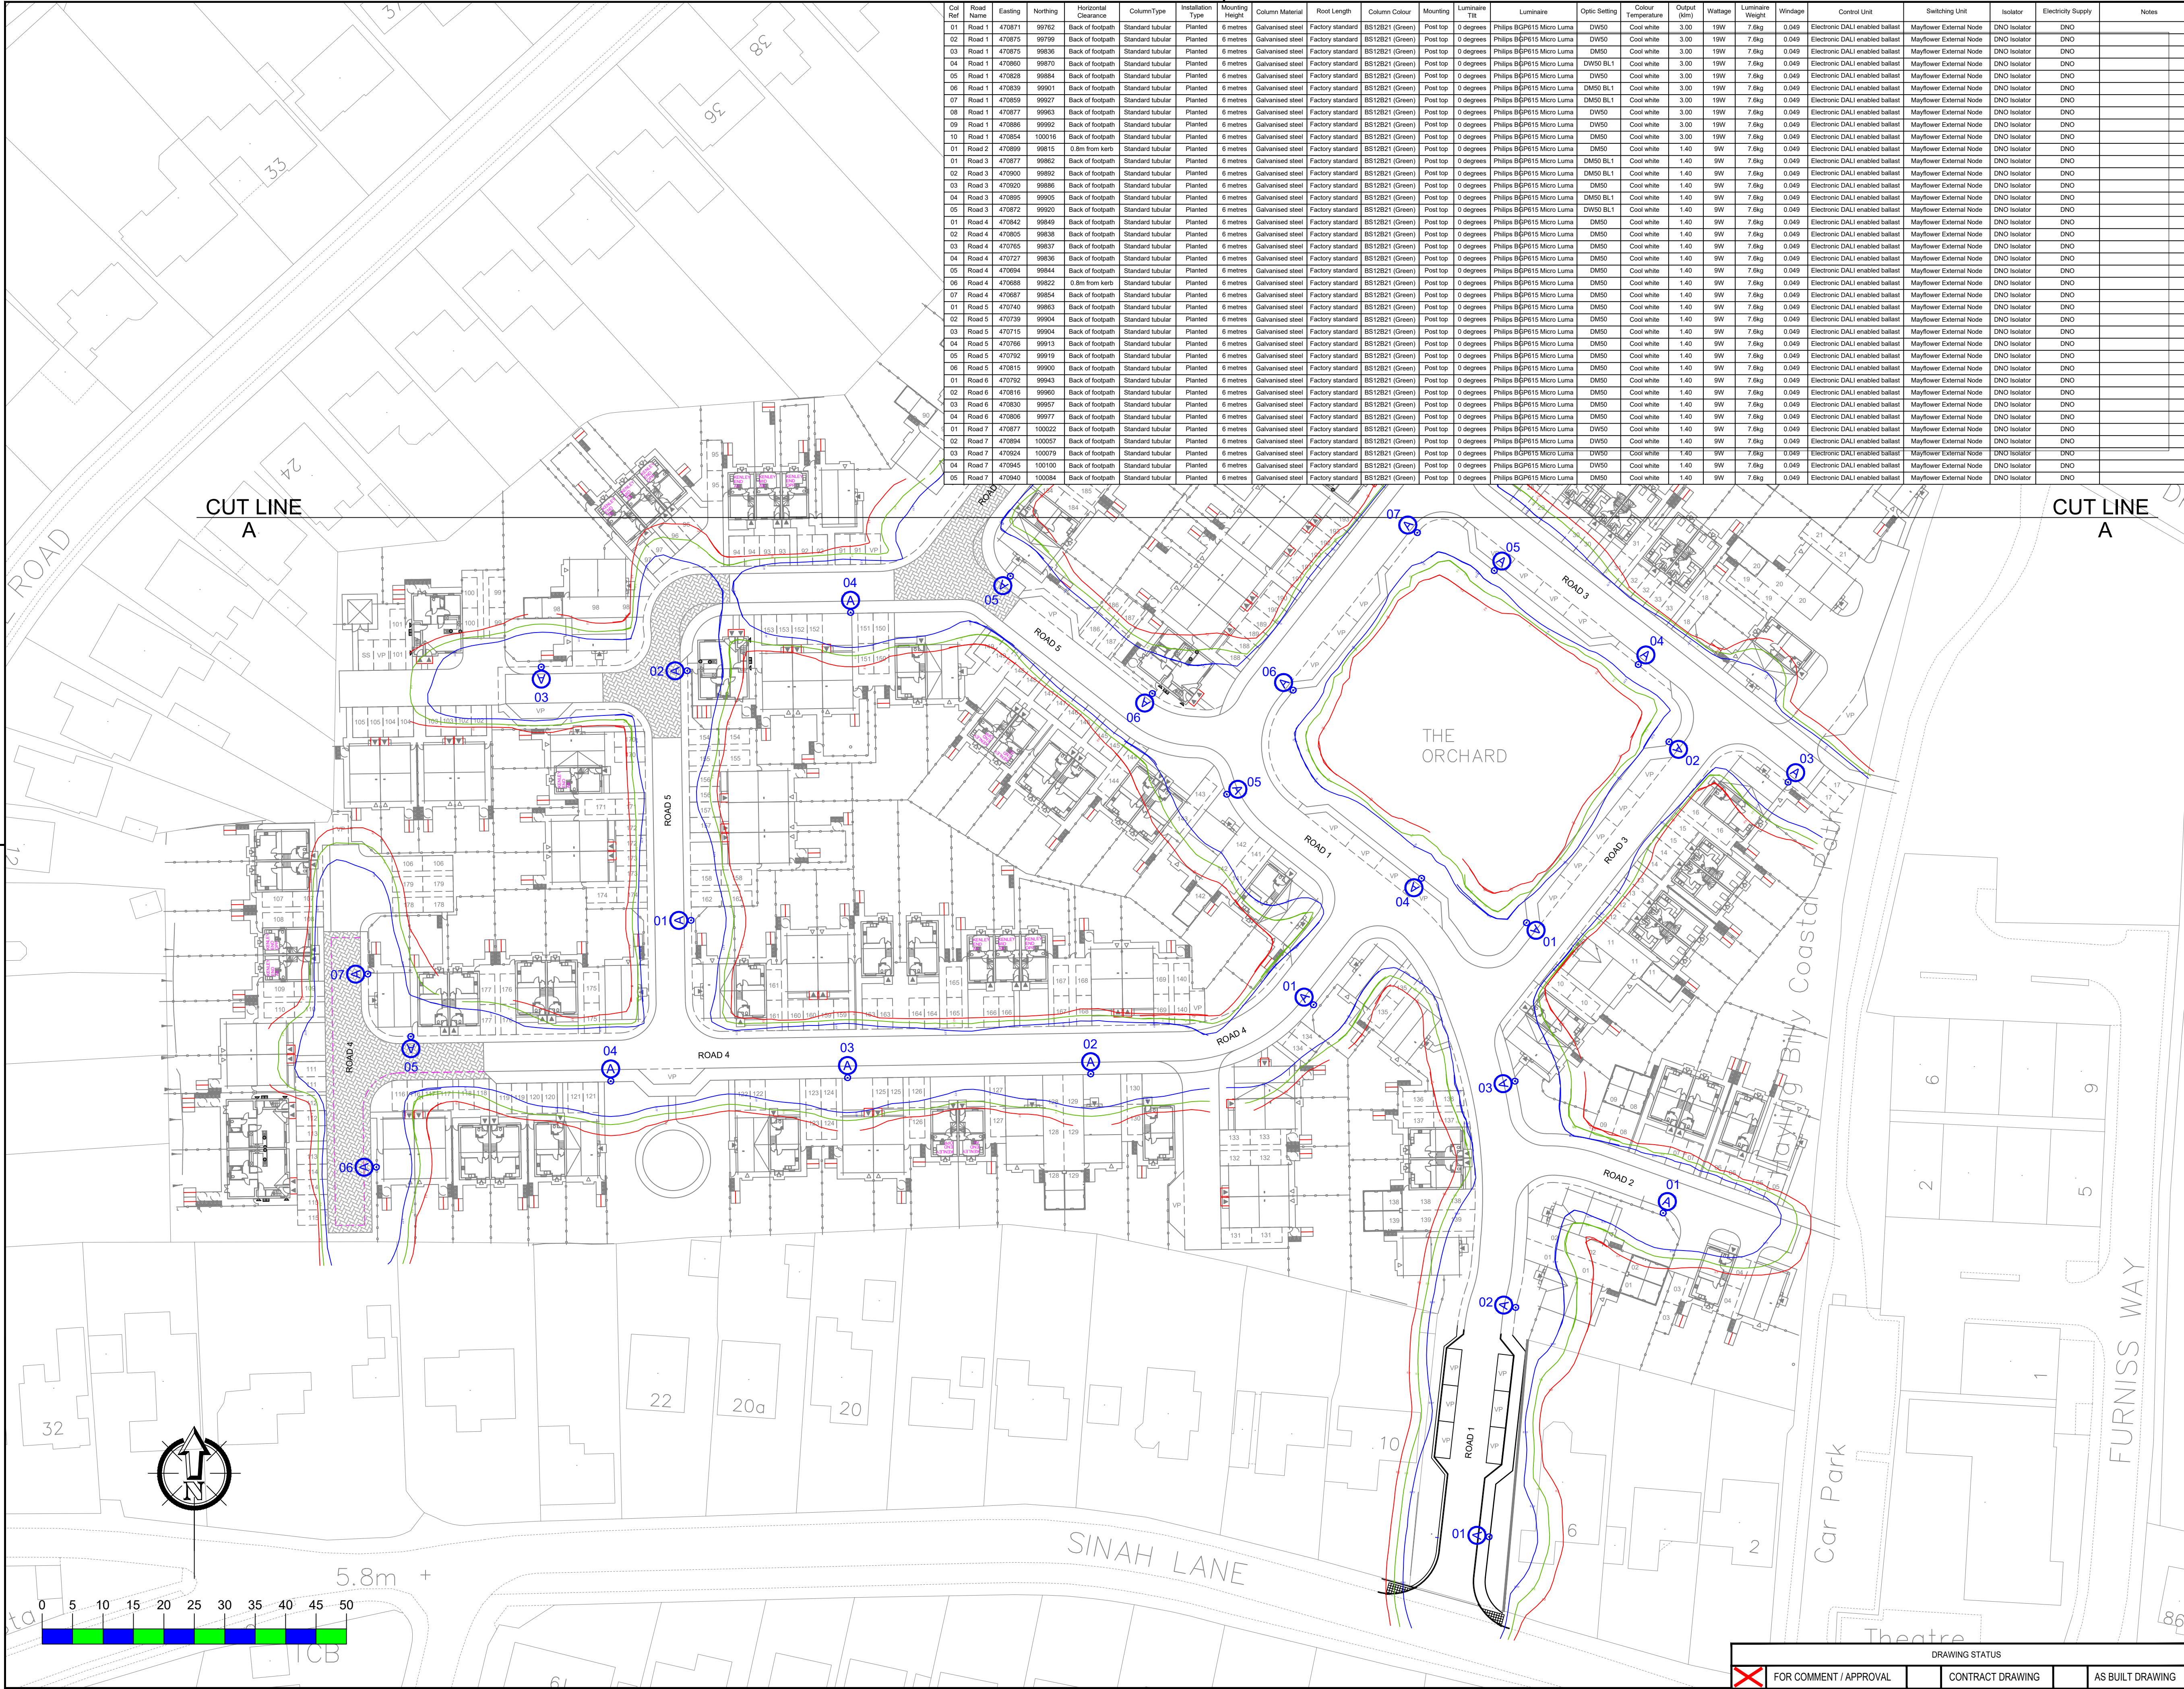

KEY

1. LUMINAIRE WITH 5 DEGREE TILT LUMINAIRE TO BE PHILIPS BGP1615 MICRO LUMA WITH NEUTRAL WHITE LED. LUMINAIRE TO BE FITTED WITH ELECTRONIC DIMMABLE BALLAST COMPATIBLE WITH PHILIPS BGP1615 MICRO LUMA. LUMINAIRE IS TO BE CONTROLLED VIA A MAYFLOWER EXTERNAL NODE COLUMN TO BE PAINTED BS12821 (GREEN).

NOTES

1. IN DOUBT ASK.
2. RETURN ALL PREVIOUS ISSUES TO THE DESIGNER.
3. DO NOT MEASURE FROM EXISTING COLUMN POSITIONS.
4. FOR STATUTORY UNDERTAKERS INFORMATION VISIT WWW.HAMPSHIRECOUNCIL.CO.UK
5. CONTRACTOR SHOULD NOTE THAT THE STATUTORY UNDERTAKERS INFORMATION IS SHOWN ON THIS DRAWING FOR INDICATIVE PURPOSES ONLY. EXACT LOCATION OF SERVICE IS TO BE DETERMINED ON SITE.
6. ALL STREET LIGHTING EQUIPMENT AND WORKS TO BE CARRIED OUT IN ACCORDANCE WITH CURRENT HAMPSHIRE COUNTY COUNCIL SPECIFICATION & STANDARD DETAIL DRAWINGS HCC101 & HCC101C SERIES.
7. DURING WORKS ALL TRAFFIC MANAGEMENT TO BE IN ACCORDANCE WITH CHAPTER 6 OF THE TRAFFIC SIGNS MANUAL.
8. LIGHTING COLUMNS TO BE FED BY DNO SUPPLY.
9. EACH LUMINAIRE TO BE FITTED WITH MAYFLOWER COMPLETE LIGHTING CONTROL SIX PIN NEMA SOCKET.
10. MAINTENANCE NUMBERS AS SHOWN ON THE DRAWING ARE TO BE CONFIRMED BY HCC.
11. COLUMNS TO BE NUMBERED USING ADHESIVE LABELS SUITABLE FOR EXTERIOR USE. LETTERS AND NUMERALS SHALL BE 50mm HIGH BLACK ON A WHITE BACKGROUND.
12. ONE MAYFLOWER COMPLETE LIGHTING CONTROL DALL SUB-MASTER UNIT TO BE INSTALLED TO CONTROL NODES AND LINK CENTRAL MANAGEMENT SYSTEM.
13. ALL APPARATUS ARE TO BE NEW AT THE TIME OF INSTALLATION AND BE SUPPORTED BY RELEVANT MANUFACTURERS GUARANTEES.
14. ALL APPARATUS SHALL BE SITED SO AS TO MINIMISE IN SO FAR AS IS REASONABLE AND PRACTICAL, NUISANCE, DANGER AND OBSTRUCTION TO ALL RESIDENTS, BUSINESSES AND USERS OF THE HIGHWAY.
15. ALL COLUMNS AND SON POSTS INSTALLED MUST BE MANUFACTURED IN ACCORDANCE WITH BS8949 AND BE ABLE TO ACCEPT AN ATTACHMENT OF 0.3m IN AREA AT HEIGHT AND OFFSET ON THE APPARATUS.
16. ALL ILLUMINATED APPARATUS MUST BE INSTALLED AND TESTED IN COMPLIANCE WITH BS5711 AT THE TIME OF ADOPTION. LAMPS MUST BE NO MORE THAN 6 MONTHS OLD AT THE TIME OF ADOPTION.
17. ALL INSTALLATIONS MUST BE INSTALLED IN SUCH A WAY THAT TREES OR ANY OTHER POLAGE ON THE SITE DOES NOT INTERFERE WITH THE LEVEL OF LIGHTING. REFER TO HCC'S DRAWING HCC101/170 AREAS TO BE KEPT CLEAR OF TREES AND SHRUBS.
18. COLUMNS LOCATED WITHIN VERGE TO HAVE A CONCRETE WATEREDRESS COLLAR AT THE BASE OF THE COLUMN.
19. ANY SECTION OF HIGHWAY CURRENTLY LIT BY THE WORK MUST REMAIN LIT SHOULD THIS NOT BE PRACTICAL THEN A TEMPORARY LIGHTING SOLUTION MUST BE PROVIDED BY THE CONTRACTOR.
20. THIS OUTLINE DESIGN HAS BEEN PREPARED IN ACCORDANCE WITH THE HEA/HMSA GUIDANCE NOTE - CDM2015 REGULATIONS, ISSUE 1.1, DATED 09/01/15. PROCEDURE 2. THIS LIGHTING SCHEME DESIGN HAS BEEN PREPARED BASED ON THE INFORMATION SUPPLIED BY THE CLIENT AT THE TIME OF REQUEST (WHICH FOR THE AVOIDANCE OF DOUBT PROVIDES NO INFORMATION ON HAZARDS AND RISKS PRESENT).

TARGET LIGHTING CLASSES - BS5489-1:2013	
ROAD 1	P4 (S/P RATIO 1.34)
ROAD 2	P6 (S/P RATIO 1.34)
ROAD 3	P6 (S/P RATIO 1.34)
ROAD 4	P6 (S/P RATIO 1.34)
ROAD 5	P6 (S/P RATIO 1.34)
ROAD 6	P6 (S/P RATIO 1.34)
ROAD 7	P6 (S/P RATIO 1.34)

ISO LUX CONTOURS

0.77 LUX
0.4 LUX
0.2 LUX

REV	DESCRIPTION	DATE	BY
A	ORIGINAL ISSUE	12/07/18	MWG

SSE Enterprise | Lighting

SSE Enterprise - Lighting
1st Floor, Solent Park
Walton Road
Portsmouth
PO6 1UJ

TITLE

SECTION 38
STREET LIGHTING
LAYOUT DRAWING

AREA	DATE
SINAH LANE, HAYLING ISLAND, HAMPSHIRE	12/07/18

SCALE	DRAWN	CHECKED	APPROVED
1:500	MWG	SAB	SAB

PAPER SIZE A1

DRAWING NUMBER SSEDRAFT-LD-001

REVISION A

DRAWING STATUS		
☒ FOR COMMENT / APPROVAL	☐ CONTRACT DRAWING	☐ AS BUILT DRAWING