


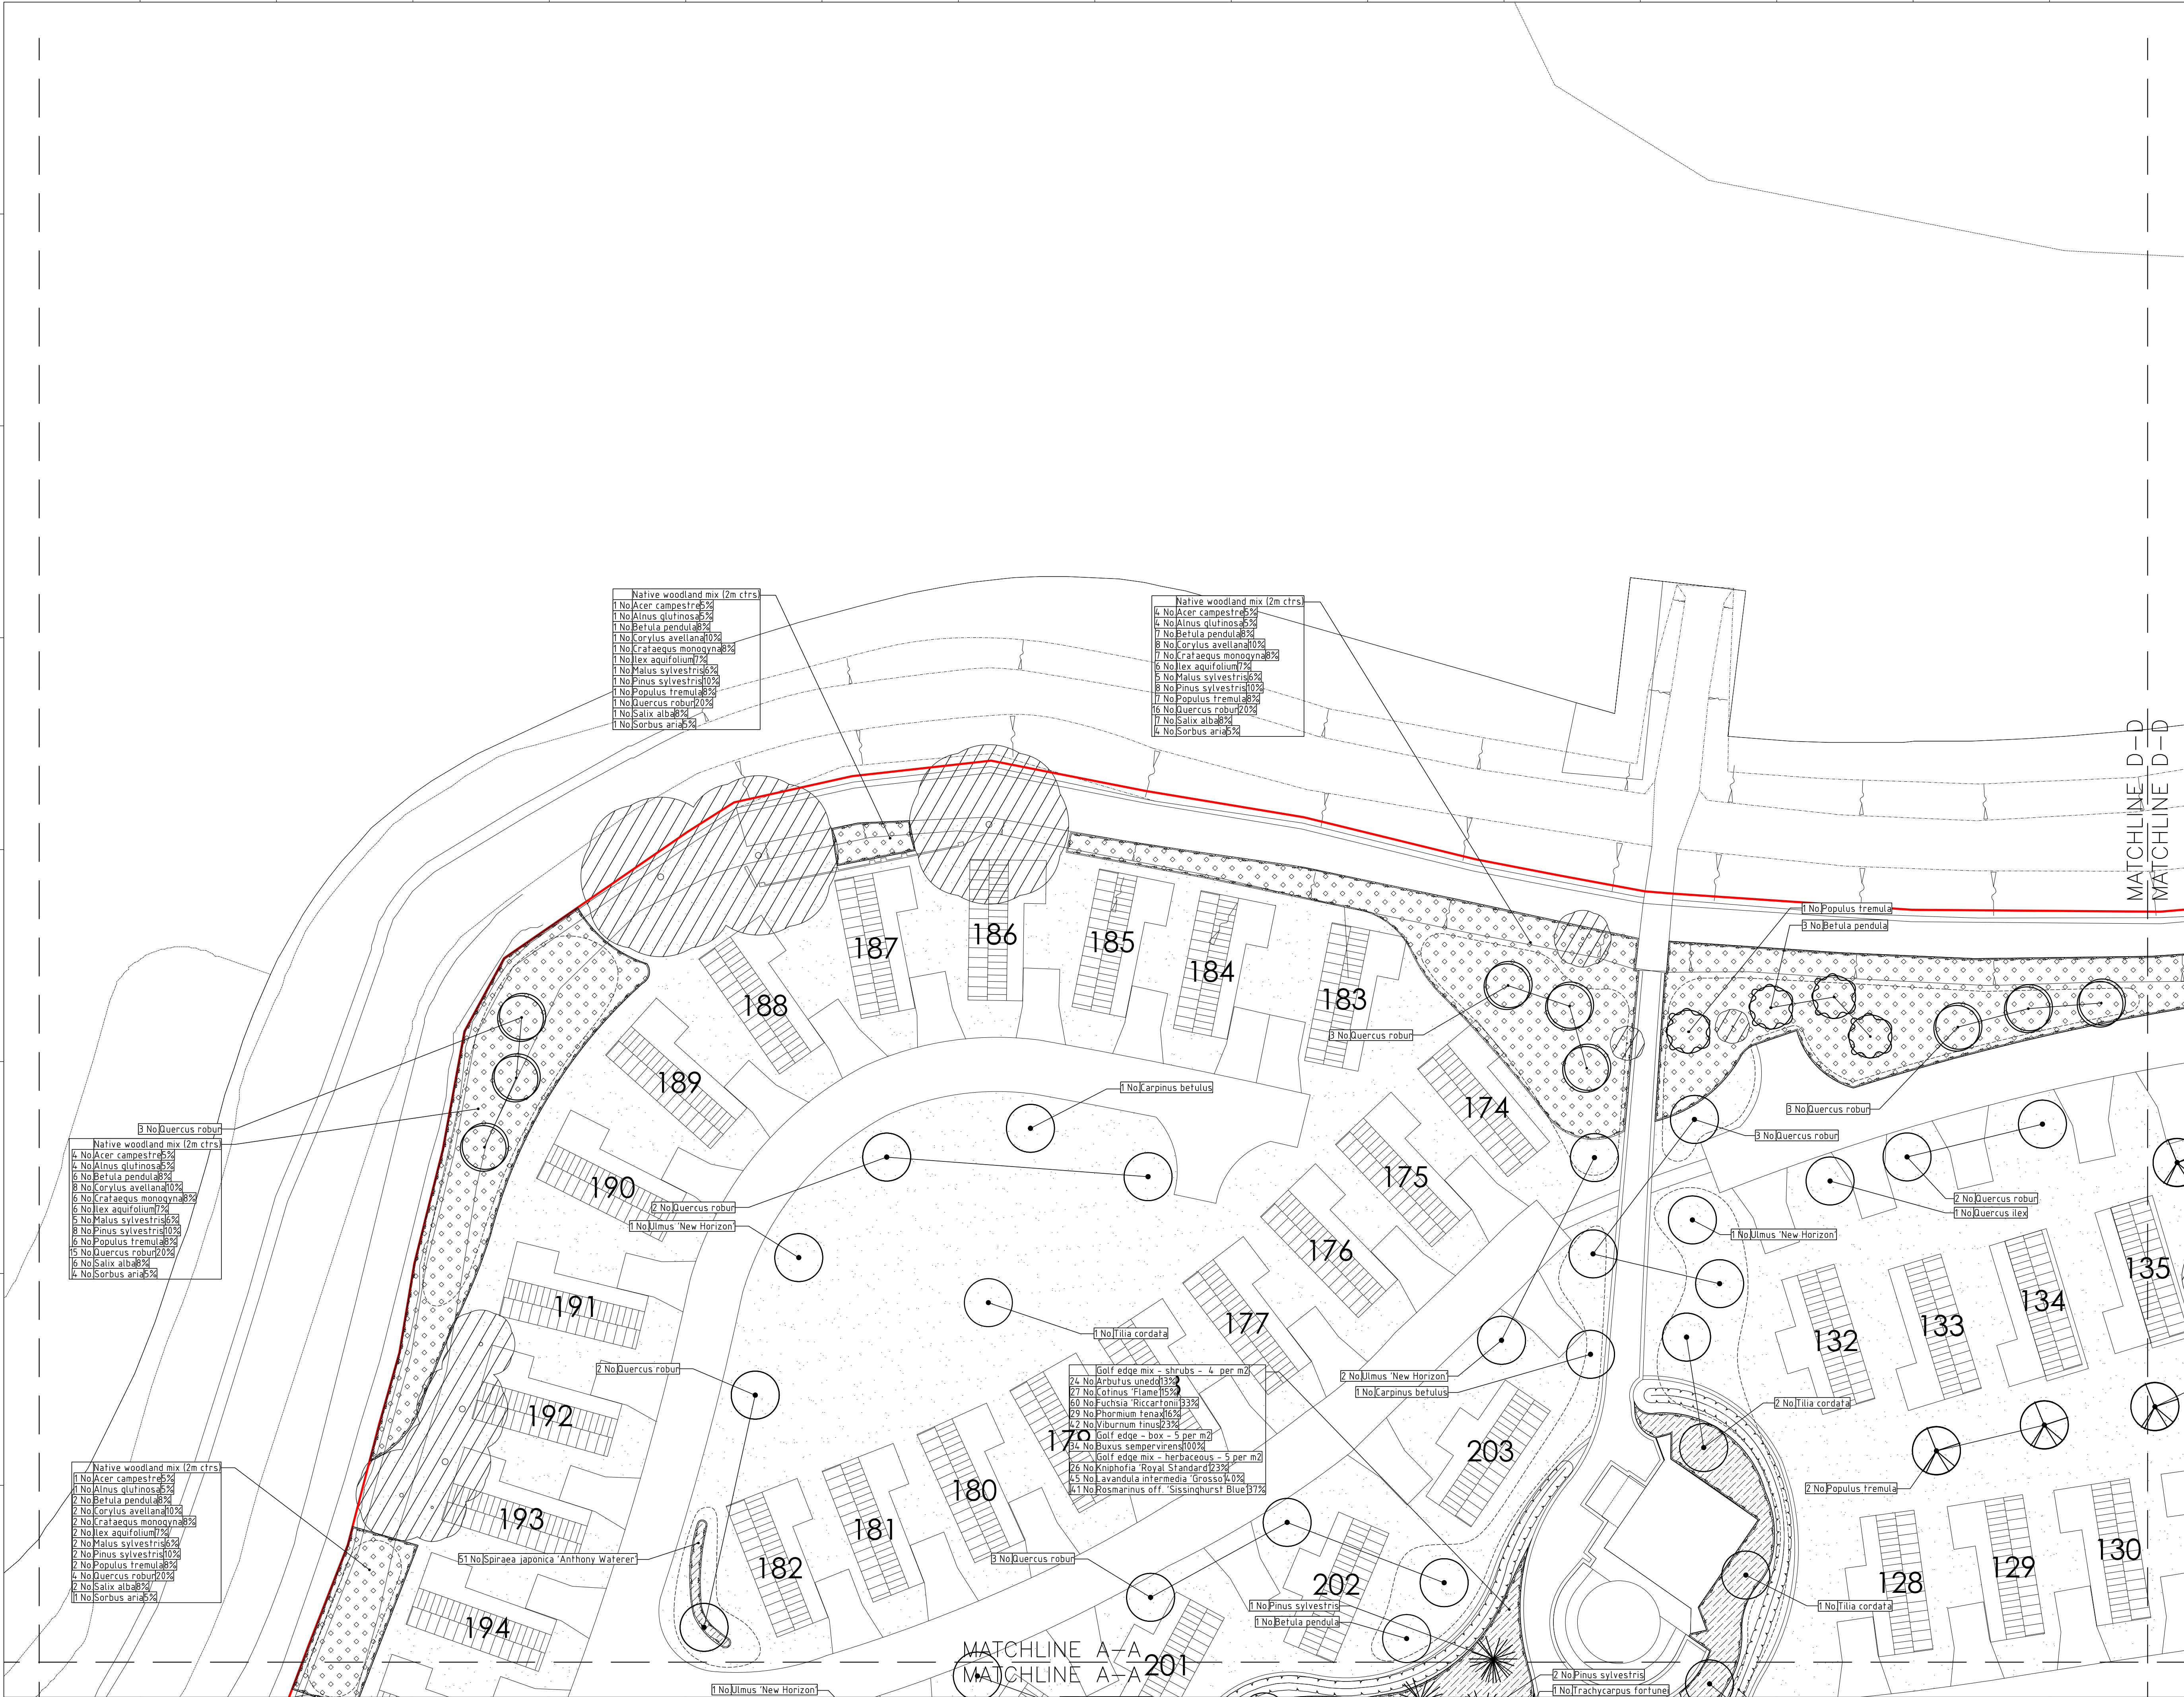

KEY PLAN:

NOTES:

1. THIS DRAWING IS NOT VALID FOR CONSTRUCTION OR OTHER PURPOSES UNLESS APPROVED AND CERTIFIED.
2. DO NOT SCALE DRAWING. USE THE WRITTEN DIMENSIONS ONLY.
3. ALL DIMENSIONS ARE IN MILLIMETERS UNLESS NOTED OTHERWISE.
4. ALL DIMENSIONS SHALL BE VERIFIED ON SITE BEFORE PROCEEDING WITH WORK. REPORT ALL OMISSIONS & ANY DISCREPANCIES TO THE LANDSCAPE ARCHITECTS IN WRITING.
5. THIS DRAWING MUST BE READ IN CONJUNCTION WITH ALL RELEVANT CONTRACTS, SPECIFICATIONS, REPORTS, AND DRAWINGS.
6. THIS DRAWING AND DESIGN IS COPYRIGHTED AND NO PORTION MAY BE REPRODUCED WITHOUT THE PRIOR PERMISSION OF THE LANDSCAPE ARCHITECTS.
7. ALL WORK TO BE CARRIED OUT IN ACCORDANCE WITH BUILDING REGULATIONS AND THE REQUIREMENTS OF THE LOCAL AUTHORITY AND STATUTORY UTILITY PROVIDERS.

© COPYRIGHT OF THIS DRAWING IS VESTED IN EAMONN BYRNE LANDSCAPE ARCHITECTURE

2		23.11.2017
1		20.10.2017
0		11.09.2017
REVISION	DESCRIPTION:	DATE:

CONSULTANT: LANDSCAPE ARCHITECT

eamonn byrne
landscape architecture

5-6 King's Court, York, YO1 7JD, UK
T +44 (0)1904 623 144 E mail@ebla.co.uk
www.ebla.co.uk

CLIENT:
AWAY RESORTS LTD

PROJECT:
MILL RHYTHE
HOLIDAY VILLAGE

DRAWING TITLE:
PLANTING PLAN (3 OF 11)

STATUS:
DESIGN DEVELOPMENT

SCALE @ A1:	DATE:	DRAWN:	CHECKED:	APPROVED:
1:250	11.09.2017	TF	EB	EB
PROJECT NO.:	DRAWING NO.:	REVISION:		
1630	PP-0-03	2		

FILE REF: