
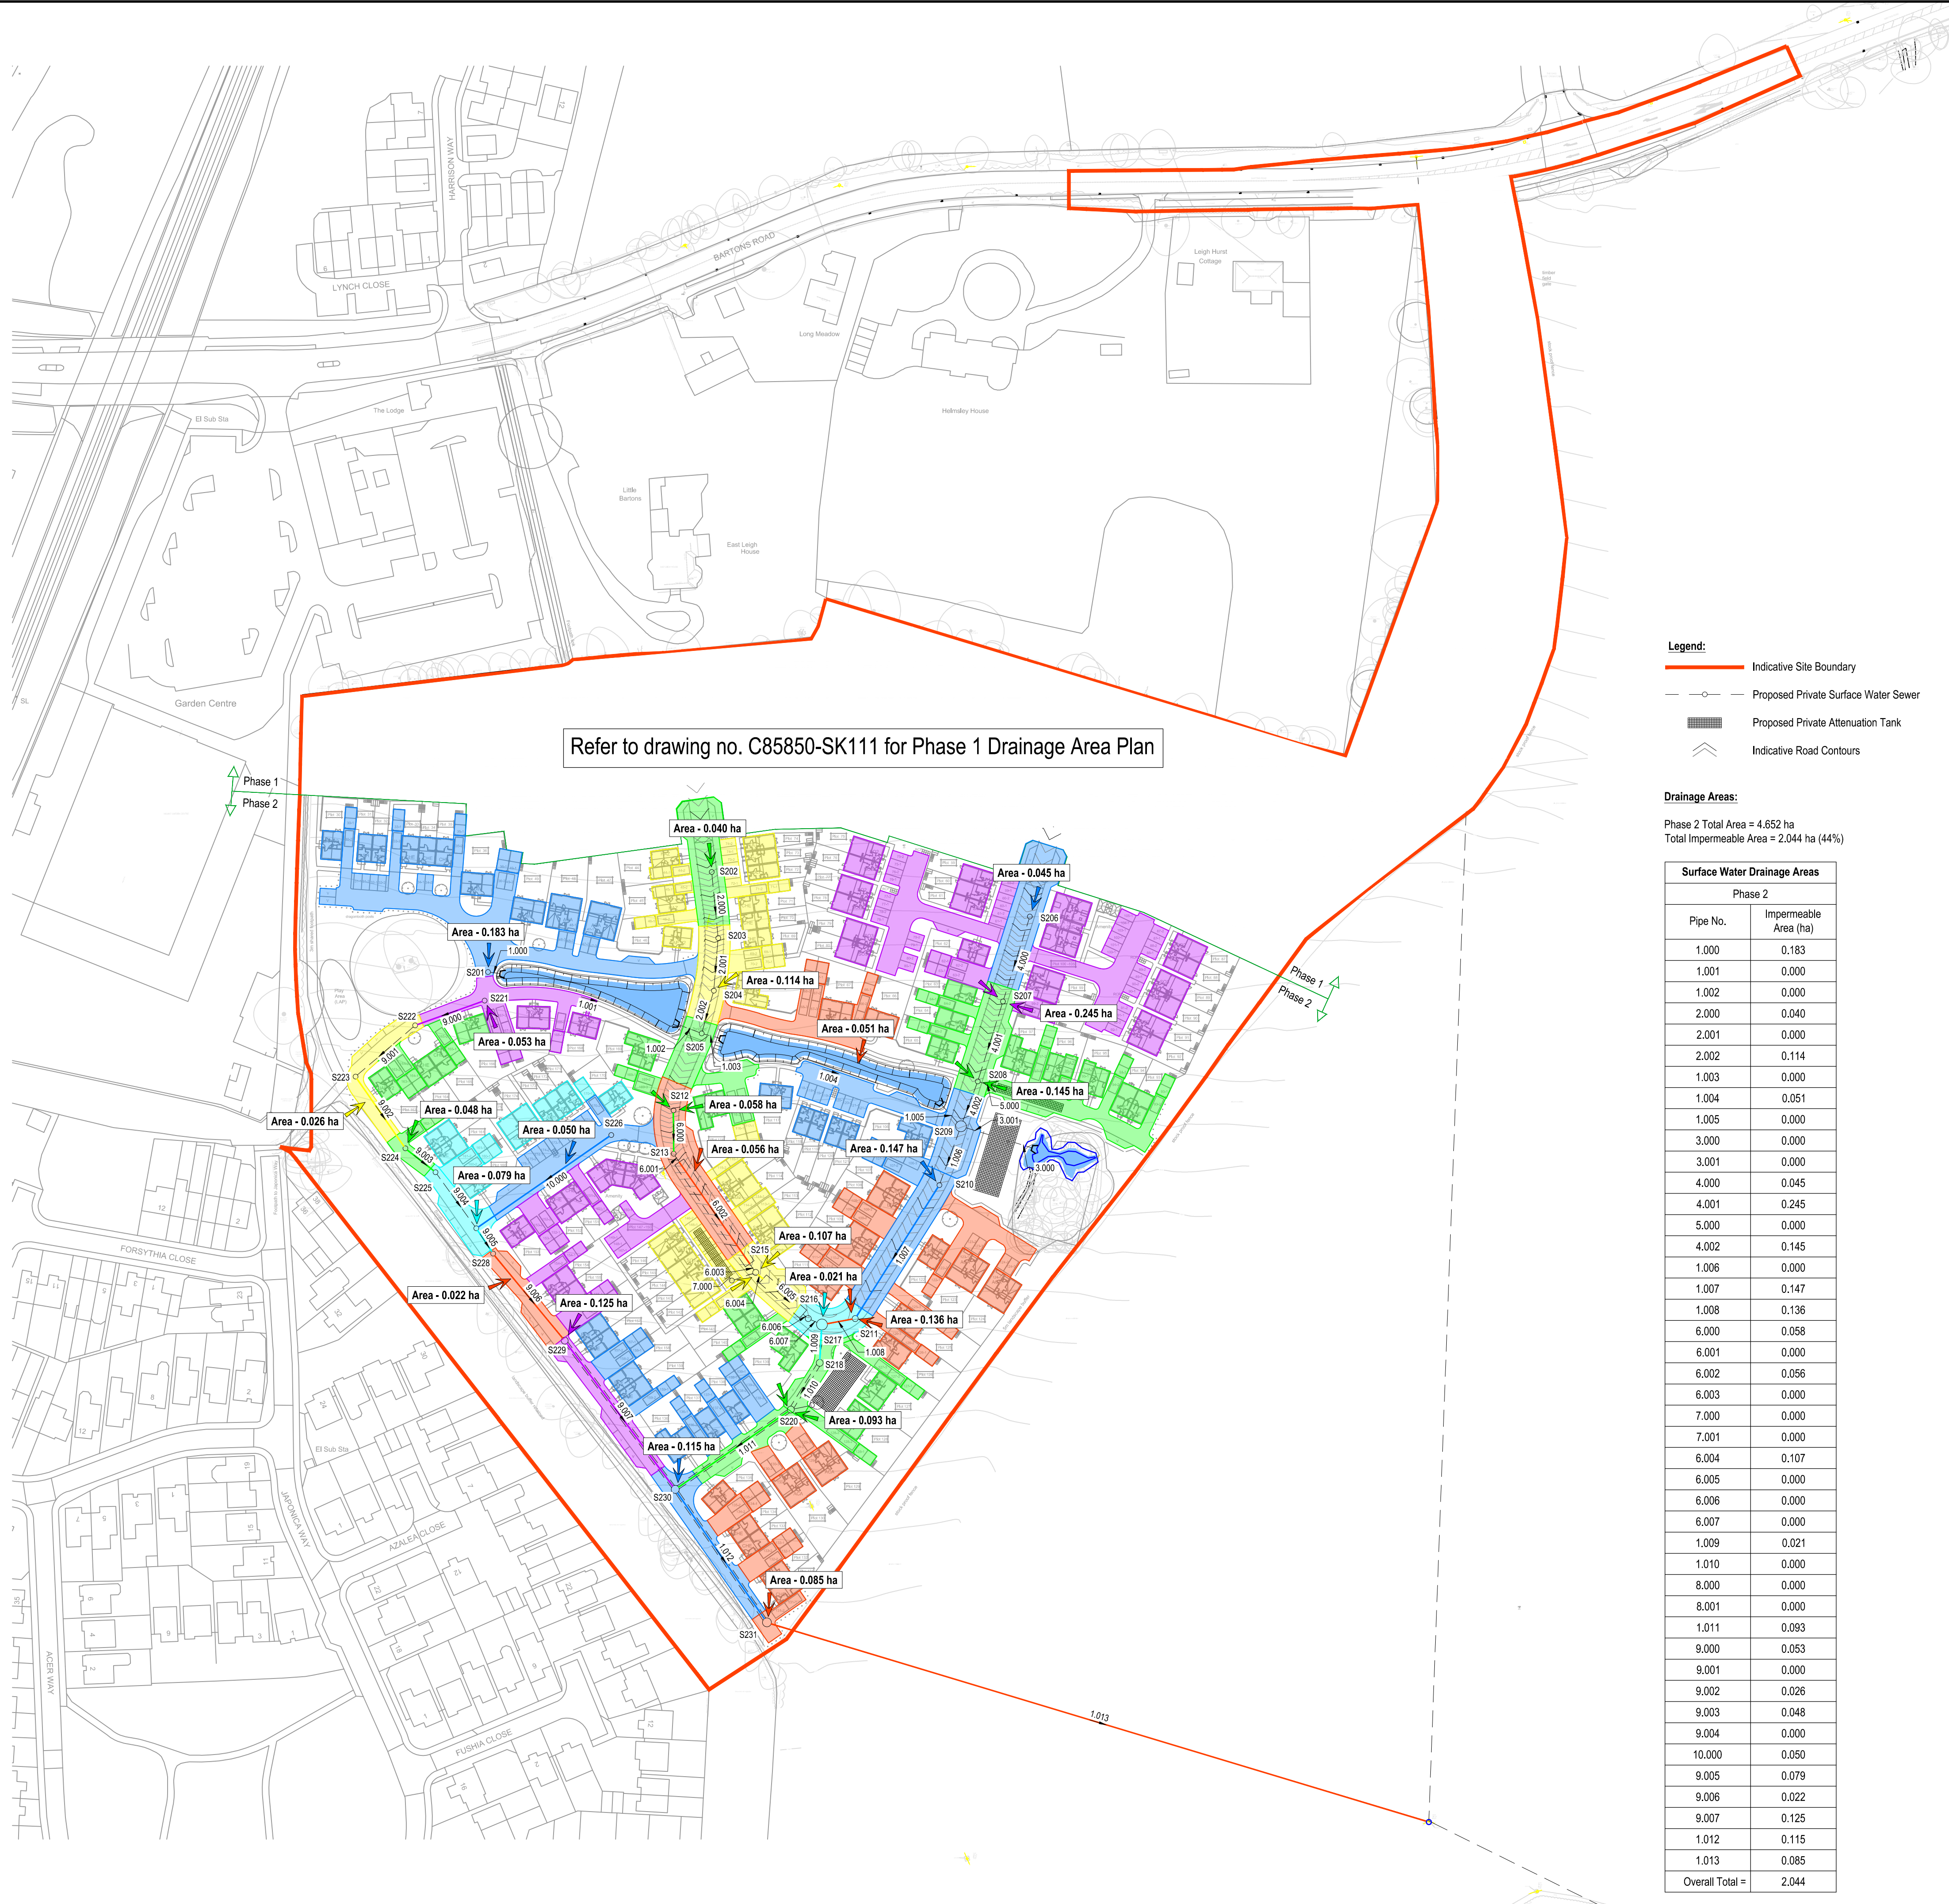


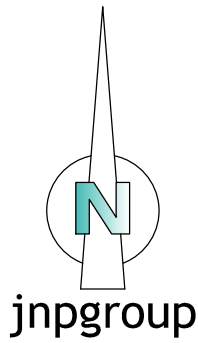

- Notes:-
- Where this drawing has been issued in electronic .dwg format it has been done so in good faith. jnpgroup do not take any responsibility for any inaccuracies in the electronic data, which should be checked against the paper (or .pdf) drawing issue. Any apparent discrepancies should be immediately reported to jnpgroup. The electronic .dwg file should not be assumed to be to scale and should not be used for 'overlying', setting out or checking of any third party information. All dimensions should be taken from the paper (or .pdf) version of the drawing. Electronic drawings may contain third party information. jnpgroup take no responsibility for this information, which should be checked against the originators paper drawing(s).
 - All working dimensions to be checked on site.
 - Do not scale.
 - Any discrepancies between drawings of different scales, and between drawings and specification where appropriate to be notified to The Engineer for decision.
 - Copyright reserved. This drawing may only be used for The Client and location specified in the title block. It may not be copied or disclosed to any third party without the prior written consent of jnpgroup.
 - This drawing should only be used for construction if the drawing status is "Construction". jnpgroup take no responsibility for construction works undertaken to drawings which are not marked with this status.

Health and Safety Note:
The details on this drawing have been prepared on the assumption that a competent contractor will be carrying out the works. If the contractor(s) considers that there is insufficient Health and Safety information on this drawing, this should immediately be brought to the attention of the designer.

The information contained on this drawing is indicative only and provided in good faith based on information provided by others. This information does not infer or constitute a detailed design.

This drawing is to be read in conjunction with the Drainage Technical Note by JNP Group ref. C85850 - TN01, dated June 2018, JNP Group drawing no. SK112 Phase 2 Surface Water Drainage Strategy and C85850 - C101 Phase 2 Surface Water Calculations.

This drawing is based on the following information provided by others:

- Planning Site Layout by OSP Architecture, drawing ref. 17300 - P101 Rev -, dated January 2018.
- Topographical Survey undertaken by Siltline Geomatic Surveyors, ref. 05HA01, dated January 2018.

- Legend:
- Indicative Site Boundary
 - Proposed Private Surface Water Sewer
 - Proposed Private Attenuation Tank
 - Indicative Road Contours

Drainage Areas:
Phase 2 Total Area = 4.652 ha
Total Impermeable Area = 2.044 ha (44%)

Surface Water Drainage Areas	
Phase 2	
Pipe No.	Impermeable Area (ha)
1.000	0.183
1.001	0.000
1.002	0.000
2.000	0.040
2.001	0.000
2.002	0.114
1.003	0.000
1.004	0.051
1.005	0.000
3.000	0.000
3.001	0.000
4.000	0.045
4.001	0.245
5.000	0.000
4.002	0.145
1.006	0.000
1.007	0.147
1.008	0.136
6.000	0.058
6.001	0.000
6.002	0.056
6.003	0.000
7.000	0.000
7.001	0.000
6.004	0.107
6.005	0.000
6.006	0.000
6.007	0.000
1.009	0.021
1.010	0.000
8.000	0.000
8.001	0.000
1.011	0.093
9.000	0.053
9.001	0.000
9.002	0.026
9.003	0.048
9.004	0.000
10.000	0.050
9.005	0.079
9.006	0.022
9.007	0.125
1.012	0.115
1.013	0.085
Overall Total =	2.044

Rev.	Date	Amendment	By	Chk.
Status	Preliminary			



john newton & partners
jnpgroup
Consulting Engineers
www.jnpgroup.co.uk
Chesham • Brighouse • Hartlepool • Leamington Spa • Sheffield
Tel: 01926 889955 E-mail: leamingtonspa@jnpgroup.co.uk

Client	Bellway Homes
Job	Bartons Road Havant, Hampshire
Title	Phase 2 Surface Water Drainage Area Plan

Scale 1:1000	@ A1	Date July 2018
Drawn by KM	Checked by	Approved by



Drawing No.	C85850-SK113	Rev.	-
-------------	--------------	------	---

QA Ref: Q0019 Rev D