




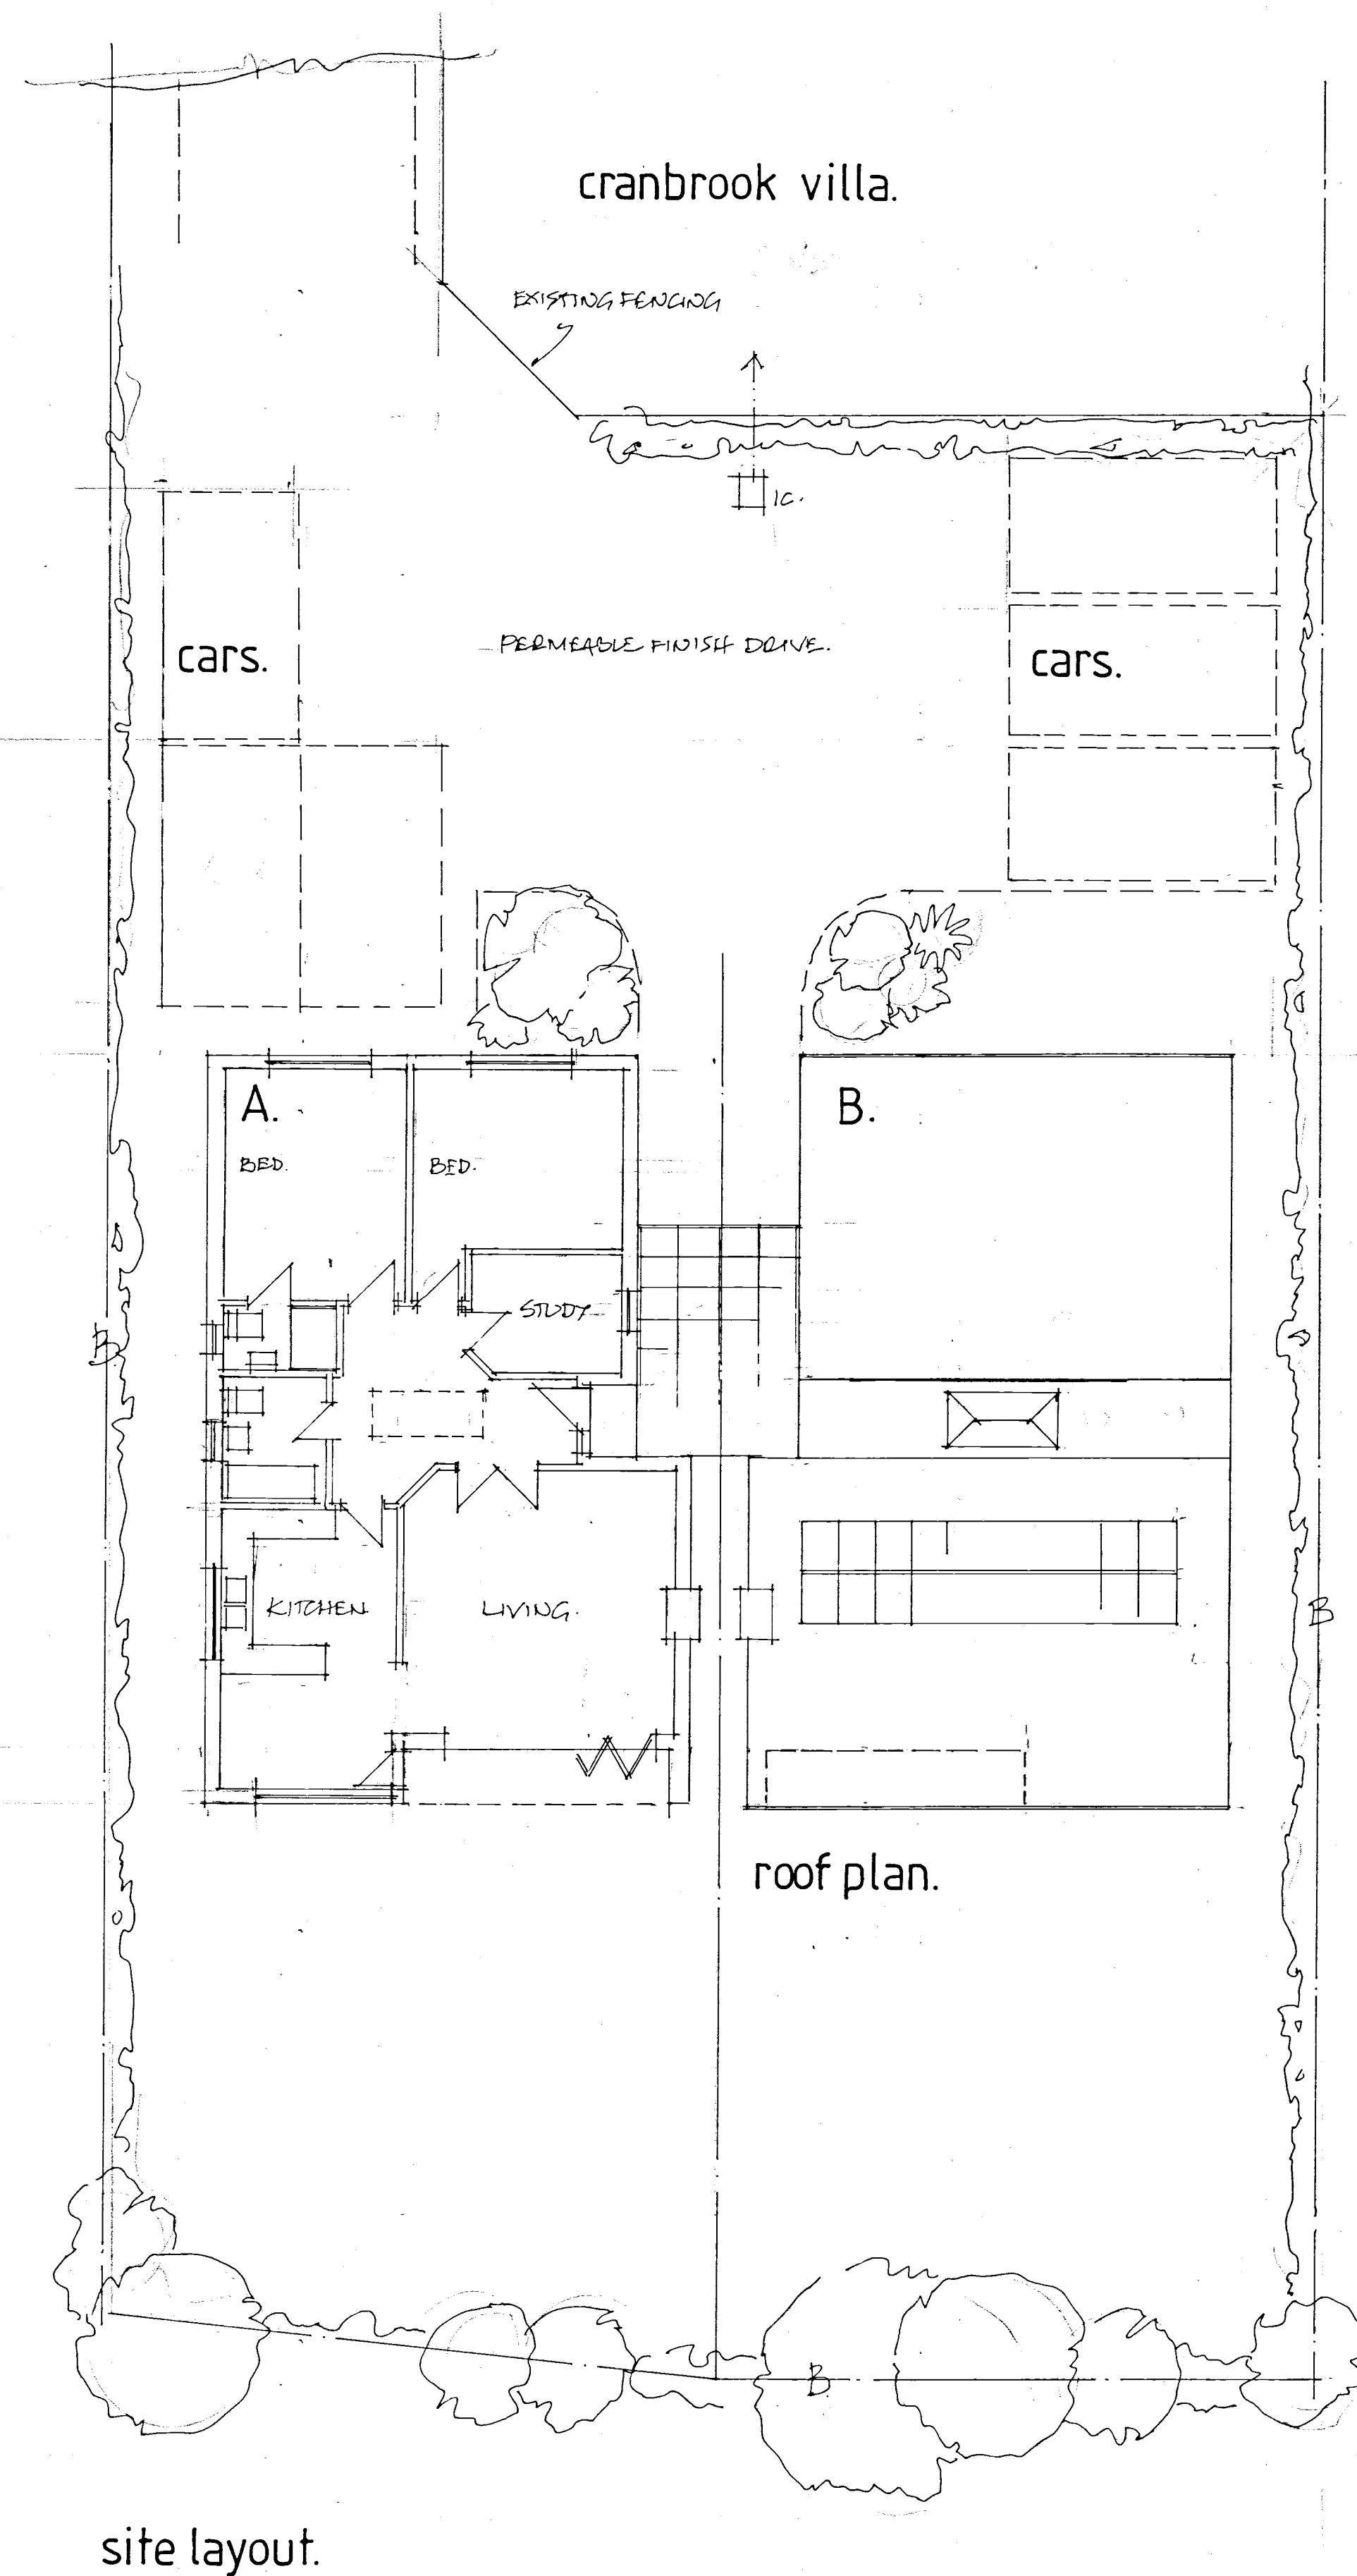


site layout.

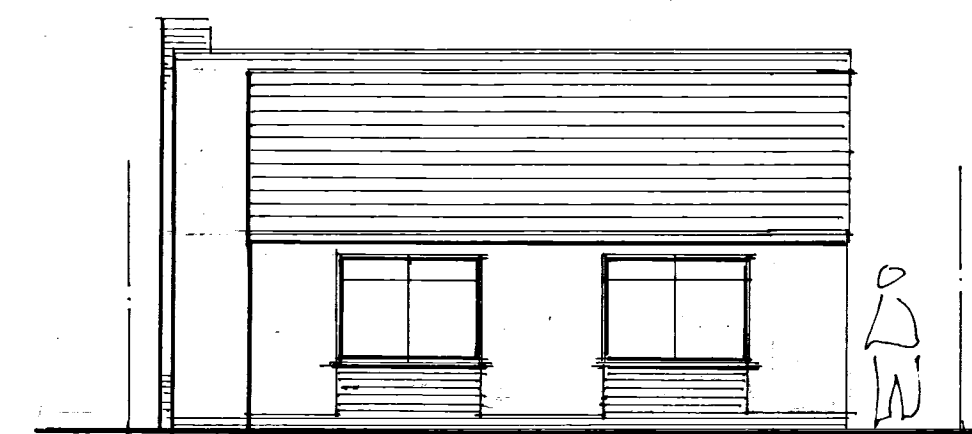


front.

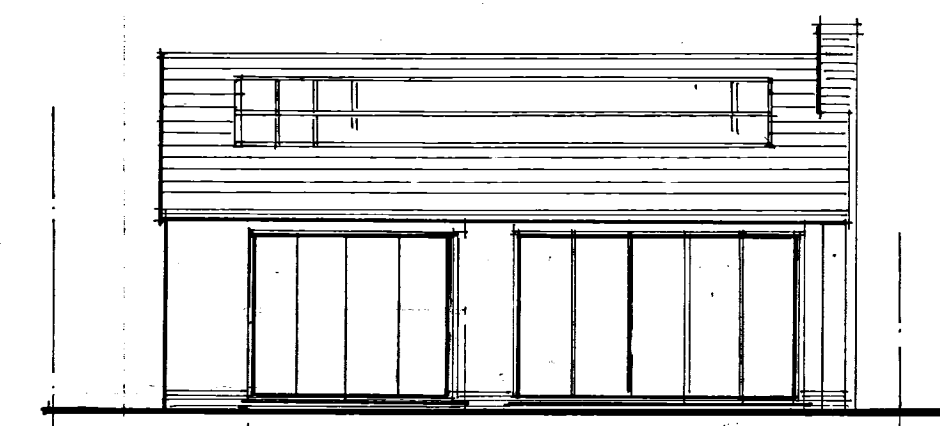

rear.

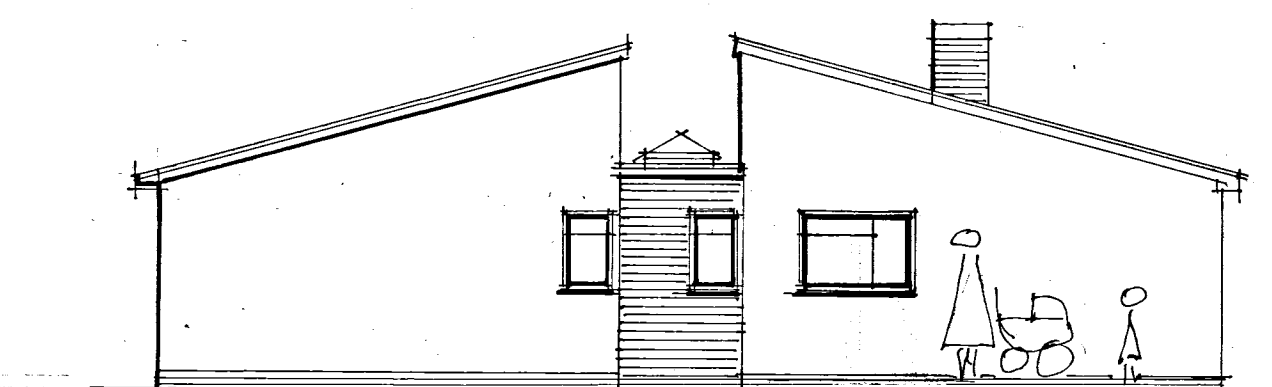

west.

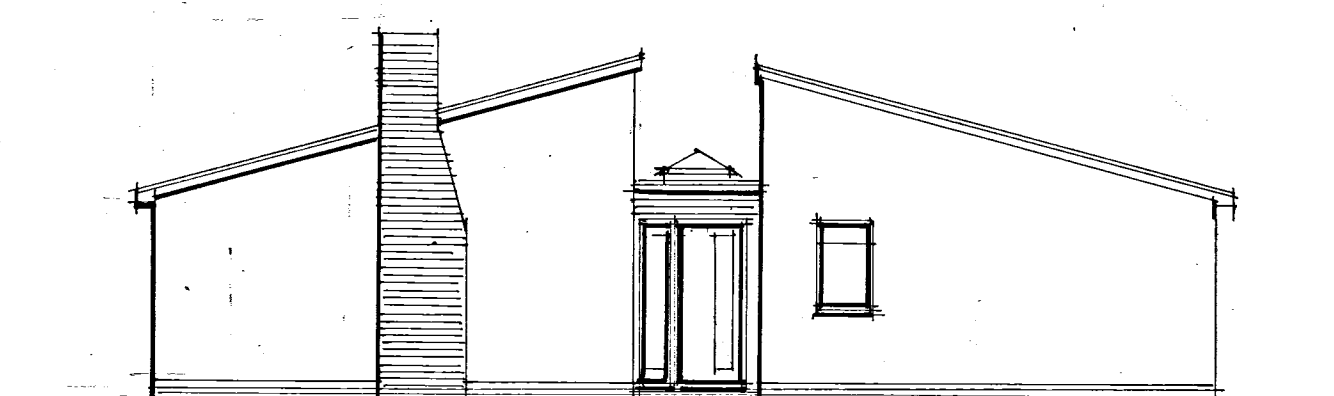

east.

SLATE ROOF : SLATE PANELS AS
PILOT AND UNDER WINDOWS AS SHOWN.
RENDER WALLS : WHITE 'K' TYPE
SMOOTH RENDER.
WINDOWS : GREY FRAMED.
ARRAY OF PV. PANELS TO REAR ROOF
SLOPES.

0 2 4 6 8 10 scale 1:100m.

A	Date	Revision
© copyright		
THORNS YOUNG ARCHITECTURAL		
THORNS-YOUNG LTD CHARTERED BUILDING CONSULTANTS Website: www.thornsyoun.co.uk		
Fareham 21 Middle Road Park Gate SO31 7GH Tel: (01329) 888 322	Portsmouth 232 London Road North End PO2 8JQ Tel: (02392) 672 883	
Client		
CYME DEVELOPMENTS		
Job Title		
SITE TO REAR OF CRANBROOK VILLA COPSE LANE HAYLING ISLAND.		
Drawing Title		
TWO DETACHED BUNGALOWS		
Scale		
1:100 AT A1		
Date	Drawn by	
NOV 2017	BT	
Drg. No.	Rev.	
7013.14. 50.		