


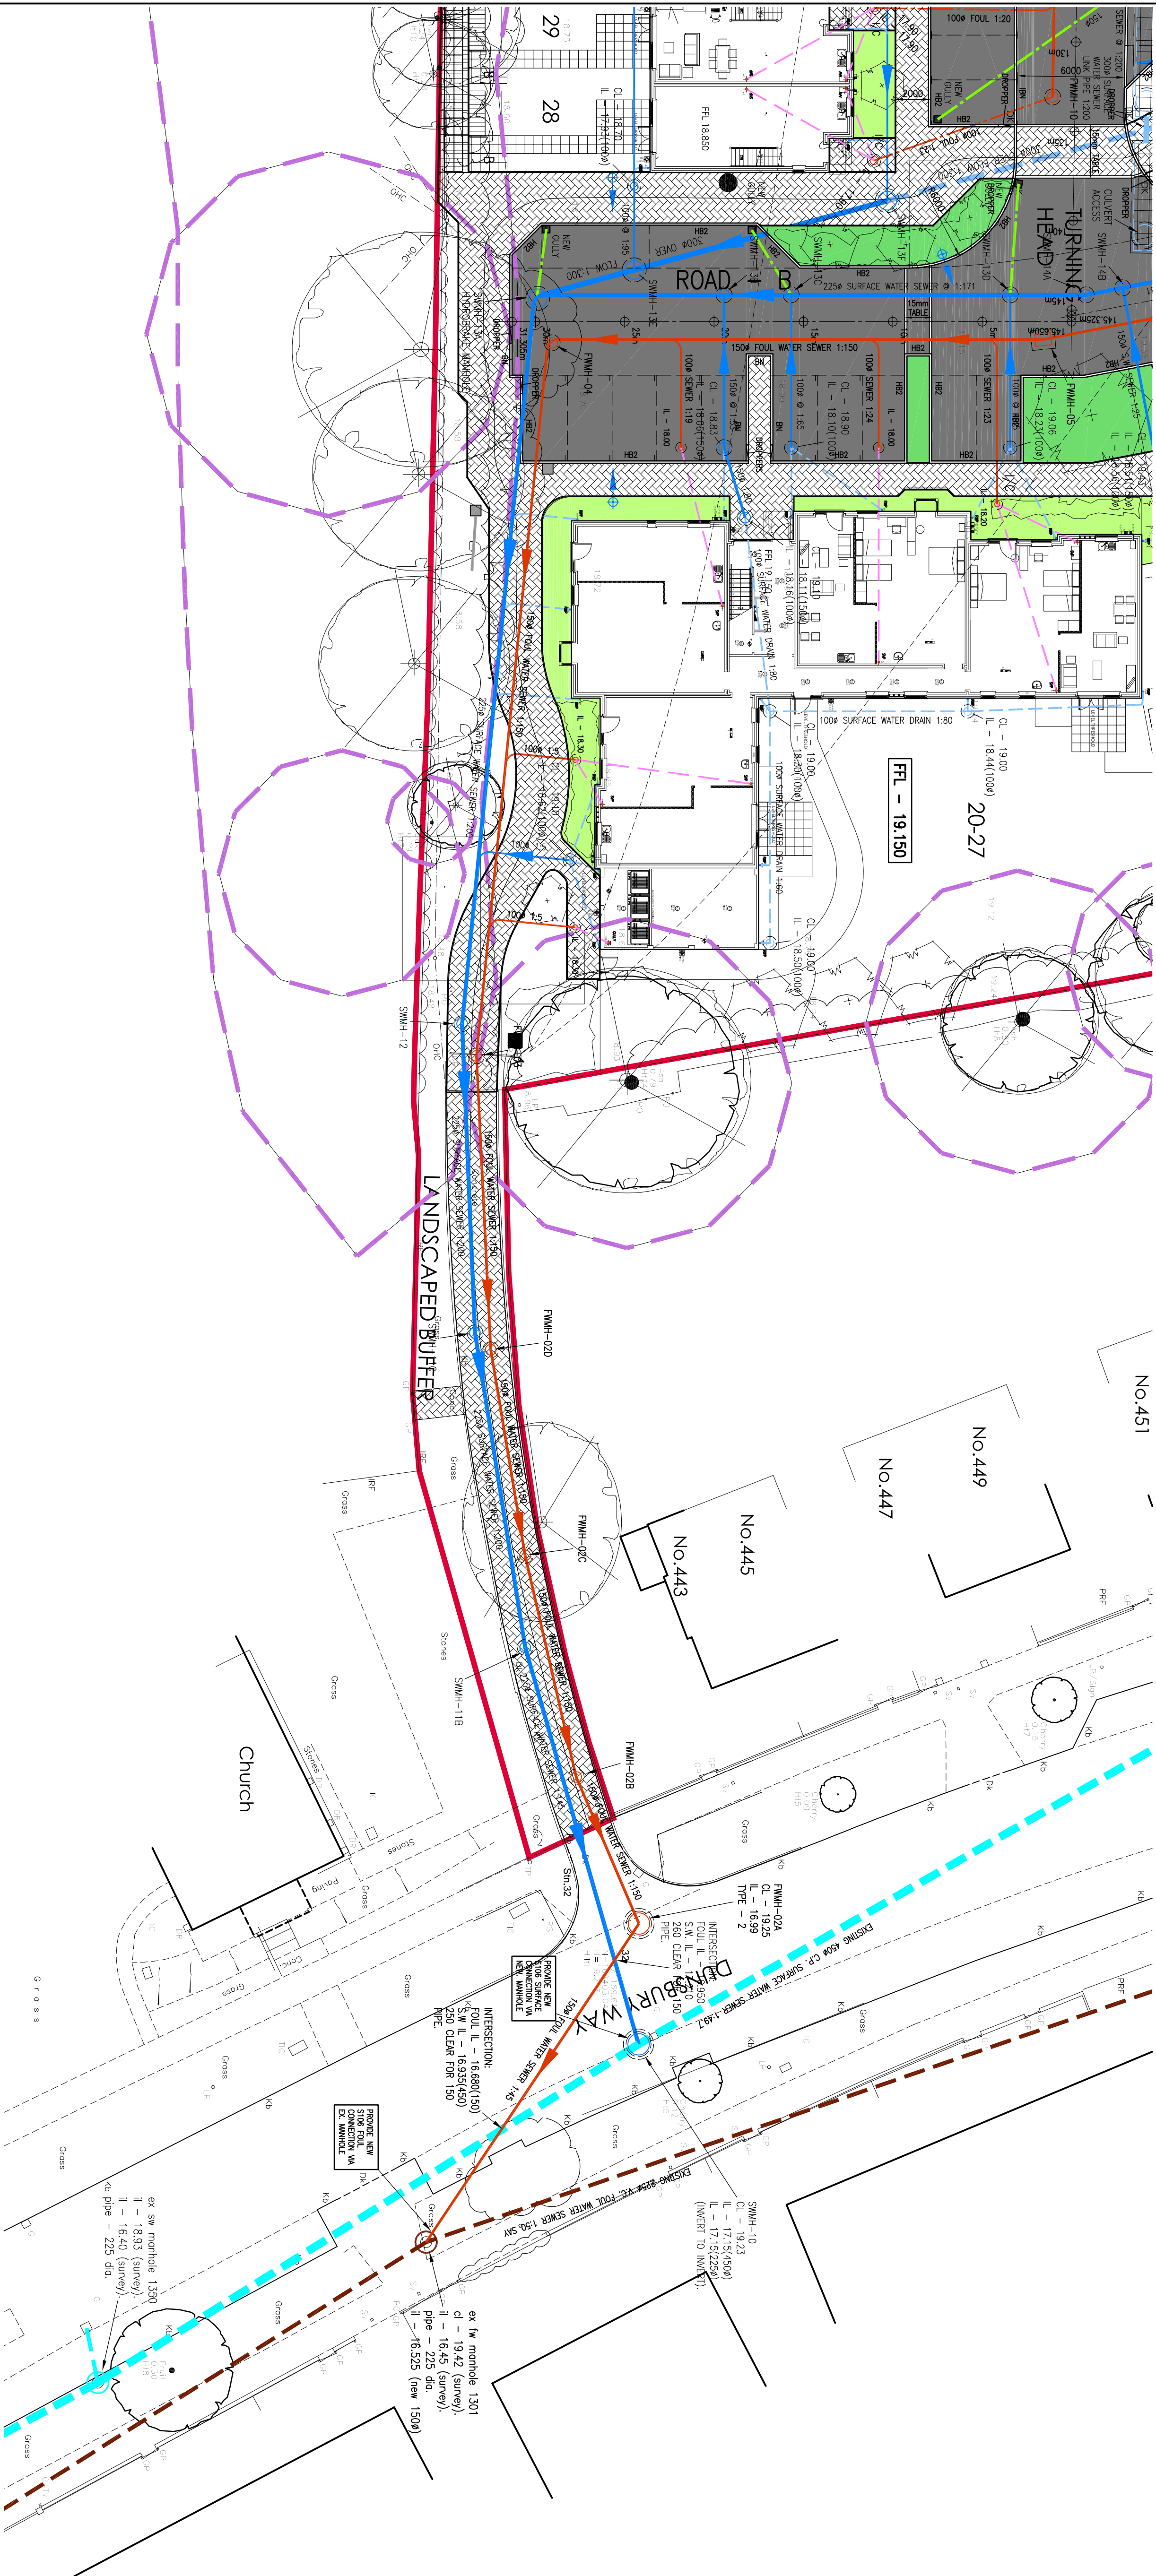

Notes

1. THIS DRAWING IS COPYRIGHT & MUST NOT BE DISCLOSED TO THIRD PARTIES WITHOUT OUR PERMISSION.
2. SCALED DIMENSIONS ARE NOT TO BE USED FOR CONSTRUCTION.

PROPOSED TARMAC SURFACING

PROPOSED FOOTPATH TARMAC SURFACING

PROPOSED BLOCK PAVING

AREAS SOFT LANDSCAPING

EXISTING FOUL WATER SEWER

ADOPTABLE FOUL WATER SEWER

ADOPTABLE FOUL WATER LATERAL

PRIVATE FOUL WATER DRAINAGE

EXISTING SURFACE WATER SEWER

ADOPTABLE SURFACE WATER SEWER

PRIVATE SURFACE WATER DRAINAGE

PROPOSED HIGHWAY GULLY AND CONNECTION

PROPOSED HIGHWAY LIGHTING COLUMN

TREE PROTECTION ZONES

SITE BOUNDARY

S278 BOUNDARY

C2	15.06.18	MRP	BUFF TARMAC REMOVED
C1	25.09.17	IDM	ISSUED FOR CONSTRUCTION
P1	02.12.16	MRP	PRELIMINARY FOR INFORMATION

Project
KINGSCLEERE AVENUE
LEIGH ROAD
HAVANT

HOUSING DEVELOPMENT
DUNSBURY WAY LAYOUT
WITH DRAINAGE AND
SURFACING

ISSUED FOR CONSTRUCTION

RJWatkinson
Consulting Civil and Structural Engineers

12 High Street, Lyndhurst,
Hampshire SO43 7BD
t. 023 8028 3794
e. rjw@rjwatkinson.co.uk
www.rjwatkinson.co.uk

Drawn	Date	Scale	Size
MRP	NOV 2016	1:200	A1

Drawing No.	Revision
20496-248	C2

