



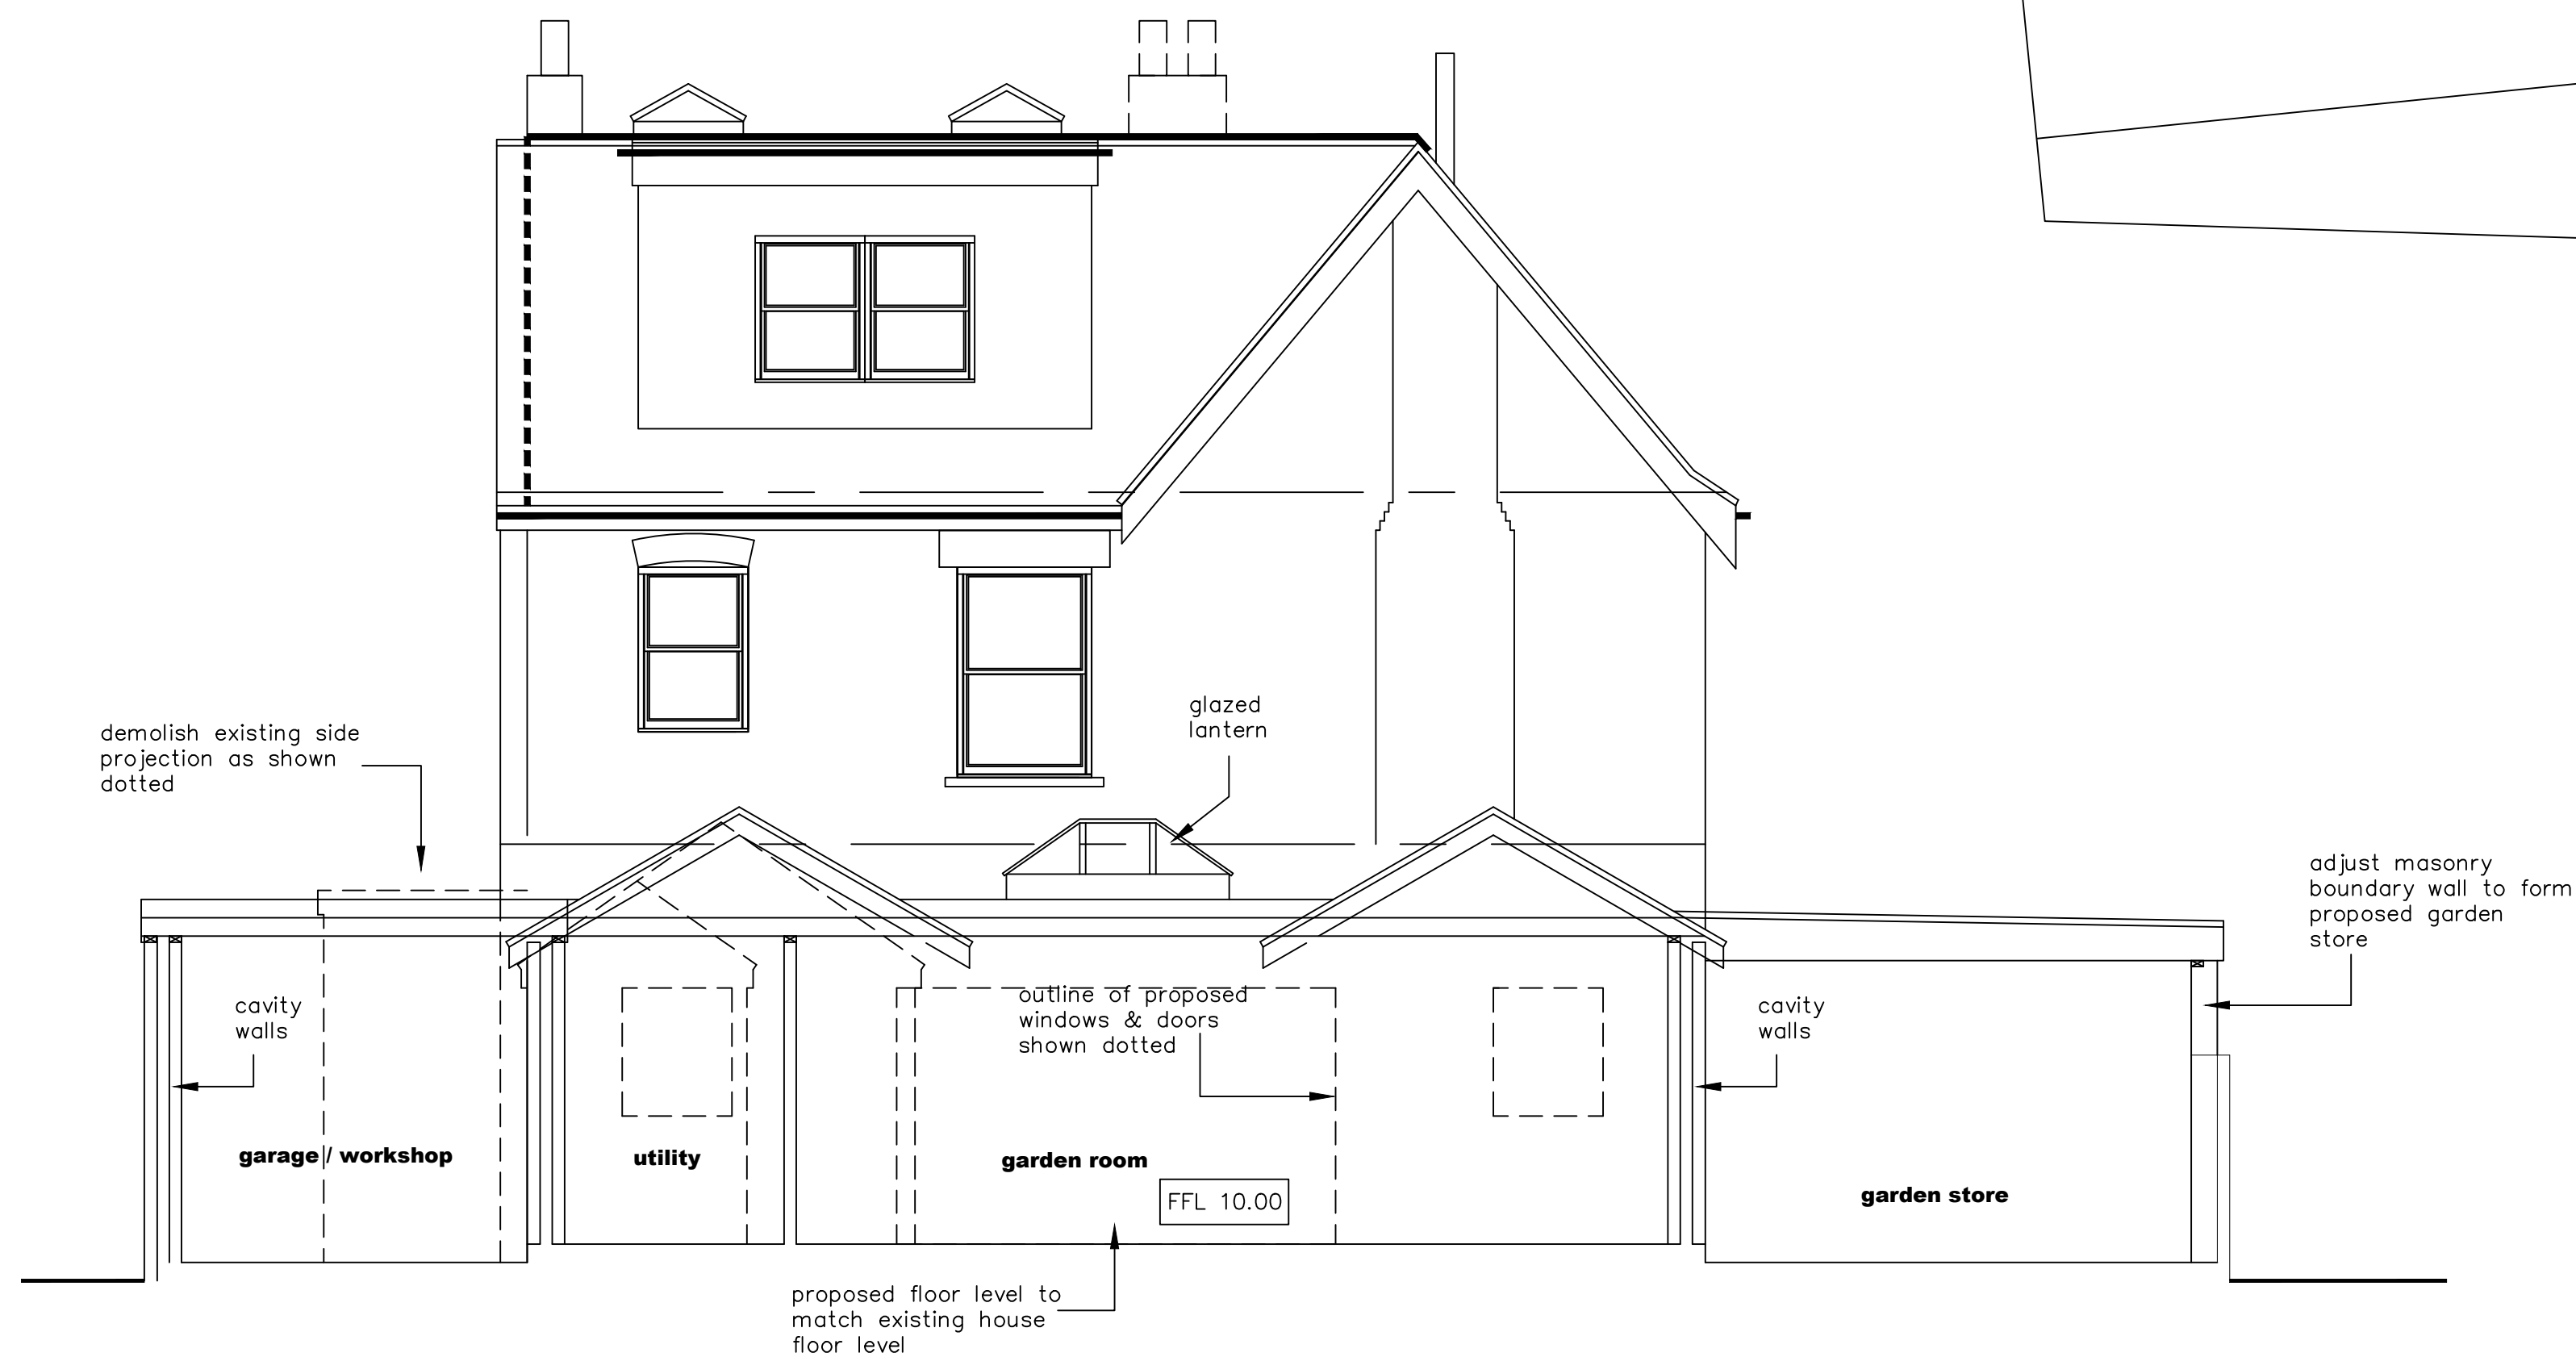

**PROPOSED SECTION / SITE SECTION
SCALE 1 : 50**

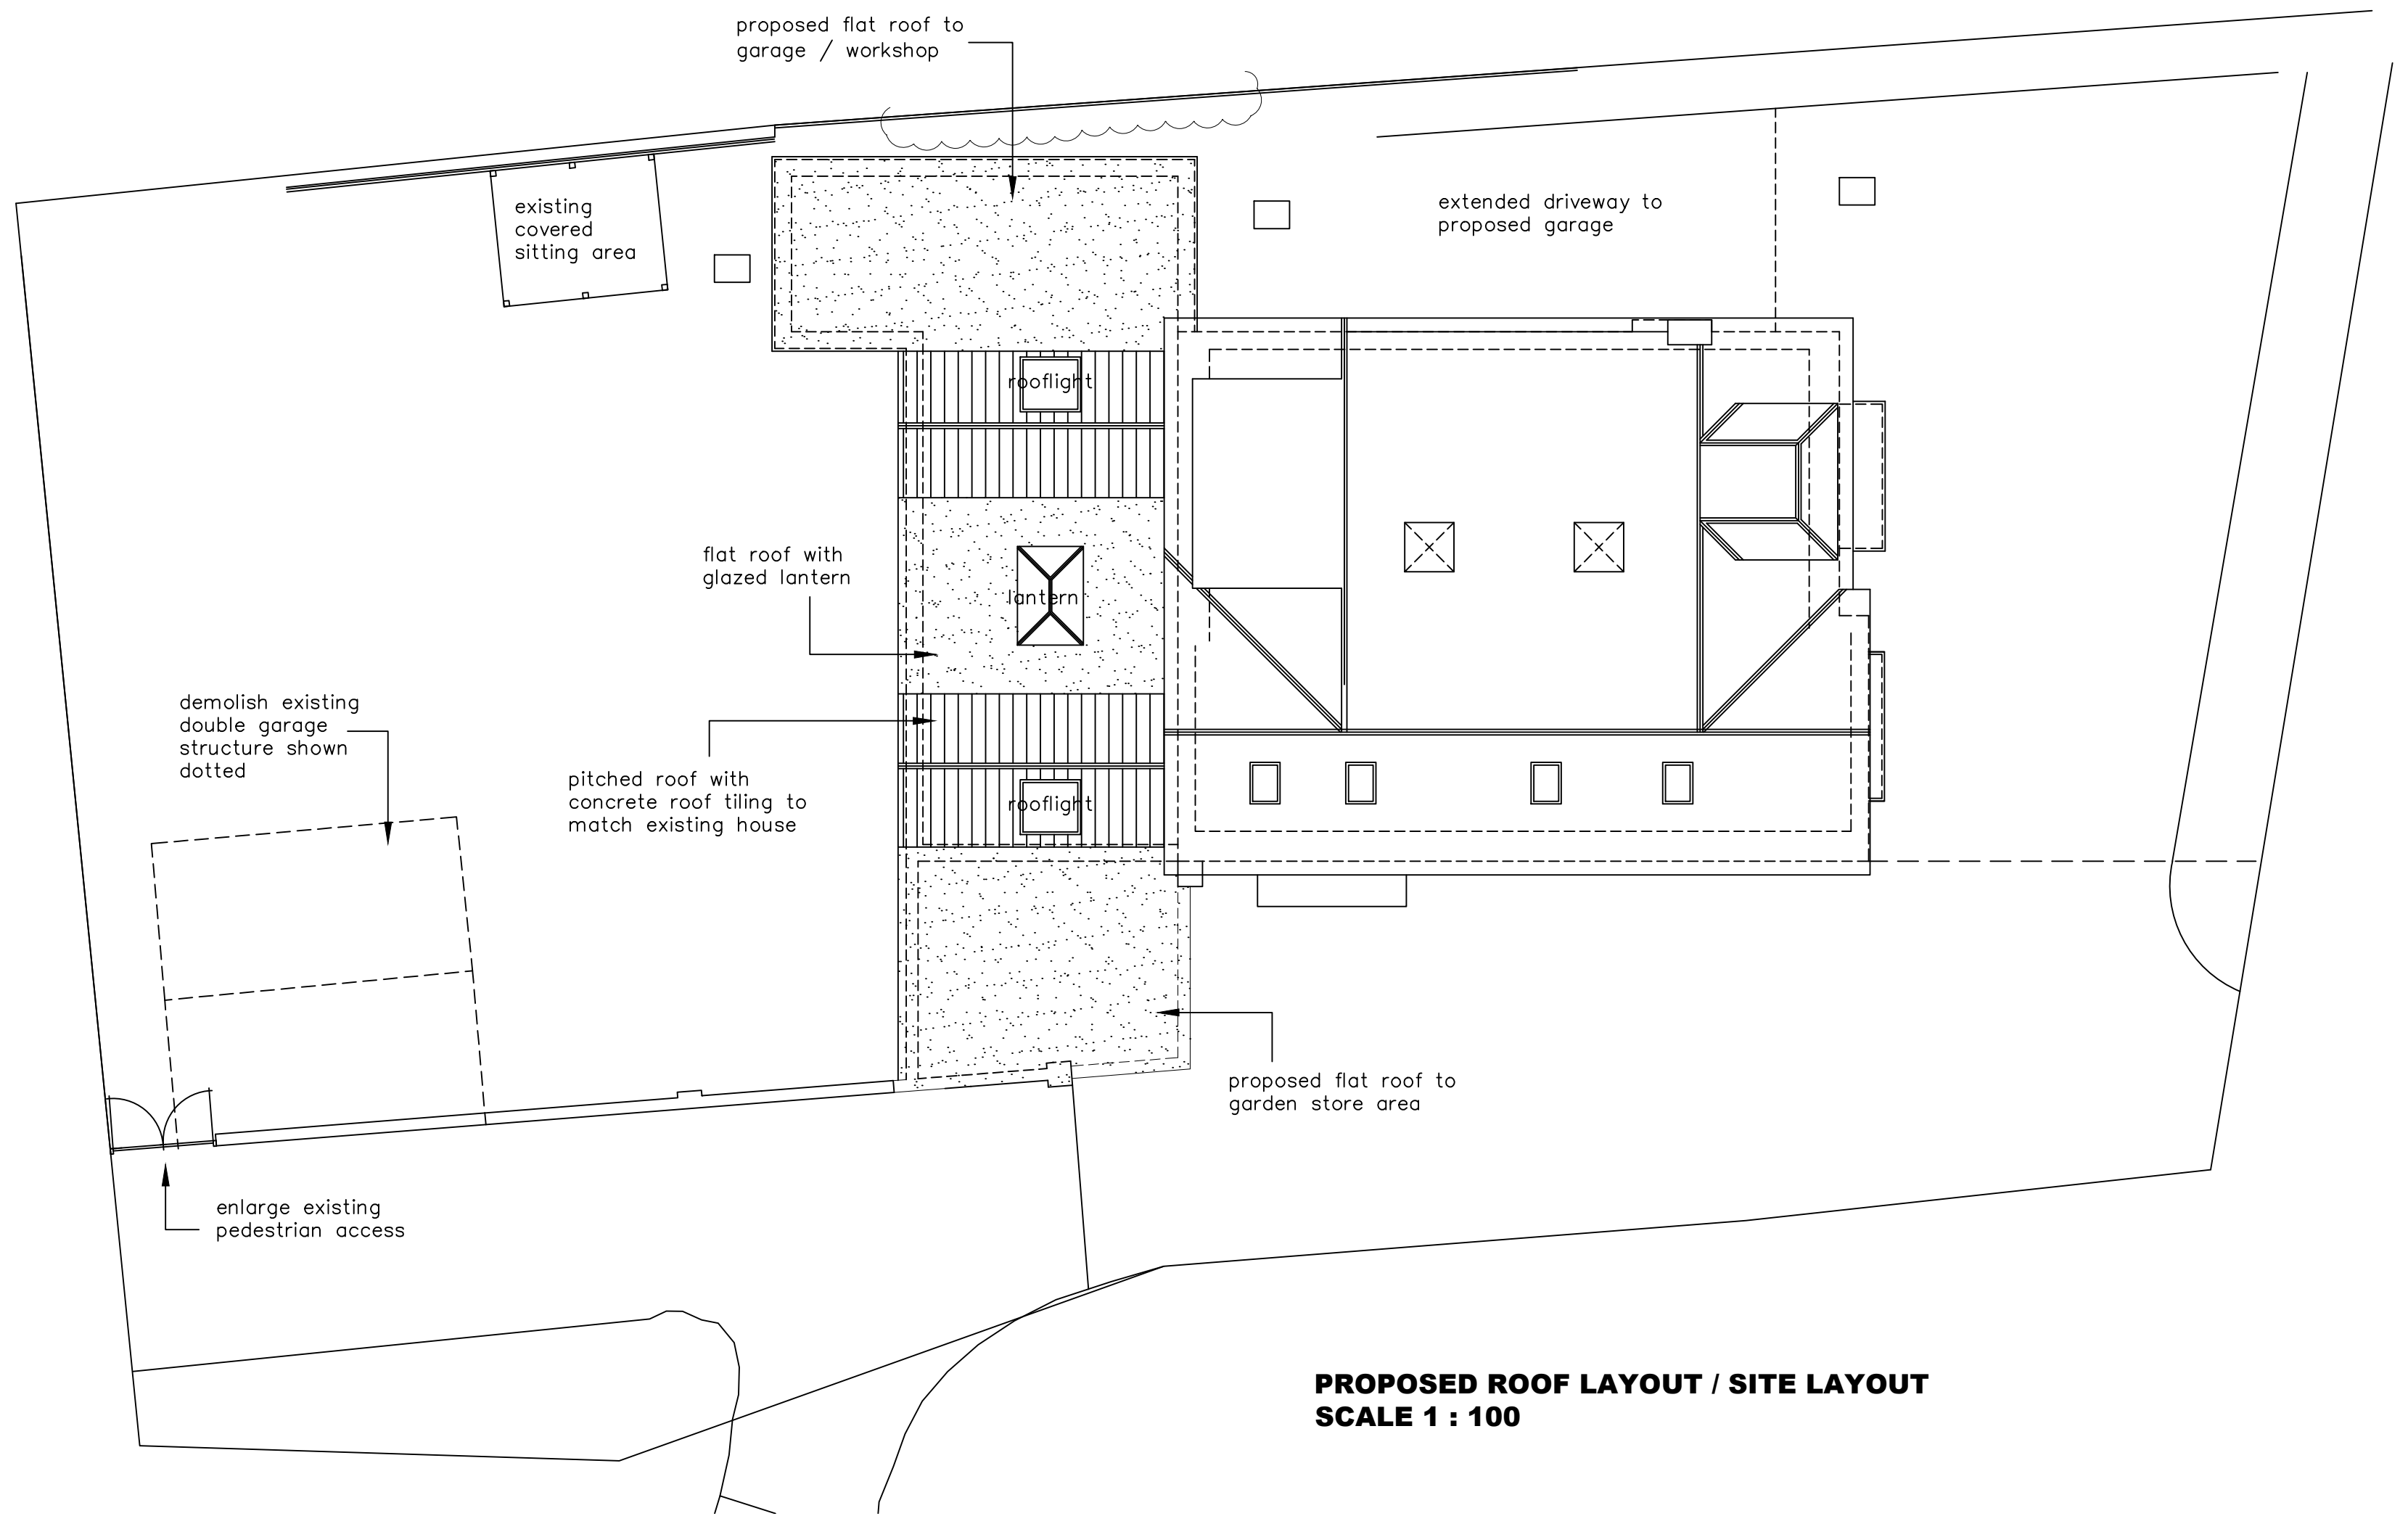

**PROPOSED ROOF LAYOUT / SITE LAYOUT
SCALE 1 : 100**

- KEY:
- Blockwork
 - External brickwork
 - Timber/metal framed stud walling
 - Mechanical extraction fan
 - Mains Powered interconnecting smoke detectors
 - SVP Soil & vent pipe
 - SS Stub stack
 - RWP Rain water pipe
 - Mains Powered interconnecting heat detector (with smoke)
 - 30 minute fire door no closer


NOTES:
The design and construction of this project shall be in accordance with the current Building Regulations & NHBC Standards. These notes & drawings have been prepared solely for the purpose of Planning & Building Regulation approval.

Do not scale from this drawing unless for Planning purposes. All dimensions to be checked on-site and any alterations to be approved by the Architect and/or client prior to any work commencing.

Ordnance Survey Licence No: 100047591

This drawing to be copyright and to be read in conjunction with all other drawings

AMENDMENTS:

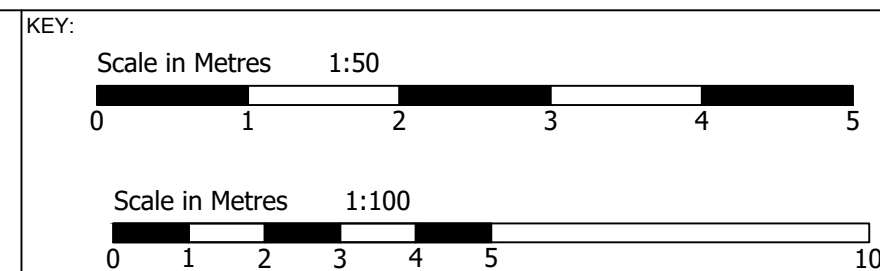

CLIENT NAME & ADDRESS

Mr & Mrs M Paterson
59 Havant Road
Emsworth
PO10 7JQ

PROJECT ADDRESS

59 Havant Road
Emsworth
PO10 7JQ

DRAWING DETAILS

PLANNING DRAWING

Proposed section / site section
Proposed roof / site layout

PROJECT No 895	DWG No 5	REV No
SCALE 1:50 1:100 @ A1	DRAWN BWH	DATE 22/06/18



B H ARCHITECTURE Ltd
Heath Cottage
Newlands Lane
Purbrook
Waterlooville
Hants
PO7 5SQ
Tel: 023 9223 2322
Mob: 07747 771808
E-mail: bernard@bernardharding.com