




Seeded grass areas

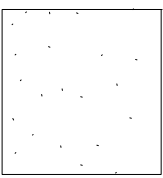



Wildflower meadow areas

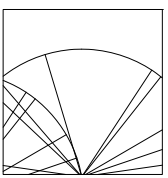

Existing trees off site

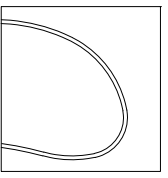

Bulb planting

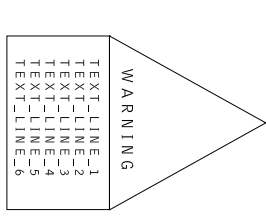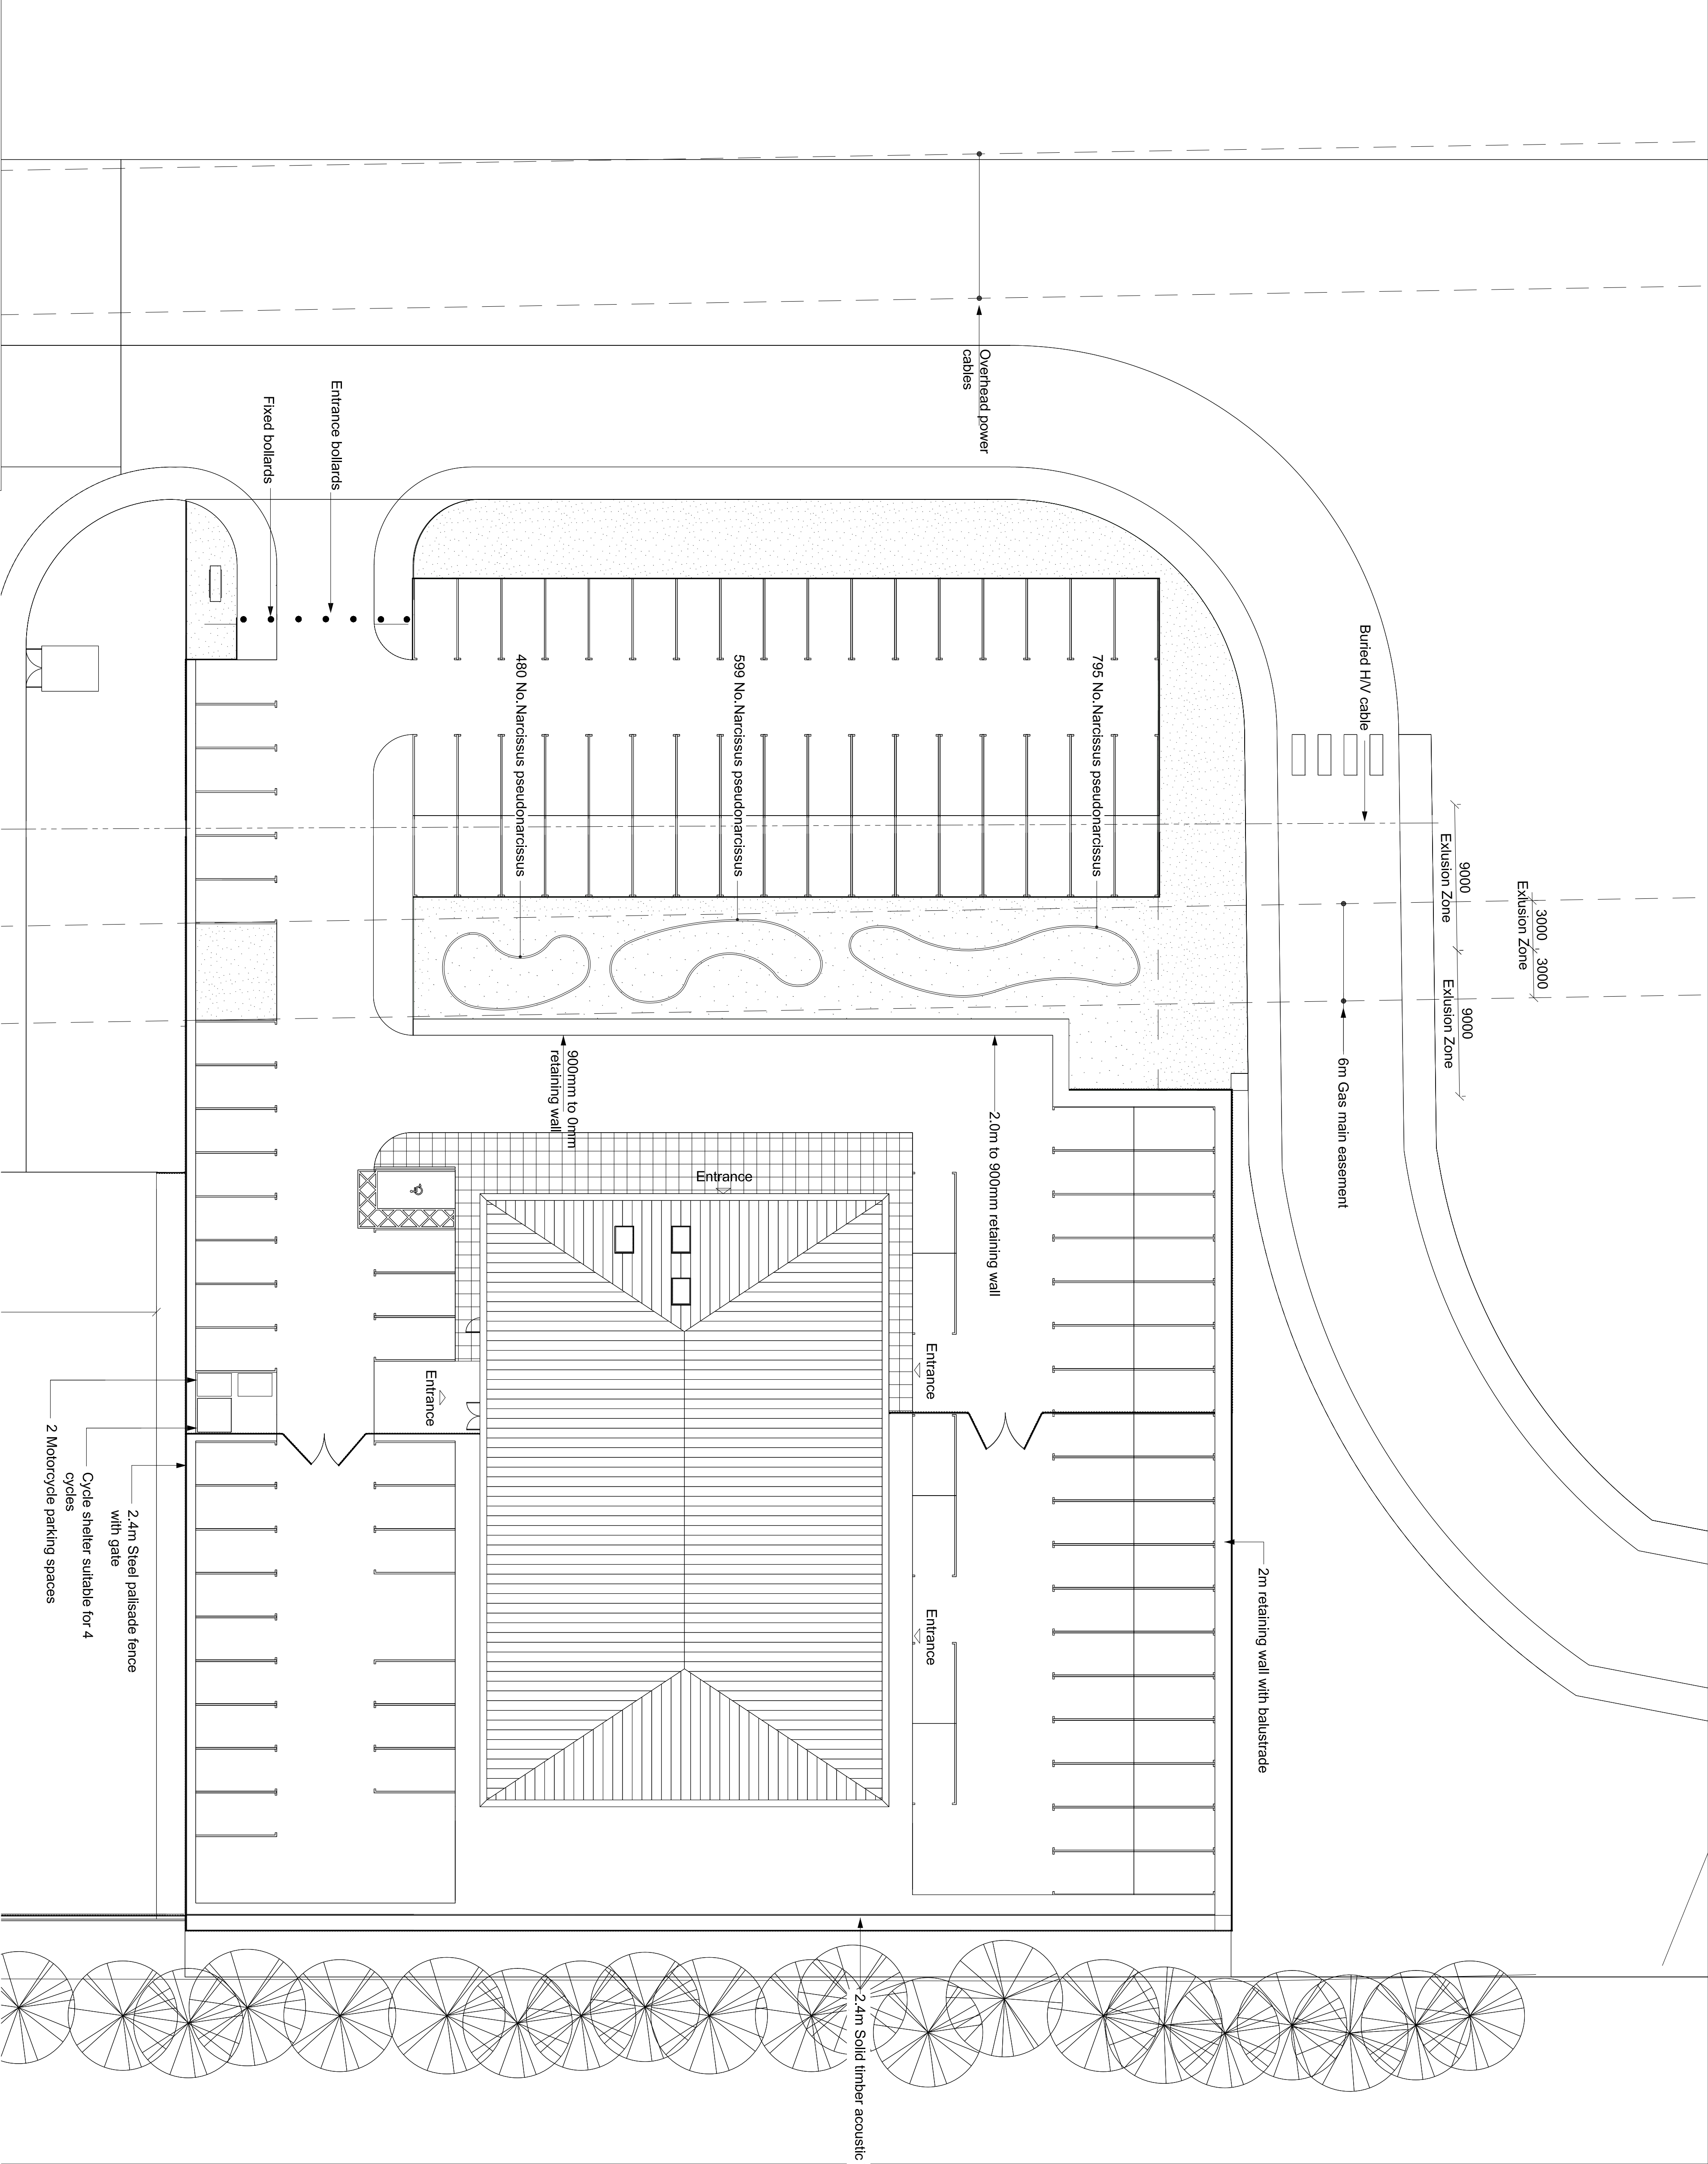

WARNING
The following hazards are identified in this drawing and are likely to be present during the construction of the proposed scheme. These hazards are identified in consultation with all other relevant risks which have been identified and recorded within construction phase H&S plan.
The following hazards are defined as:-
• Hazards which are likely to be obvious to a competent contractor or other personnel involved in the construction of the proposed scheme.
• Hazards which are not obvious to a competent contractor or other personnel involved in the construction of the proposed scheme.

drawing status: PLANNING

project:
Dunbury Hill

Plot 3A

job number:
LP2123

drawing title:
Planting plans

drawing number:
LP2123-FIRA-MP-PL-APP

revision	scale	date
A	1:2500@A1	09/02/18
for information		
for construction	DM	PC
		-