


NOTES:

This drawing has been prepared for the purpose of Planning and/or Building Regulations approval only, and is not to be used for any other purpose.


All dimensions to be checked on site and any discrepancy notified to The Martin Ralph Group. Written dimensions are to be used in preference to scaled dimensions.

This drawing is the property of The Martin Ralph Group and must not be reproduced, in part or whole, or deviated from, without their permission.

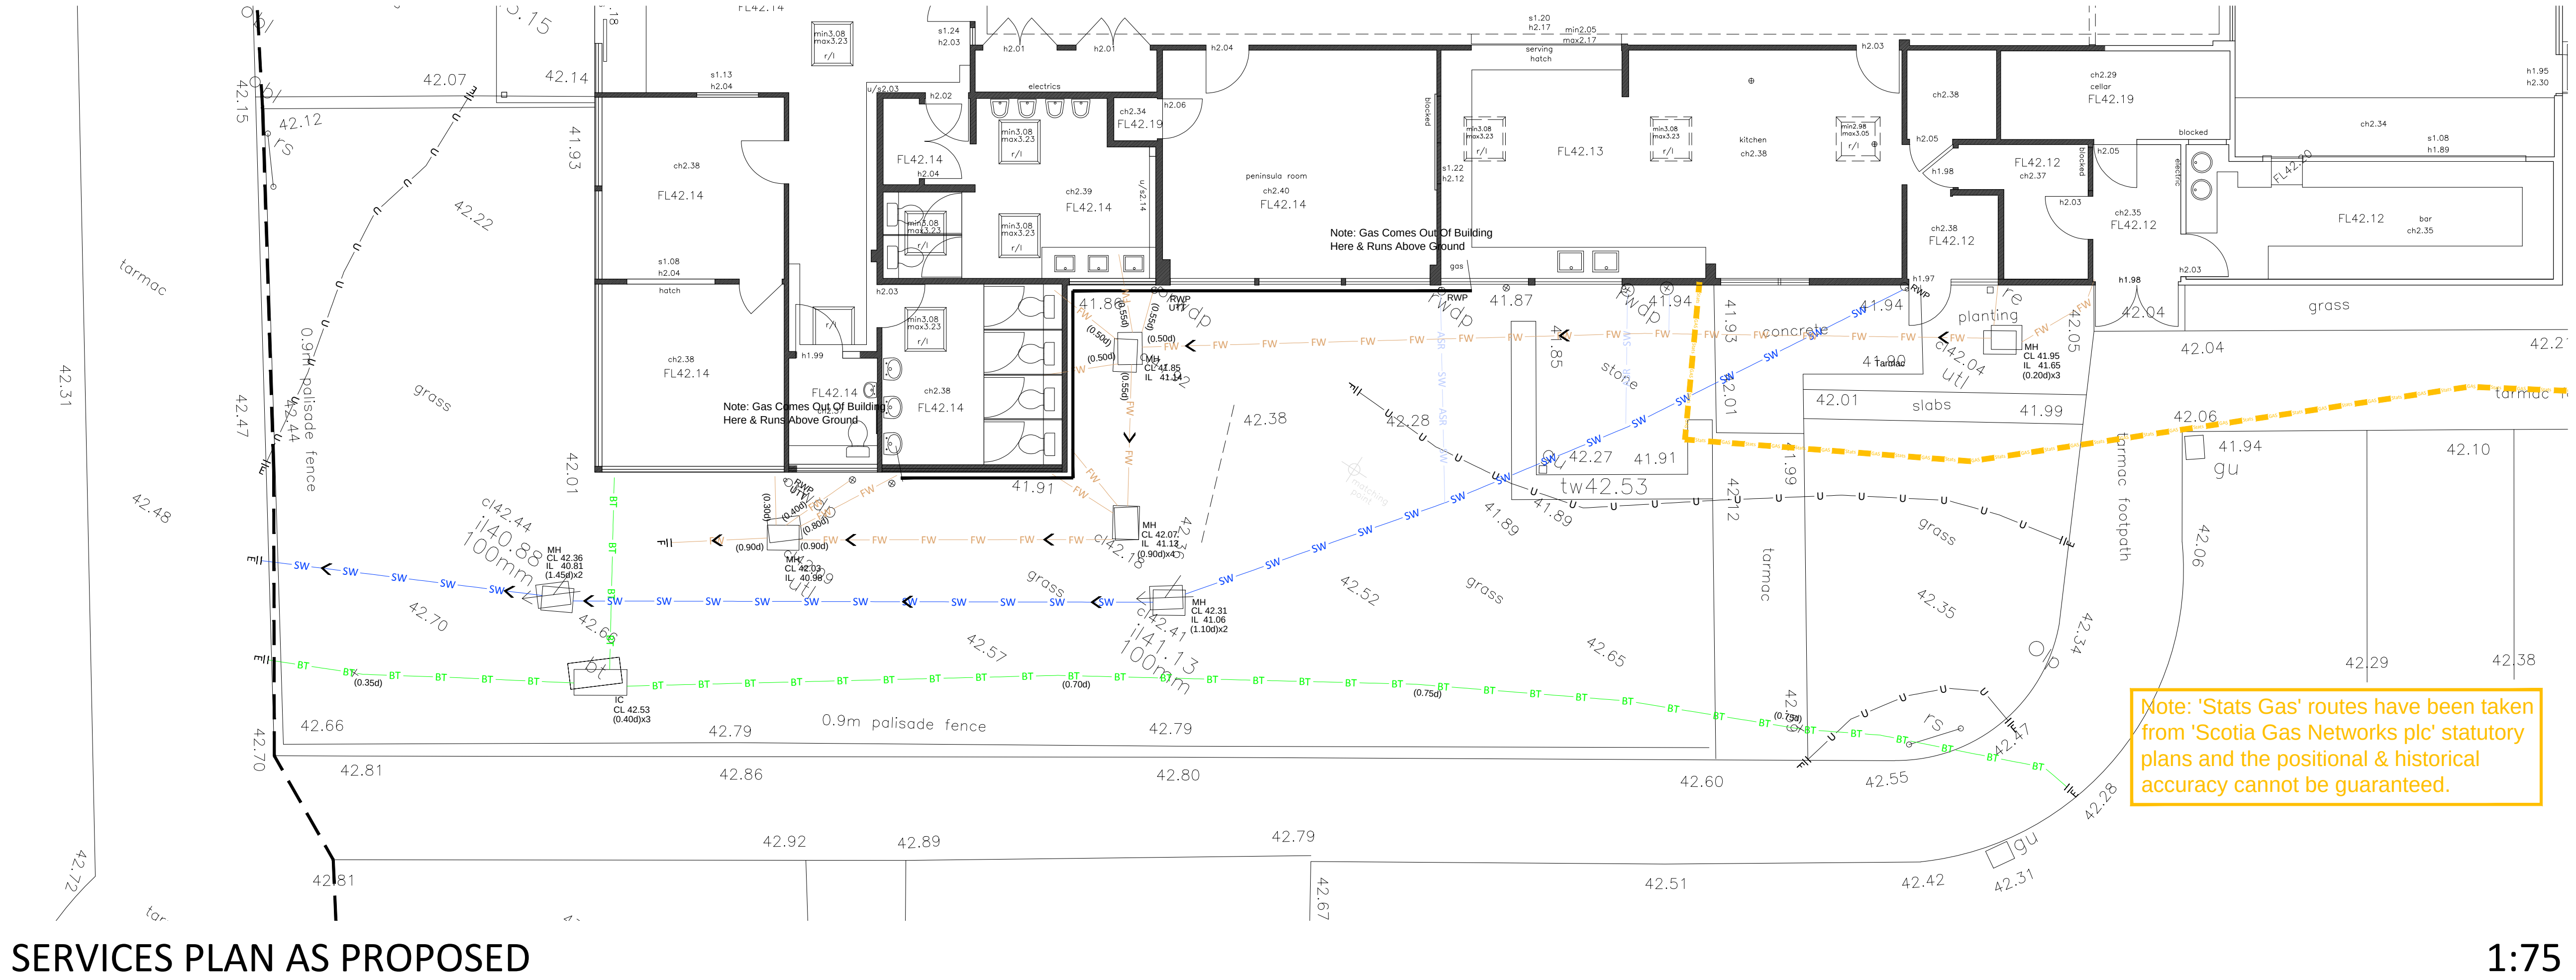

SERVICES PLAN AS PROPOSED

1:75

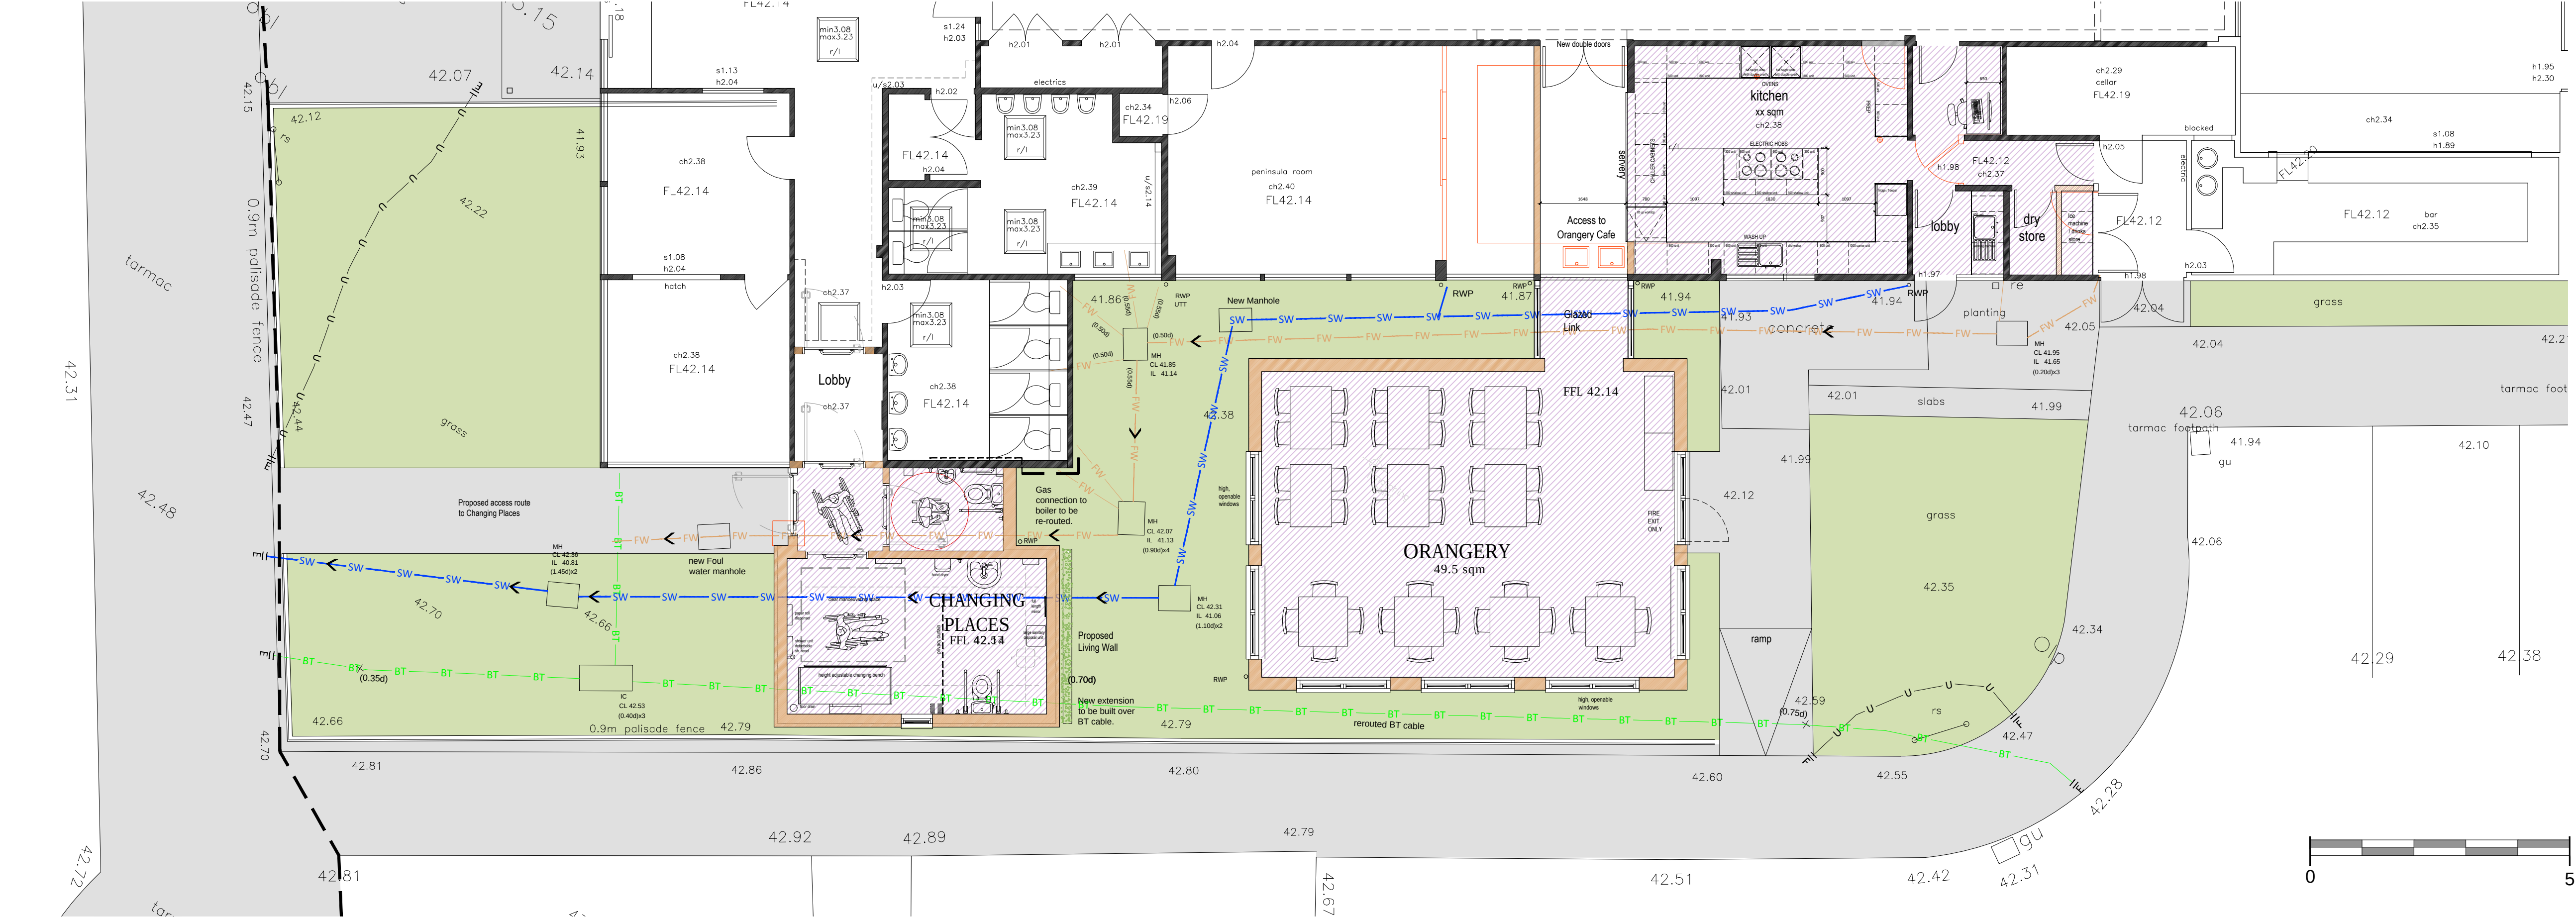

SERVICES PLAN AS PROPOSED

1:75

WACA CIO WATERLOOVILLE

AMENDMENTS	DATE
B	PLANNING APPLICATION 18.06.18
A	General amendments 13.06.18
CLIENT WATERLOOVILLE AREA COMMUNITY ASSOCIATION CIO	
PROJECT ALTERATIONS & EXTENSIONS TO WACA CIO BUILDING 10 Maurepas Way, Waterloooville Hampshire PO7 7AY	
DRAWING TITLE SERVICES PLANS AS EXISTING & PROPOSED	
DATE APRIL 2018	
SCALE 1:75 @ A1 1:300 @ A3	
DRAWING No. 17A_035 010	REVISION B
MARTIN RALPH ARCHITECTS	
RIBA CHARTERED ARCHITECTS SURVEYORS & ENGINEERS Chartered Practice Part of THE MARTIN RALPH GROUP	
11 Dragon House Hussar Court Brambles Business Park Portsmouth Hampshire PO7 7SF www.martinralph.co.uk info@martinralph.co.uk T. 023 9225 7711 F. 023 9225 7712	