
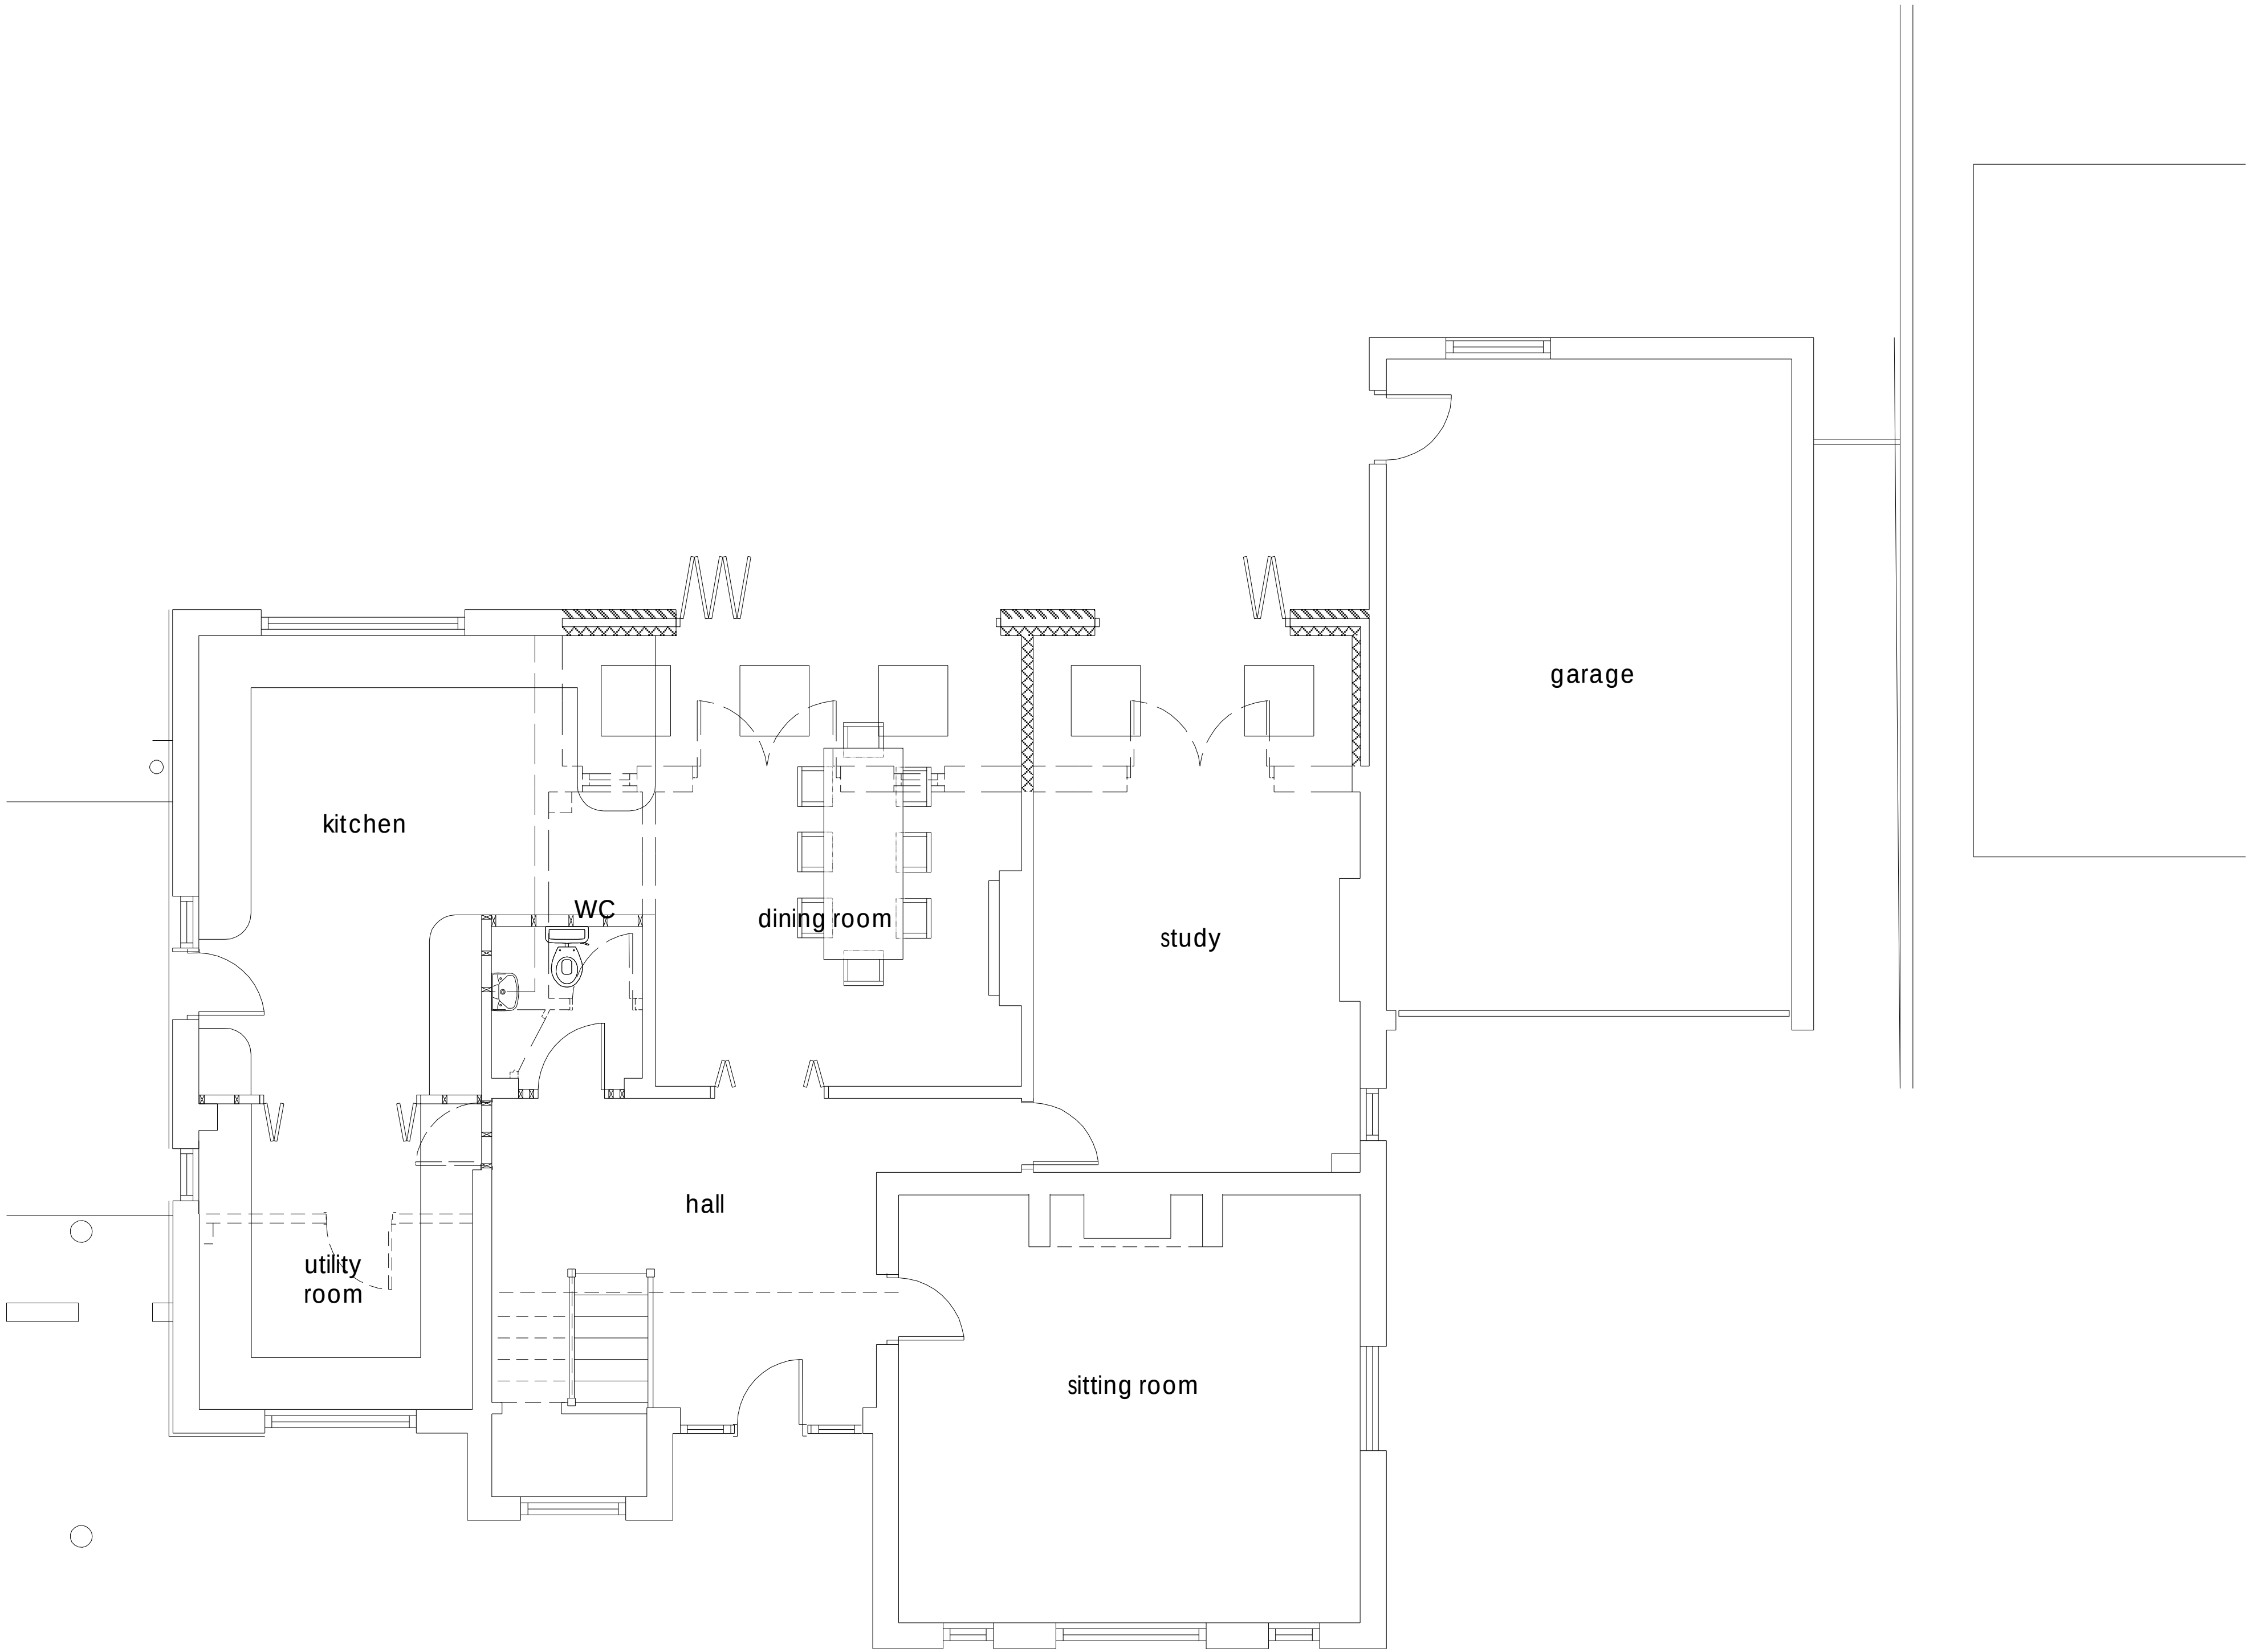


Scale in metres

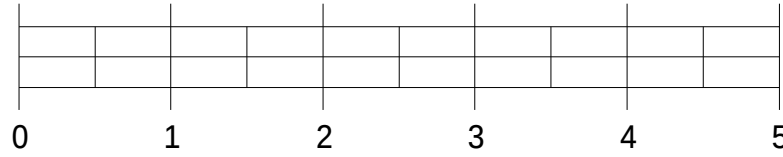

PROPOSED GROUND FLOOR PLAN

AS PROPOSED: Ground Floor Plan	NUMBER
	REVISION
	SCALE
	DATE 16/01/2018
PROJECT	
Alterations & Extension at Longueville, Mill Lane, Langstone, Havant, Hants	
CLIENT	
Mr Willett	