


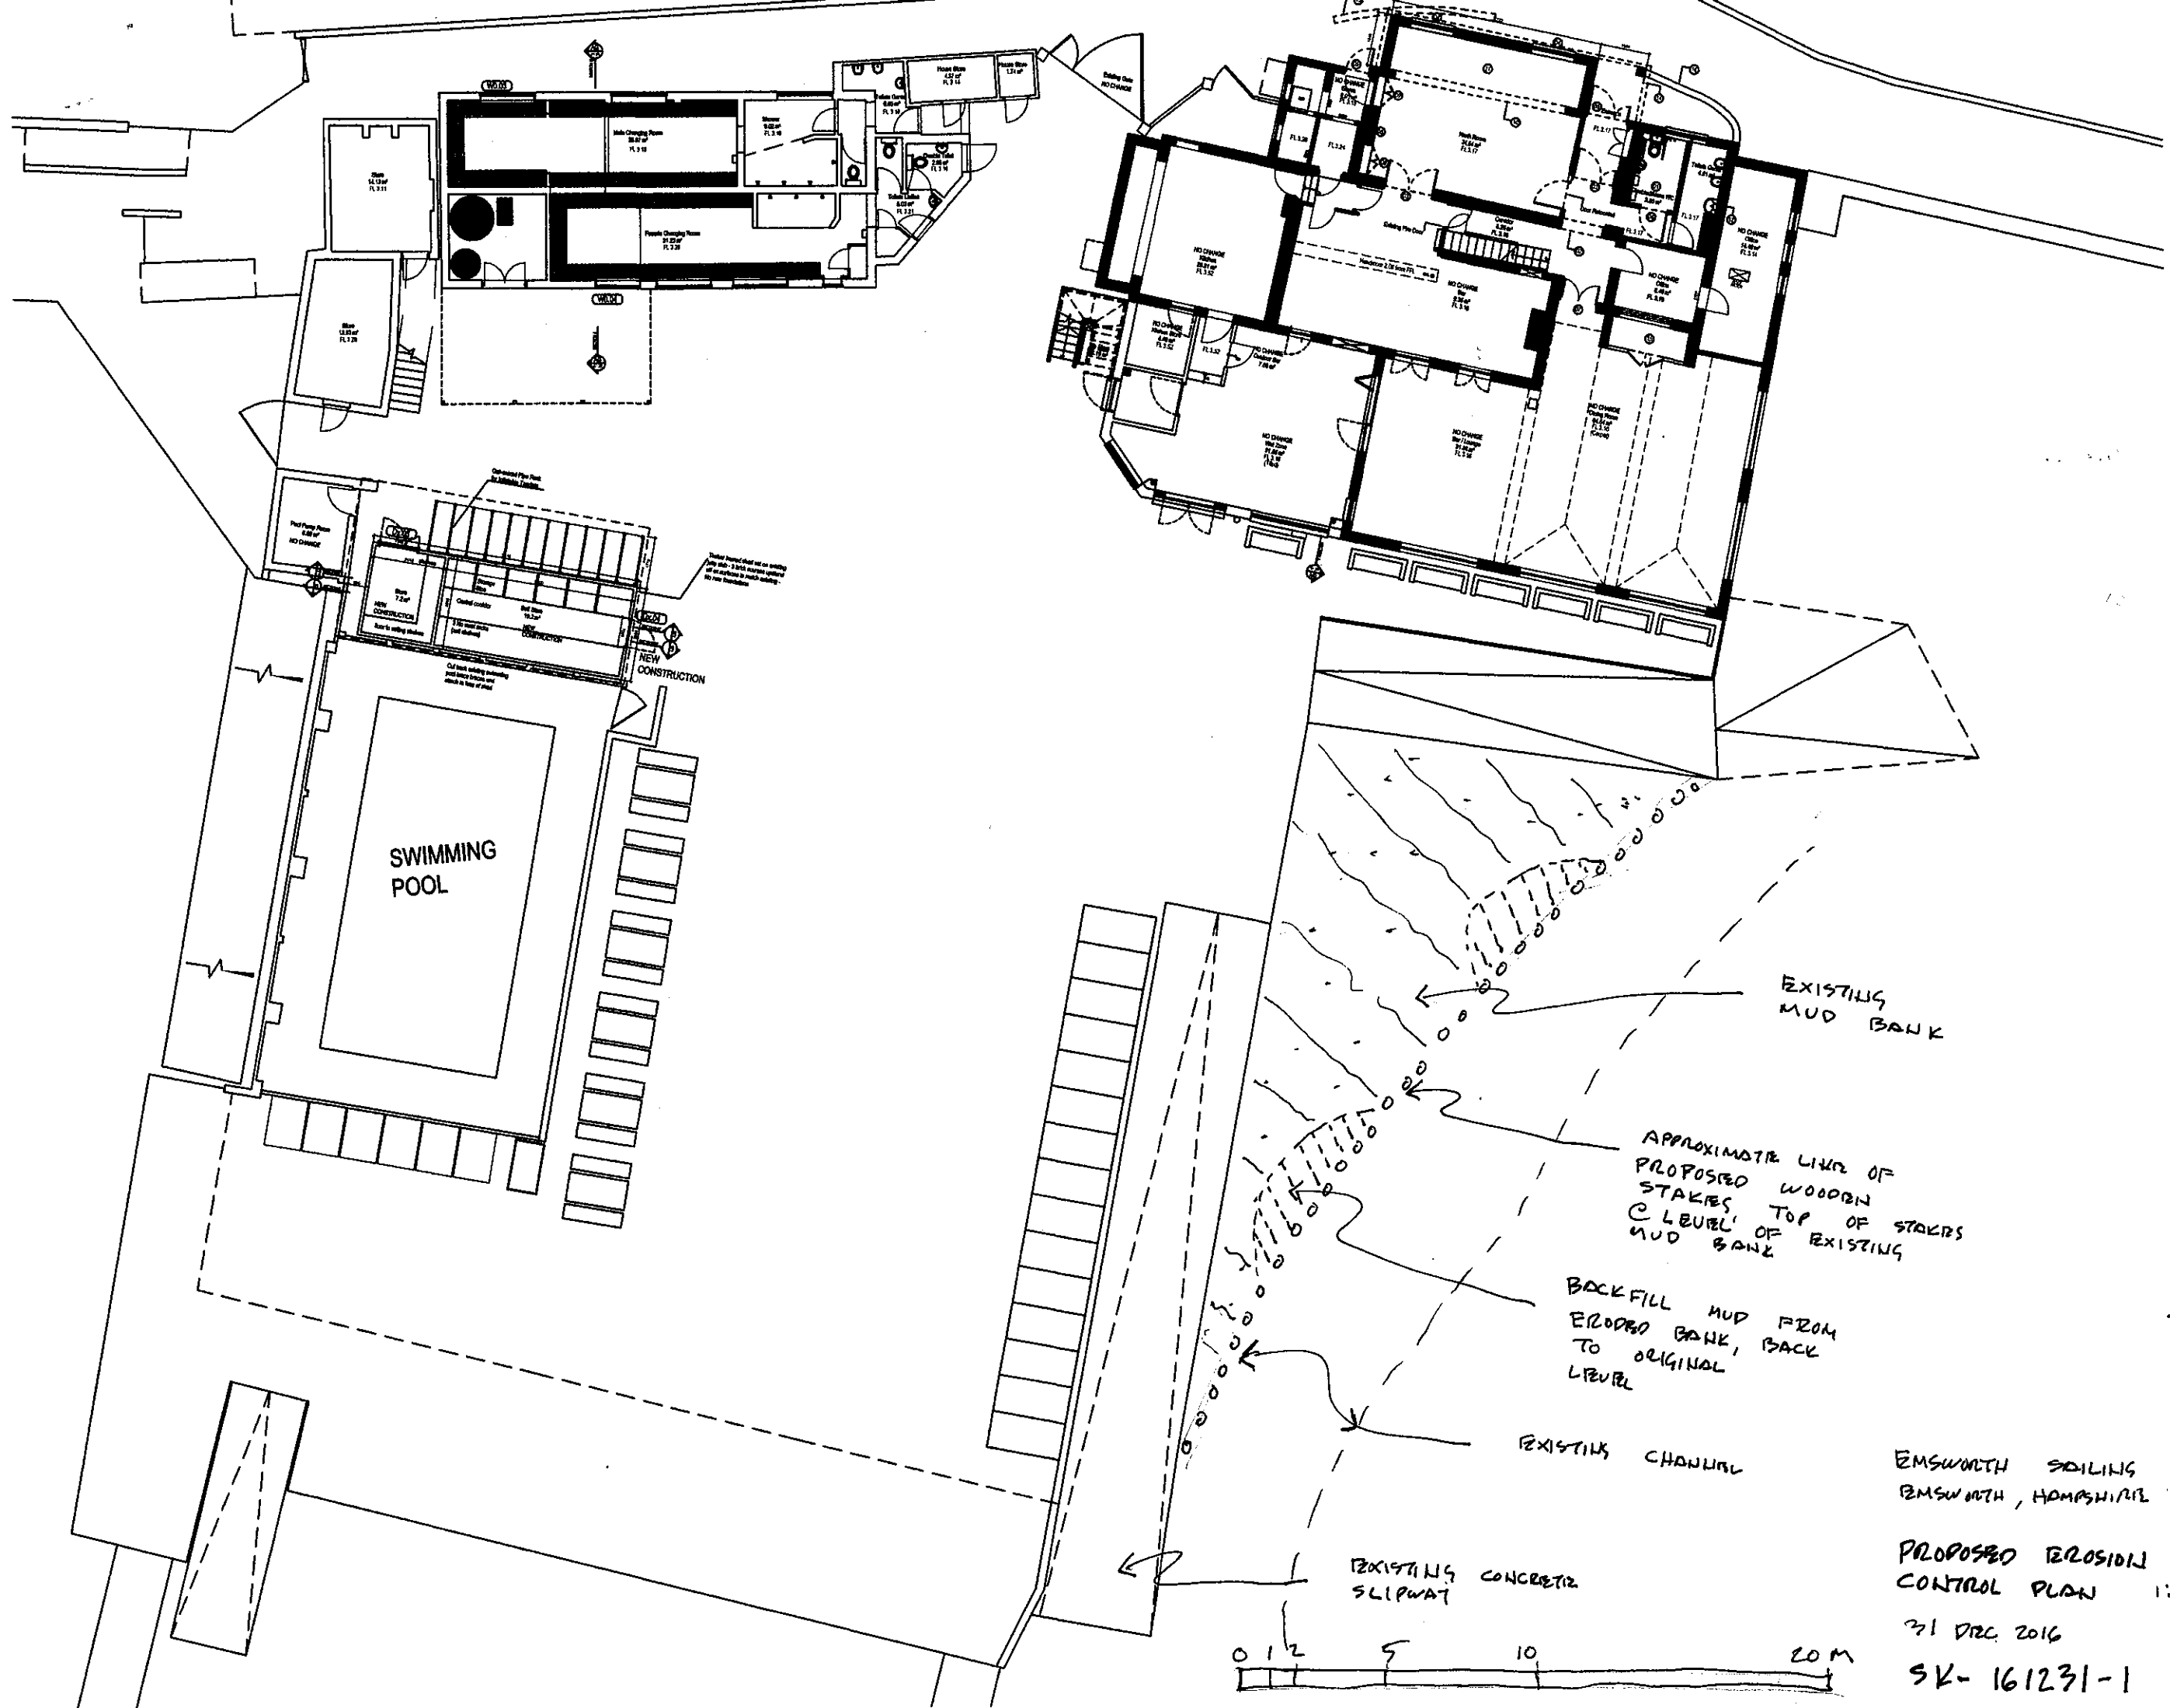

EMSWORTH SAILING CLUB
 EMSWORTH, HAMPSHIRE
 PROPOSED EROSION
 CONTROL PLAN 1:200 @ A3
 31 DEC. 2016
 SK-161231-1