


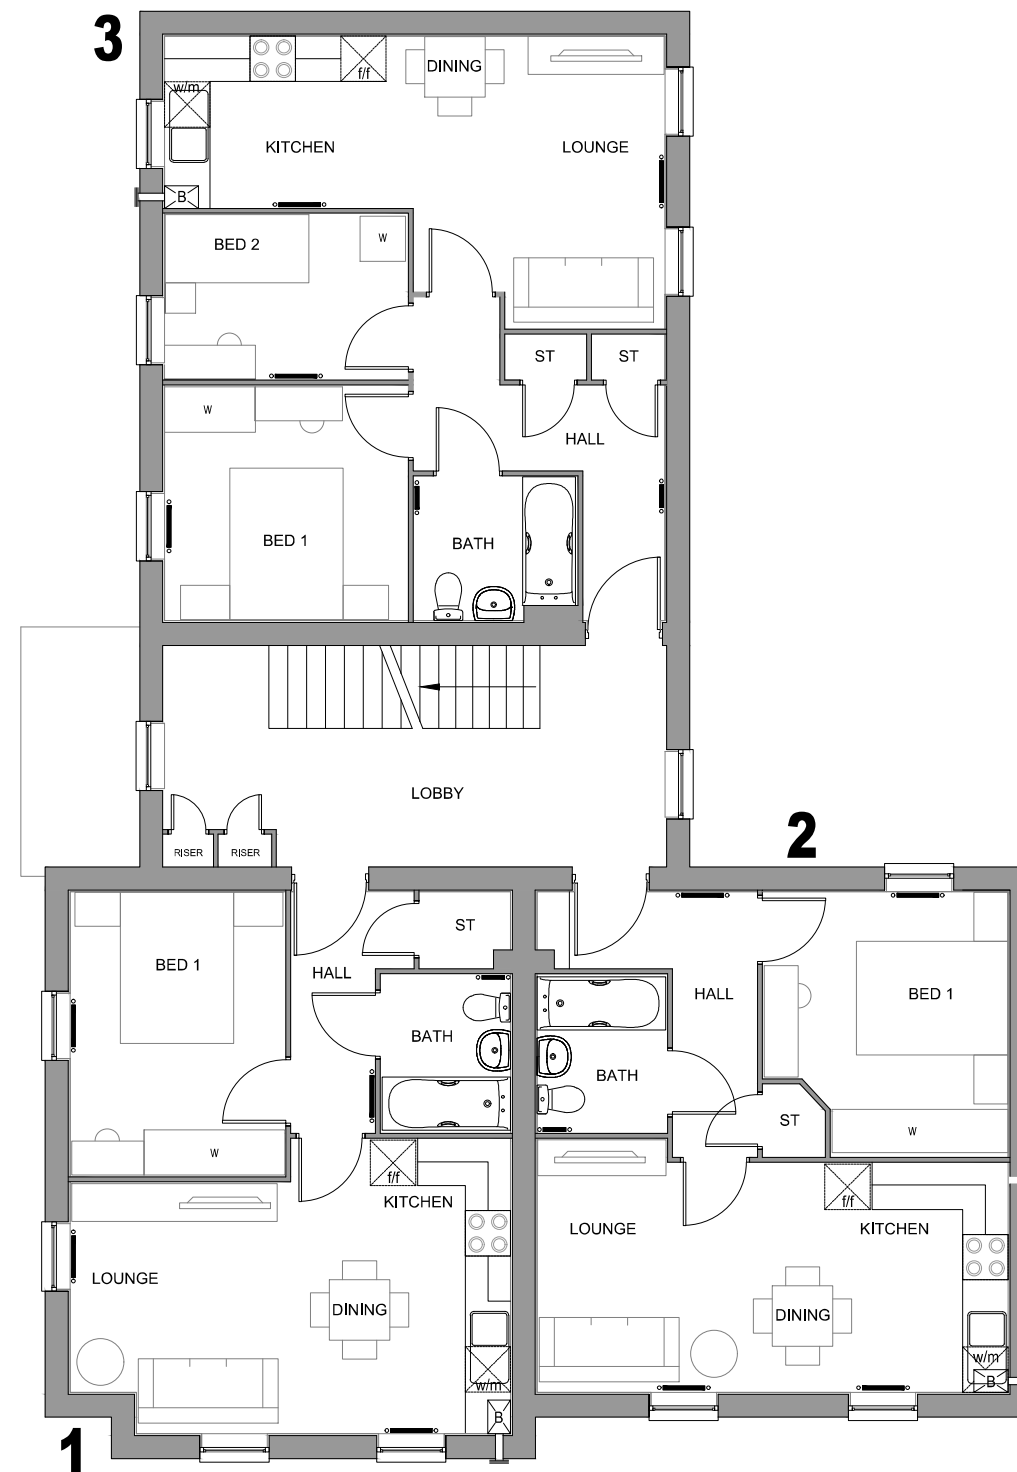

FIRST FLOOR PLAN

PLOT NUMBERS:
 AS: 145, 146, 147
 OPP: 190, 191, 192

NOTE: ALL FLUES, METERS & EXTRACT
 POSITIONS TO BE CONFIRMED.

SOLAR PANELS TYPE, SIZE & ORIENTATION
 TO BE AGREED. PLOT SPECIFIC

TYPE 9B
 FIRST FLOOR PLAN
 FLAT 1 BEDROOM ALLOCATION 1B/2P
 FLAT 2 BEDROOM ALLOCATION 1B/2P
 FLAT 3 BEDROOM ALLOCATION 2B/3P
 FLAT TYPE 1 FLOOR AREA: 451sqft/41.9m² (GIFA)
 FLAT TYPE 2 FLOOR AREA: 451sqft/41.9m² (GIFA)
 FLAT TYPE 3 FLOOR AREA: 558sqft/51.9m² (GIFA)
 3 STOREY

