
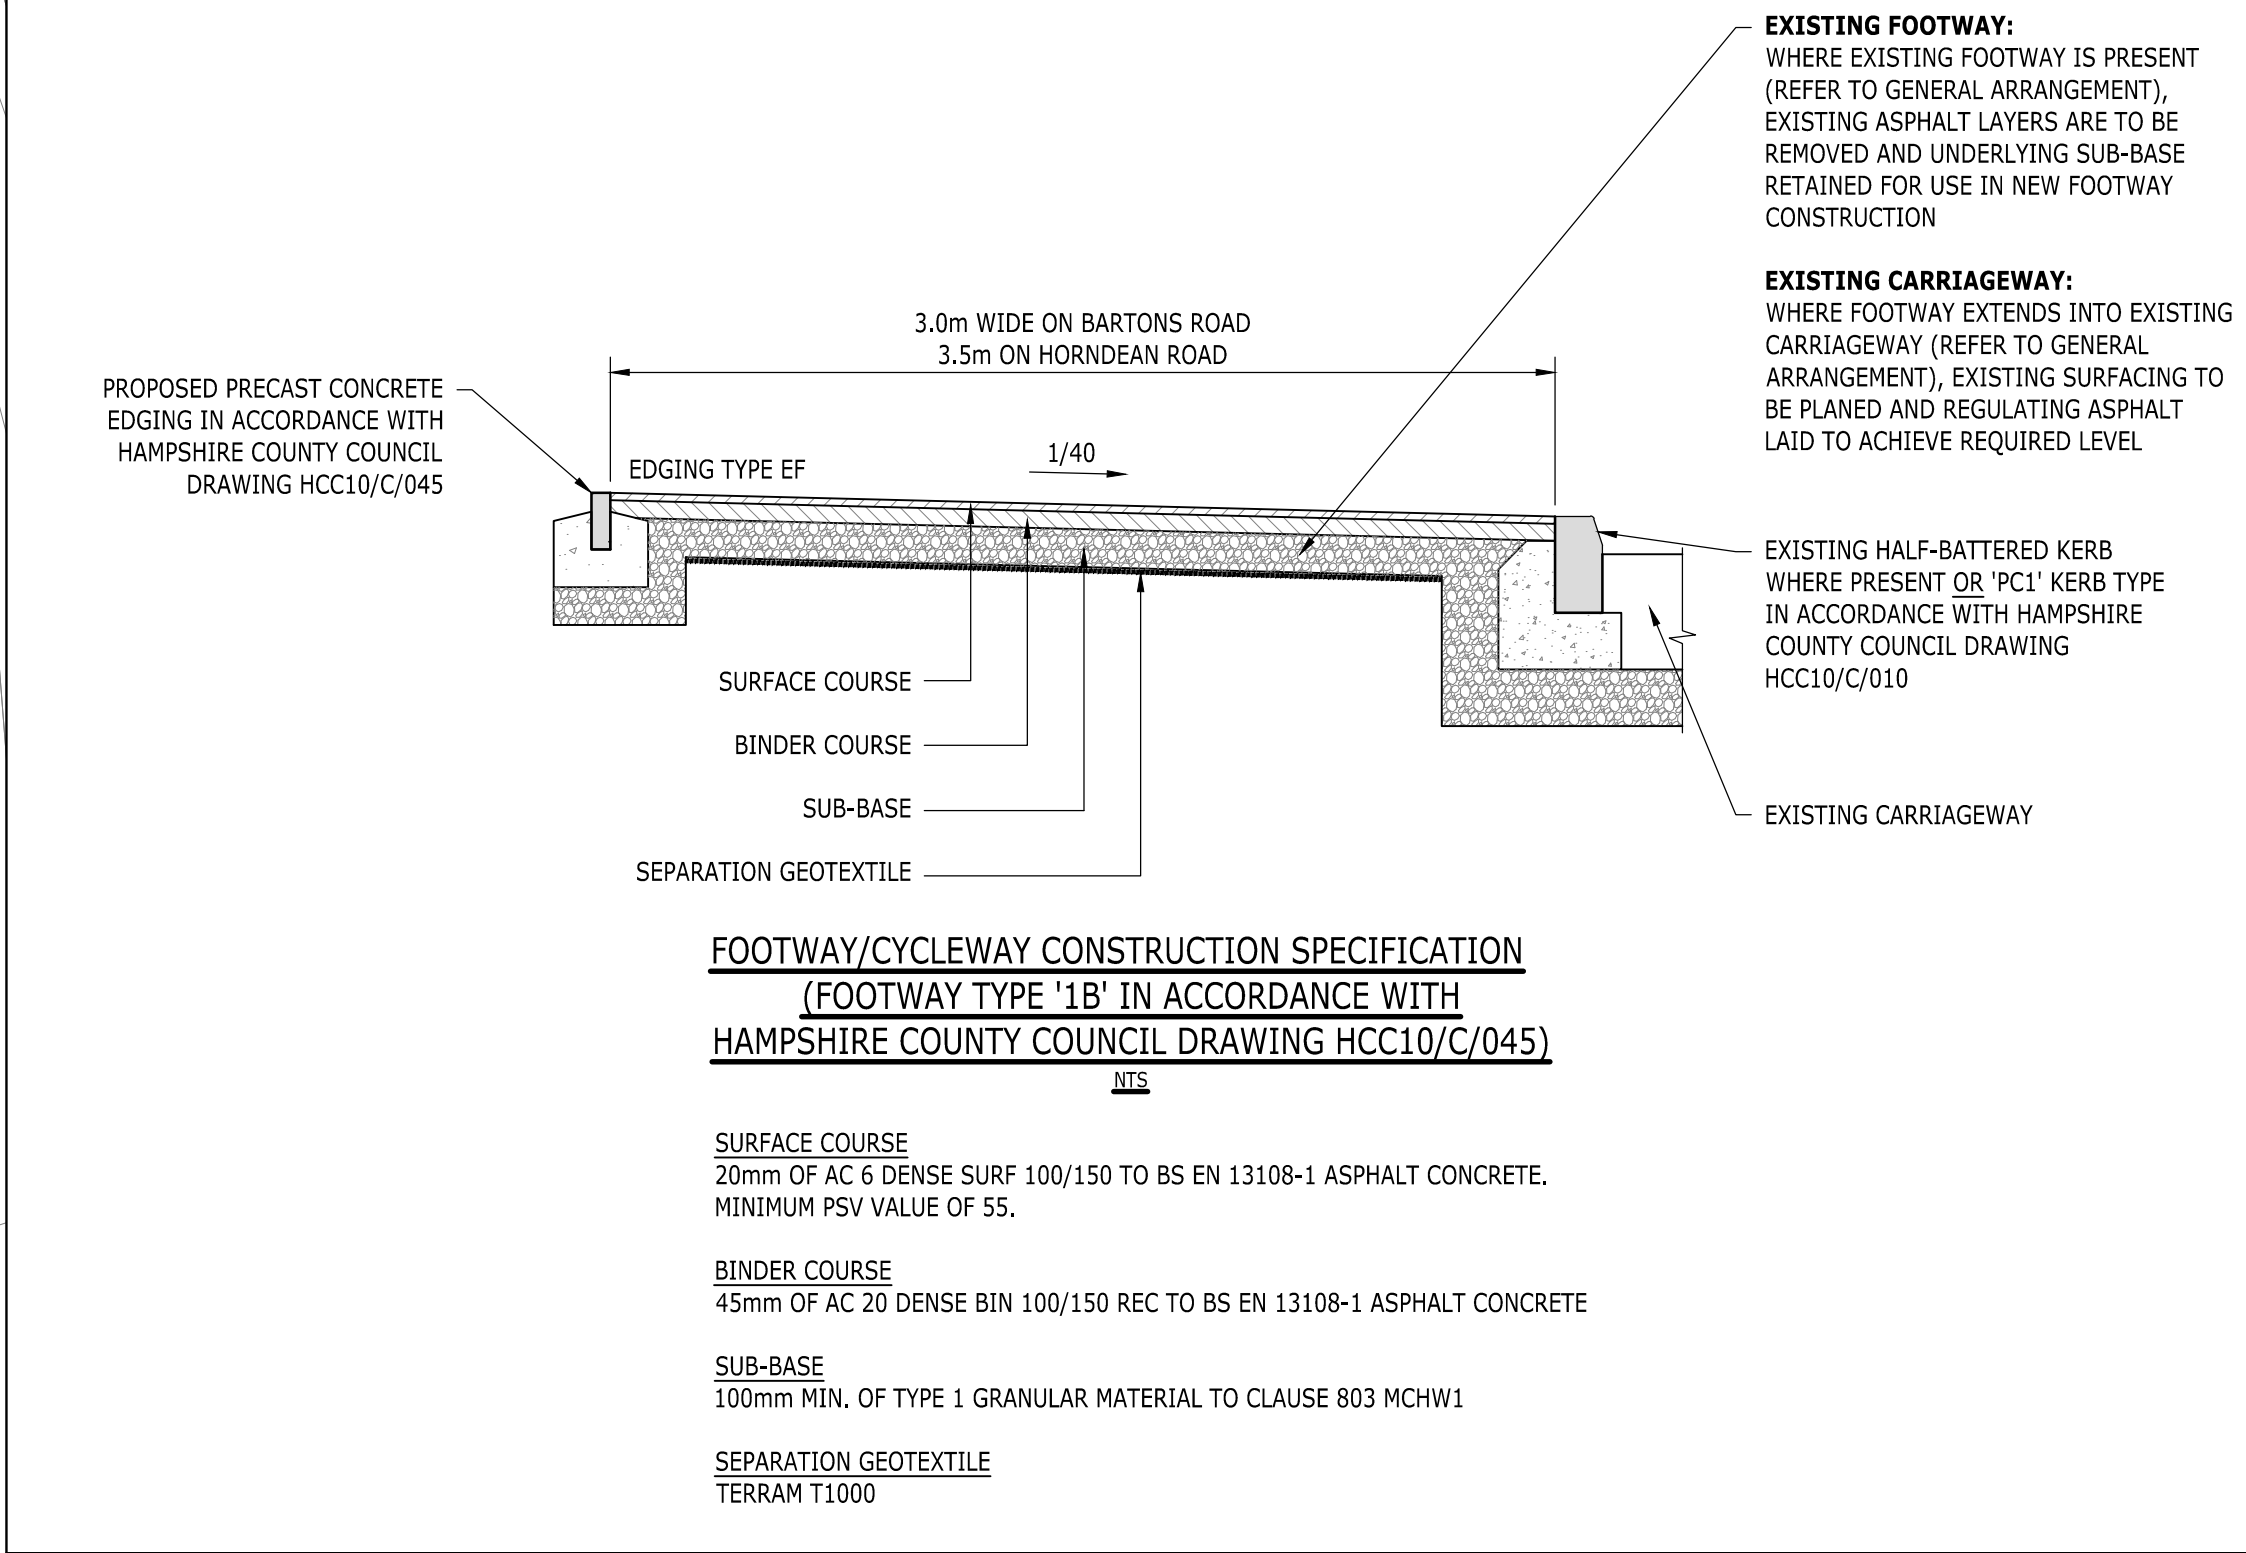


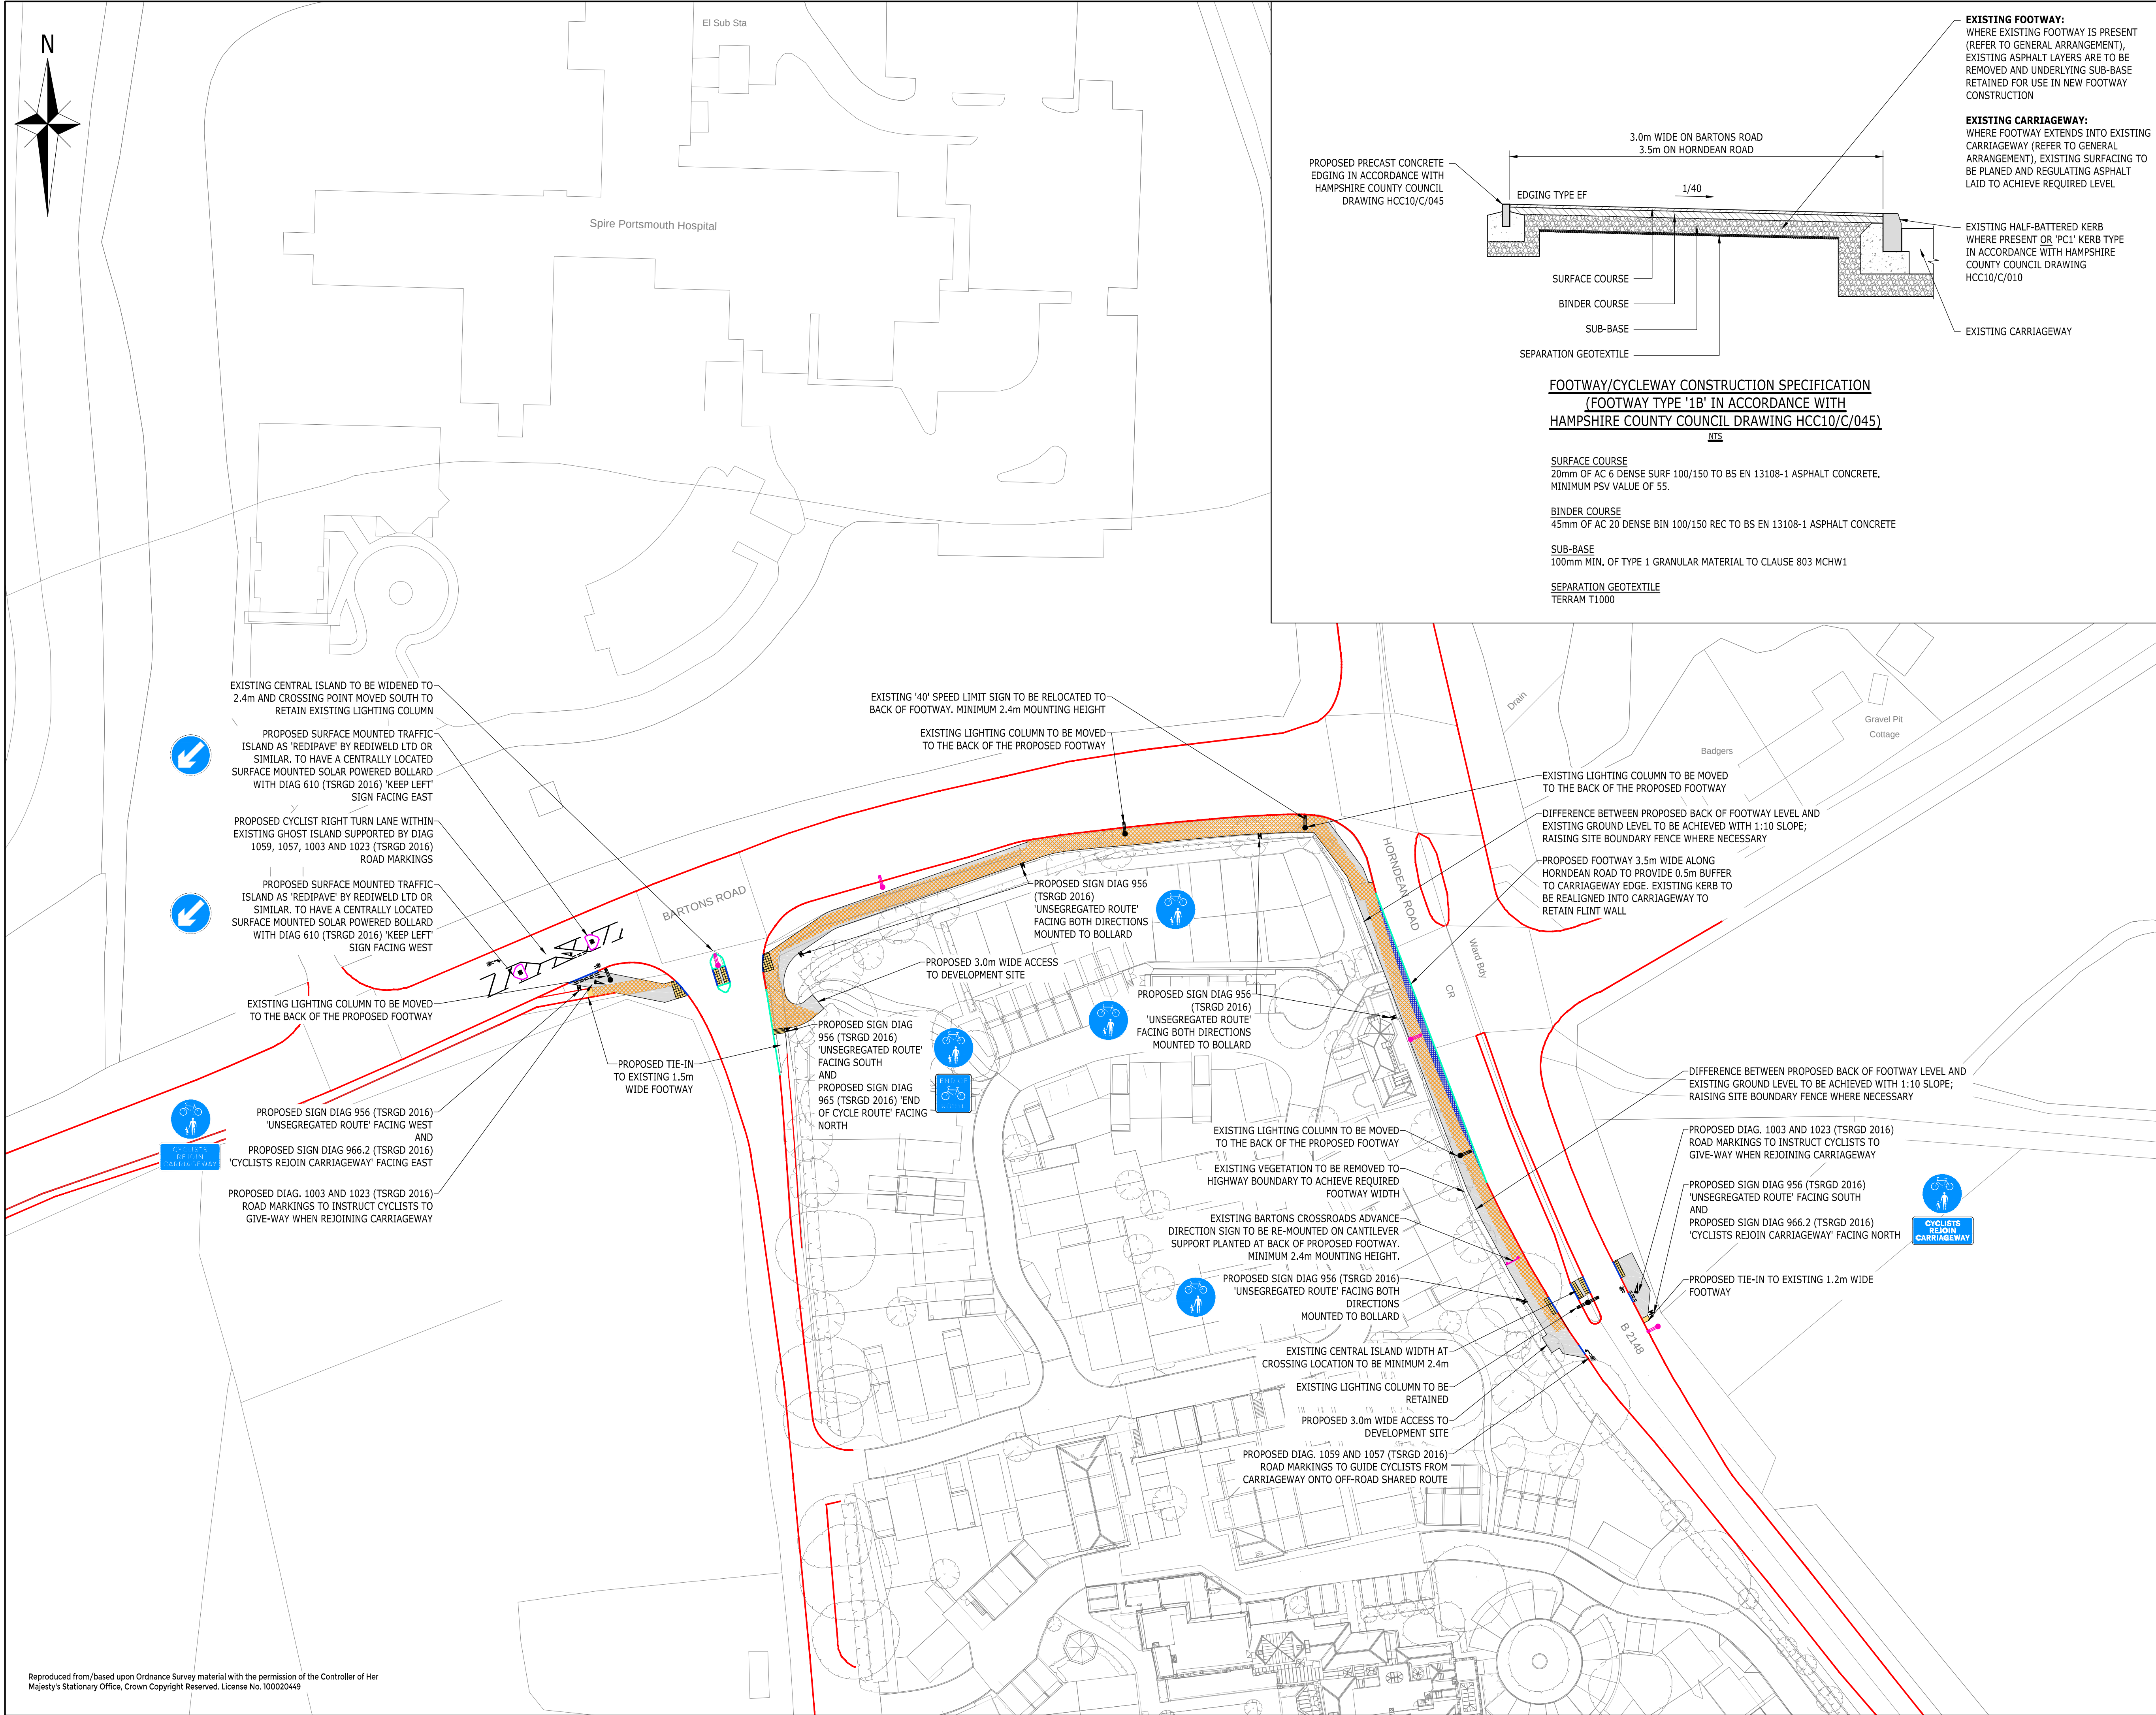

1. THIS DRAWING IS TO BE READ IN CONJUNCTION WITH THE RELEVANT SPECIFICATION AND ALL OTHER RELATED DRAWINGS ISSUED BY THE ENGINEER.
2. DO NOT SCALE FROM THIS DRAWING. WORK FROM FIGURED DIMENSIONS ONLY.
3. ALL DIMENSIONS SHOWN ON THIS DRAWING ARE IN MILLIMETRES UNLESS OTHERWISE STATED.
4. PROPOSALS BASED ON ORDNANCE SURVEY MAPPING SUPPLEMENTED WHERE POSSIBLE WITH THE TOPOGRAPHIC SURVEY BY DORSET LAND SURVEYING IN AUGUST 2015 (DRAWING NUMBER: 6288 Rev A). THIS DRAWING IS THEREFORE INDICATIVE ONLY UNTIL THE ENTIRE WORKS AREA HAS BEEN SUBJECT TO A MEASURED SURVEY.
5. BASE LAYOUT REPRODUCED FROM TERENCE O'ROURKE PROPOSED MASTERPLAN DRAWING 245001-SK061/D.

- KEY**
- EXISTING KERB TO BE RETAINED
 - PROPOSED DROPPED KERB
 - PROPOSED FULL HEIGHT KERB
 - PROPOSED 3.0 - 3.5m SHARED CYCLE/PEDESTRIAN ROUTE - NEW CONSTRUCTION
 - PROPOSED 3.0 - 3.5m SHARED CYCLE/PEDESTRIAN ROUTE - OVERLAY OF EXISTING FOOTWAY
 - PROPOSED 3.0 - 3.5m SHARED CYCLE/PEDESTRIAN ROUTE - OVERLAY OF EXISTING CARRIAGEWAY
 - PROPOSED UNCONTROLLED PEDESTRIAN TACTILE CROSSING
 - PROPOSED TACTILE CORDUROY PAVING
 - EXISTING LIGHTING COLUMN TO BE RETAINED
 - EXISTING LIGHTING COLUMN TO BE RELOCATED
 - PROPOSED SIGNAGE
 - EXISTING SIGNAGE TO BE RETAINED

PRELIMINARY

E	PROPOSED FOOTWAY DETAIL AMENDED TO SHOW FULL REMOVAL OF EXISTING FOOTWAY ASPHALT	HMB	JEC	CJH	21.02.2018
D	INDICATIVE AREA OF FOOTWAY EXTENSION INTO HORNDEAN ROAD ADDED	JEC	JEC	CJH	07.02.2018
C	PROPOSALS UPDATED IN ACCORDANCE WITH STAGE 1 ROAD SAFETY AUDIT	HMB	JEC	CJH	02.02.2018
B	PROPOSALS UPDATED TO SUIT COMMENTS RECEIVED FROM HBC AND HCC	JEC	JEC	CJH	18.01.2018
A	DRAWING TITLE UPDATED	JEC	JEC	CJH	16.11.2017
Rev	Description	Drn	Chk	App	Date

ARDENT CONSULTING ENGINEERS

Suite 207
One Alie Street
London
E1 8DE
Tel: 020 7690 4088
Fax: 020 7488 3736
Web: www.ardent-ce.co.uk
E-mail: enquiries@ardent-ce.co.uk

worksafe consultant

SSIP

Client

THE SNELL & WILCOX LIMITED PENSION PLAN

Project Title

SOUTHLEIGH PARK HOUSE, HAVANT

Drawing Title

PRELIMINARY OFF-SITE ACCESSIBILITY PROPOSALS

A1 Scale	Date	Designed by
1:500	07.11.2017	JEC
Drawn by	Checked by	Approved by
JEC	JEC	CJH
Drawing Number	160720-200	Rev E

Reproduced from/based upon Ordnance Survey material with the permission of the Controller of Her Majesty's Stationary Office, Crown Copyright Reserved. License No. 100020449

File Location: y:\ardent\projects\160720 - southleigh park\technical\acad\drawings\160720-200 off-site shared cycle paths.dwg