

Notes


This drawing is the property of fabrik ltd. It must not be copied or reproduced without written consent.
Only figures and dimensions are to be taken from this drawing. All contractors must visit site and be responsible for taking and checking all dimensions related to the works shown on the drawing.
This drawing uses coloured lines. Please do not rely on a monochrome copy.

Note for Contractors


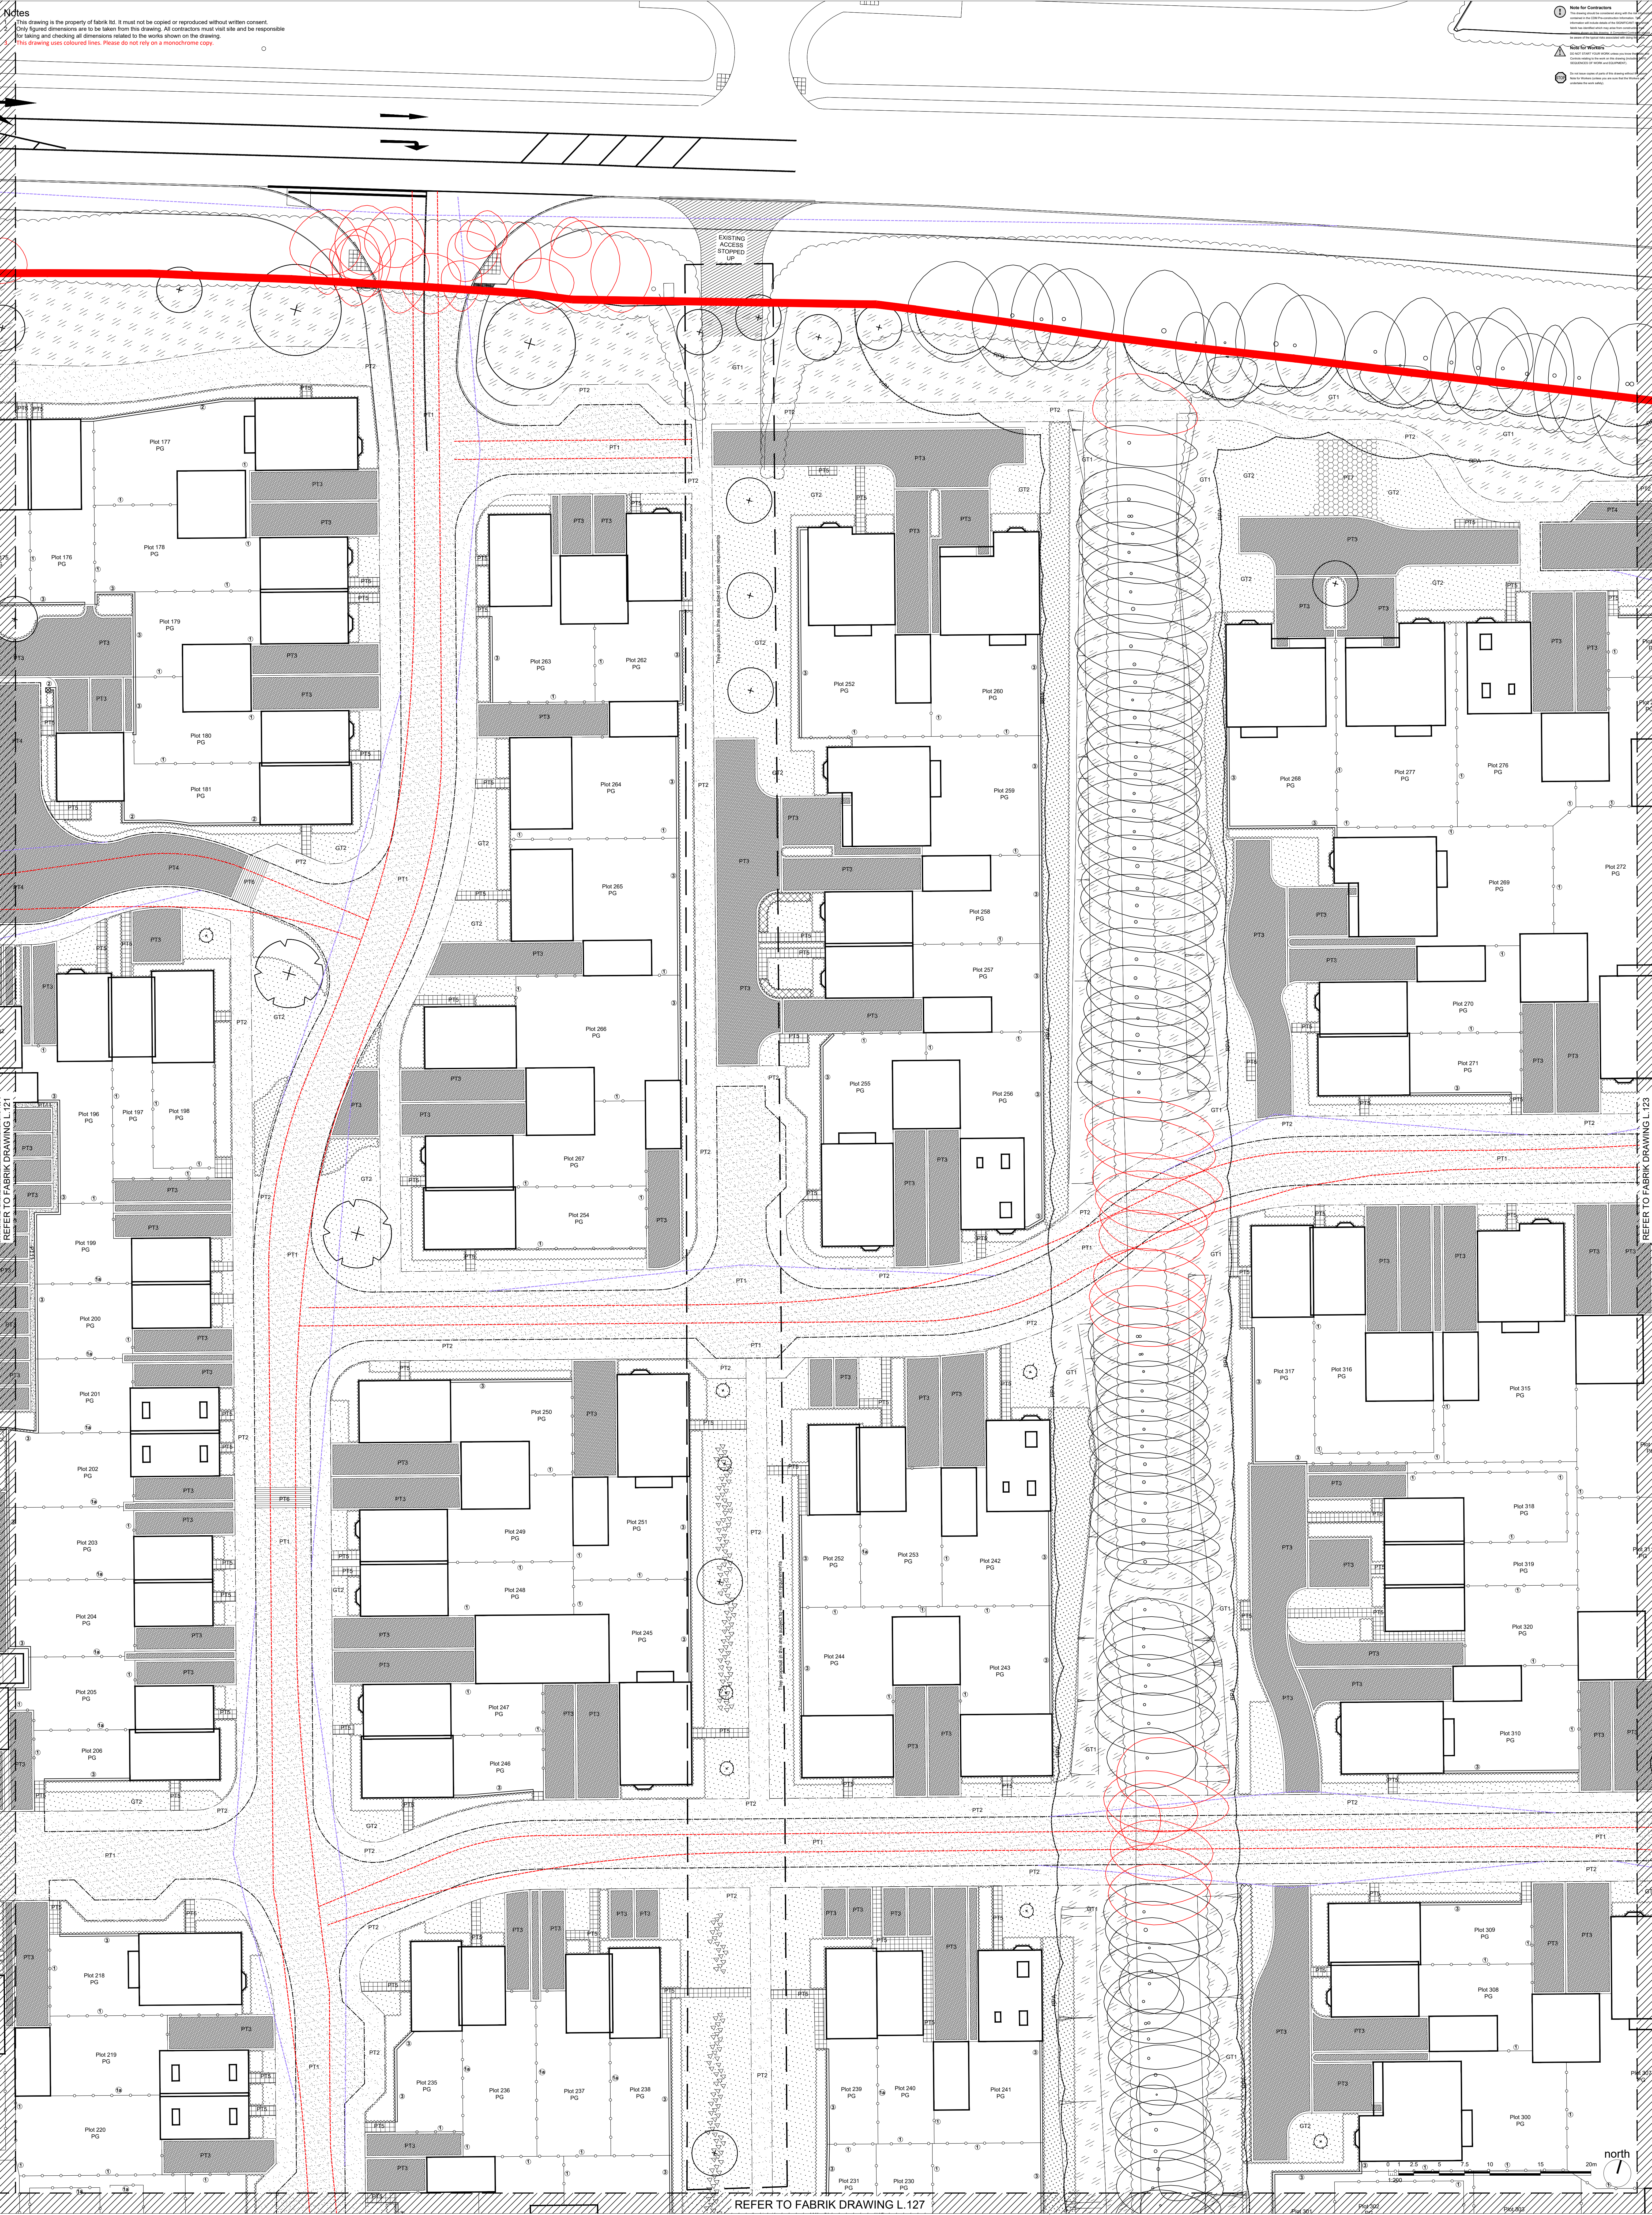

fabrik

10 Lenton Street
Aston
Birmingham
B4 7HU

T: 01420 593250
E: info@fabrik.com
W: www.fabrik.com

120	121	122	123	124
129	128	127	126	125

Notes
The landscape design is subject to confirmation on all existing and proposed above and below ground services.

- External References:**
- 02434 Forty Acre Farm, Bedhampton (Drawings/Architect/Rev01-18-04-30) Proposed Site Layout - Standard/Proposed Site Layout, copy.dwg
 - 02434 Forty Acre Farm, Bedhampton (Drawings/Architect/Rev01-18-04-20) car/home/PAGEB_site_copy.dwg
 - 02434 Forty Acre Farm, Bedhampton (Drawings/Engineer/Rev01-18-04-18) BSO-4-4519-07-09 - Levels Strategy - Standard/999 - XREF/w-level strategy.dwg
 - 02434 Forty Acre Farm, Bedhampton (Drawings/Site Survey/Rev01-16-09-05) 061 A01 - Forty Acre.dwg
 - 02434 Forty Acre Farm, Bedhampton (Drawings/Site Survey/Rev01-16-04-20) 02703 B12 - Standard/02703-B12, copy.dwg

No.	Date	Reason
02	01_05_18	Updated to latest architects layout and boundary types added
01	26_04_18	Updated to latest architects layout

Project
Forty Acre Farm, Bedhampton
for Barratt David Wilson Homes Southampton

Drawing
Combined Hard and Soft Landscape General
Arrangement Plan (Sheet 3 of 10)

Scale
1:200 @ A0

Date
April '18

Checked
pb

Drawn
clk

Drawing No.
D2434 L.122

Revision
02

☐ Preliminary	☐ Issued for Design/Information
☒ Issued for Planning Approval	☐ Issued for Tender
☐ Issued for Construction	☐ As Built

Drawing sheet size - A0

Copyright Reserved ©