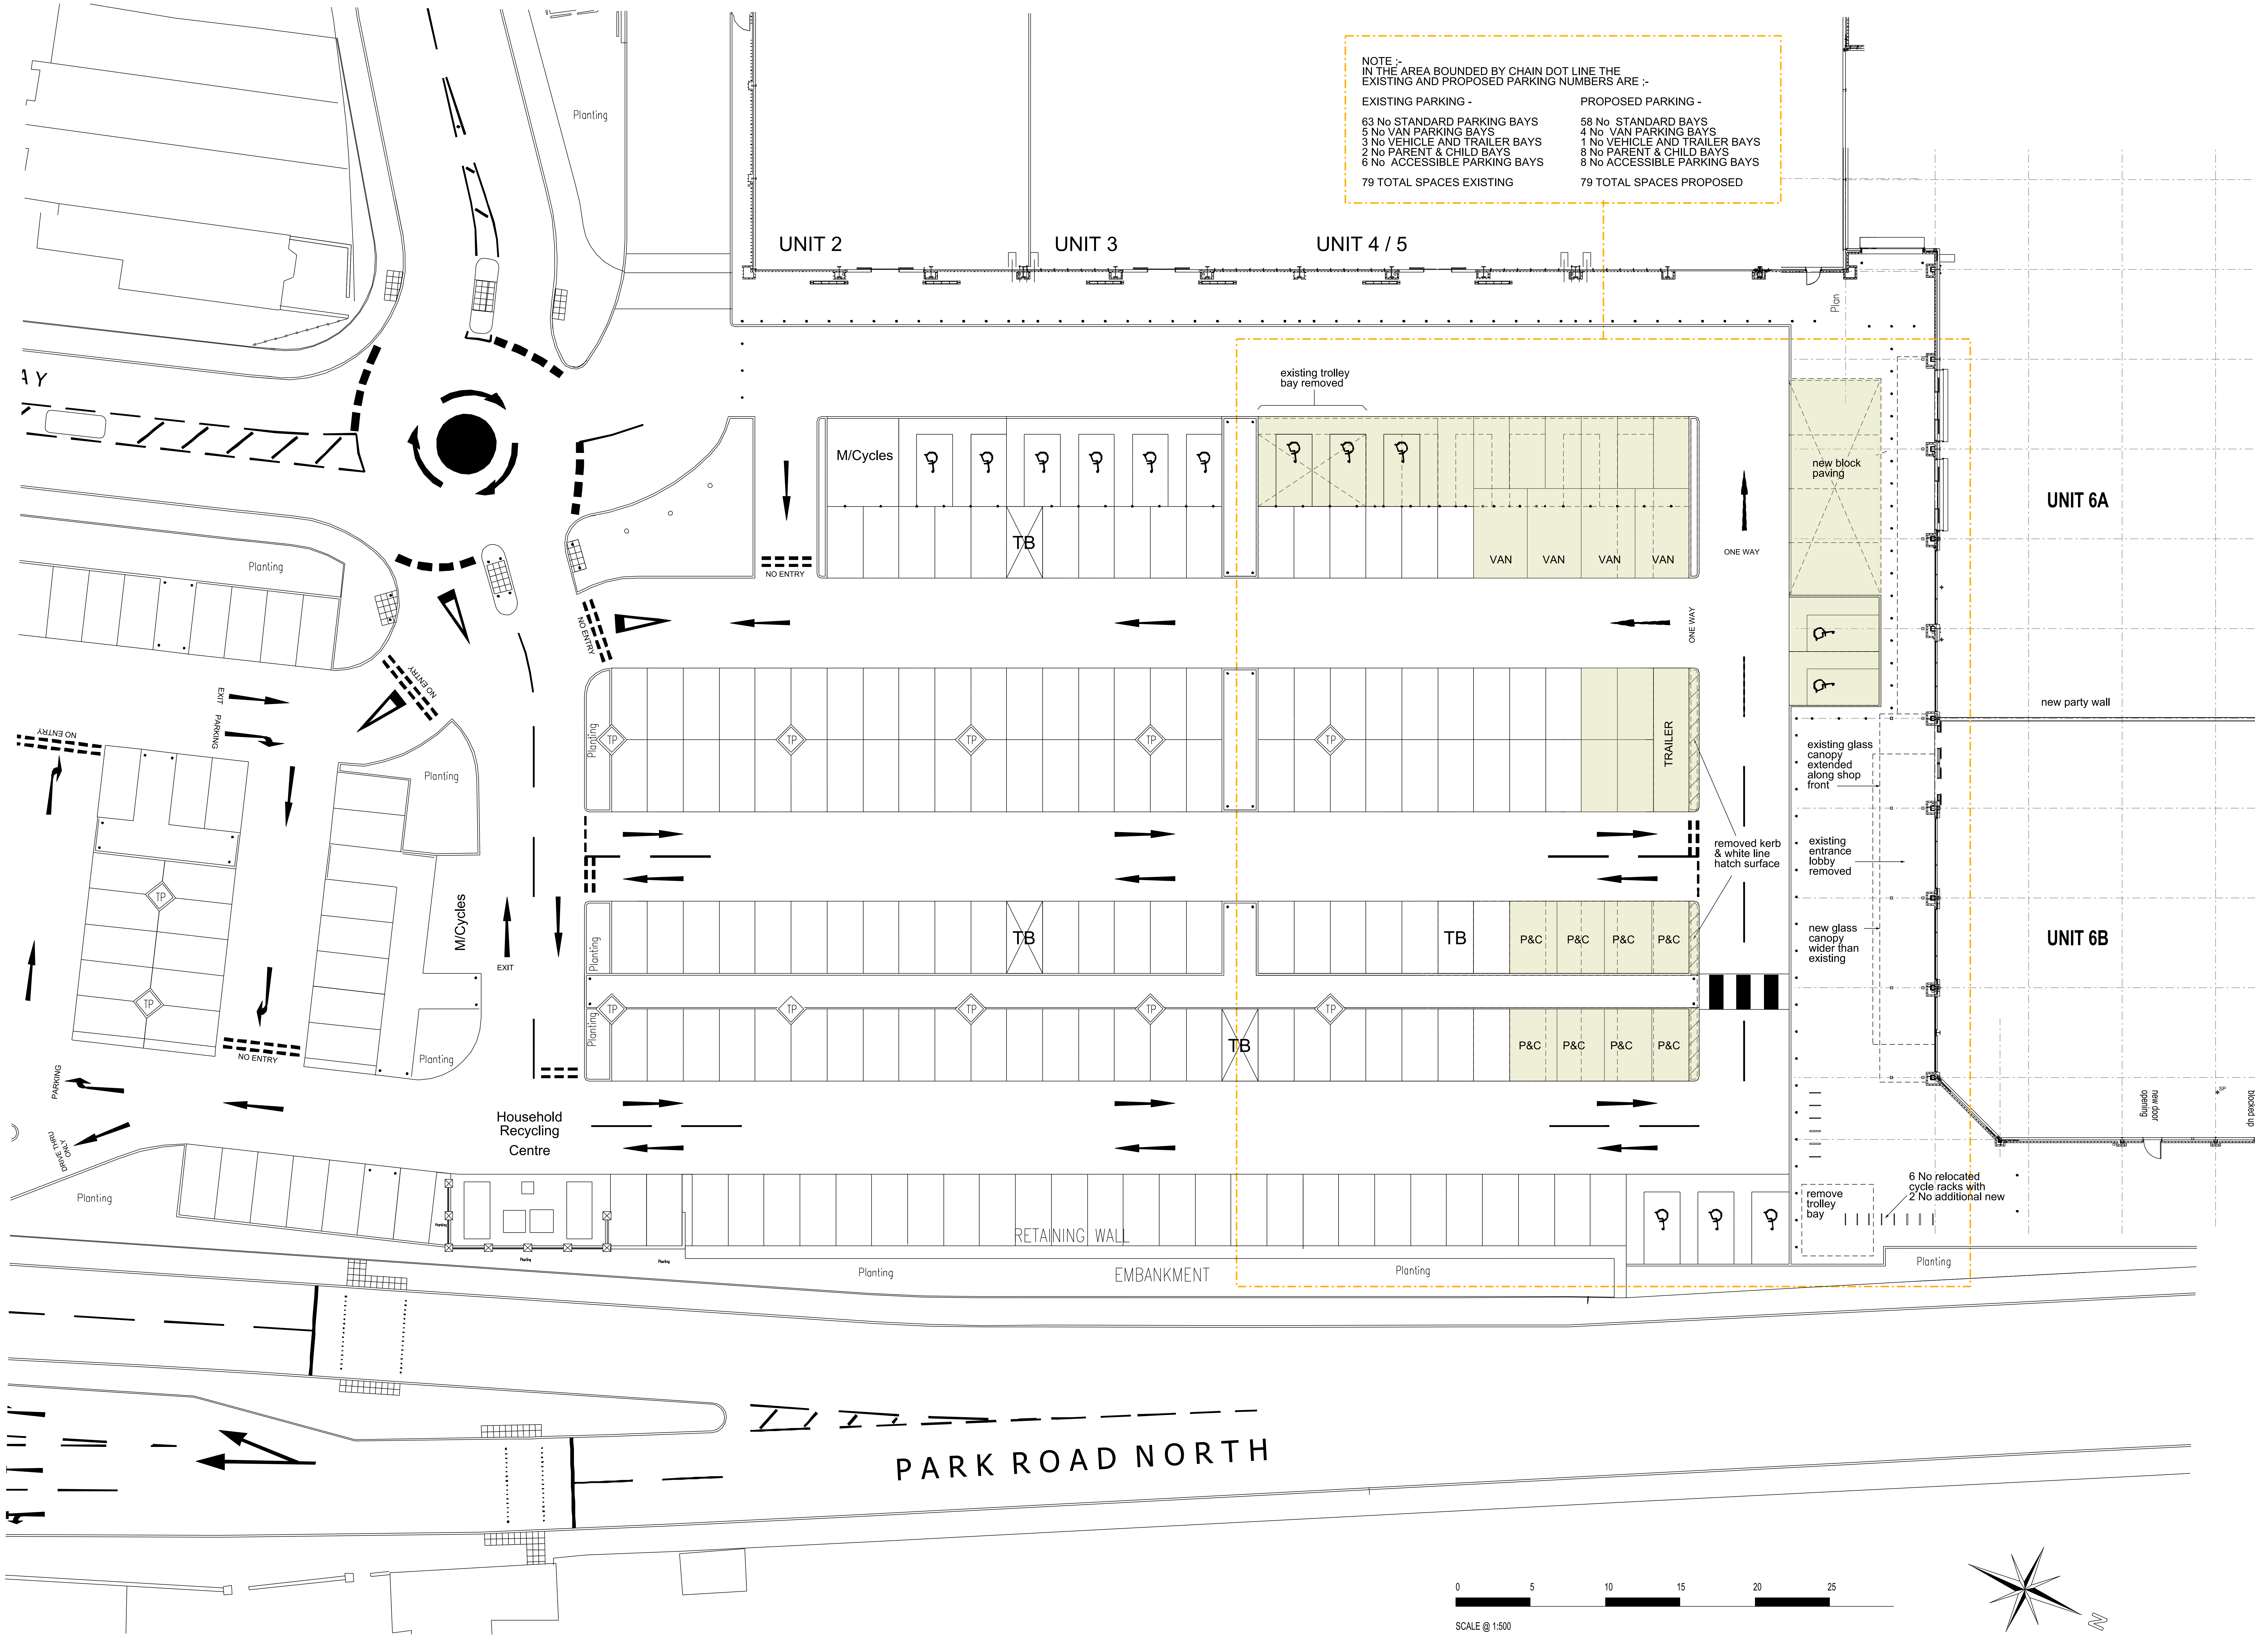

NOTE ;-
IN THE AREA BOUNDED BY CHAIN DOT LINE THE
EXISTING AND PROPOSED PARKING NUMBERS ARE ;-

EXISTING PARKING -	PROPOSED PARKING -
63 No STANDARD PARKING BAYS	58 No STANDARD BAYS
5 No VAN PARKING BAYS	4 No VAN PARKING BAYS
3 No VEHICLE AND TRAILER BAYS	1 No VEHICLE AND TRAILER BAYS
2 No PARENT & CHILD BAYS	8 No PARENT & CHILD BAYS
6 No ACCESSIBLE PARKING BAYS	8 No ACCESSIBLE PARKING BAYS
79 TOTAL SPACES EXISTING	79 TOTAL SPACES PROPOSED

REV. DATE NOTES	INIT.
Rev E: 17-05-18 Van parking annotation adjusted and car parking count revised	MK
Rev D: 11-05-18 Van parking / standard spaces reconfigured with no change to parking numbers	MK
Rev C: 01-05-18 Van parking / standard spaces reconfigured with no change to parking numbers	MK
Rev B: 01-05-18 Car park alterations	MK
Rev A: 11-04-18 Cycle racks relocated	MK

CLIENT / PROJECT
HAVON Ltd.
HAVANT CENTRAL RETAIL PARK
UNIT 6

DRAWING TITLE
PROPOSED EXTERNAL WORKS
ALTERATIONS

STATUS
PLANNING

DATE	DRAWN	SCALE @ A1
MAR 18	MK	1:200

DRAWING NO.

PROJECT NUMBER	UNIT / BLOCK	CI / SFB CODE	TYPE & NUMBER	REVISION LETTER
9958		PL	P01	E

Site Location Plans	**L**	GA Plans	**P**	Elevations	**E**
Sections	**S**	Details	**D**	Prefix; Colour	**C**

THE RATCLIFFE GROVES PARTNERSHIP

MANCHESTER
105 MANCHESTER ROAD
BURY LANCASHIRE BL9 0TD
T. 0161 797 6000 E. manchester@rgp.uk.com
www.rgp.uk.com

LONDON
19 BEDFORD ROW
LONDON WC1R 4EB
T. 020 7600 6666 E. london@rgp.uk.com

RGP architects