
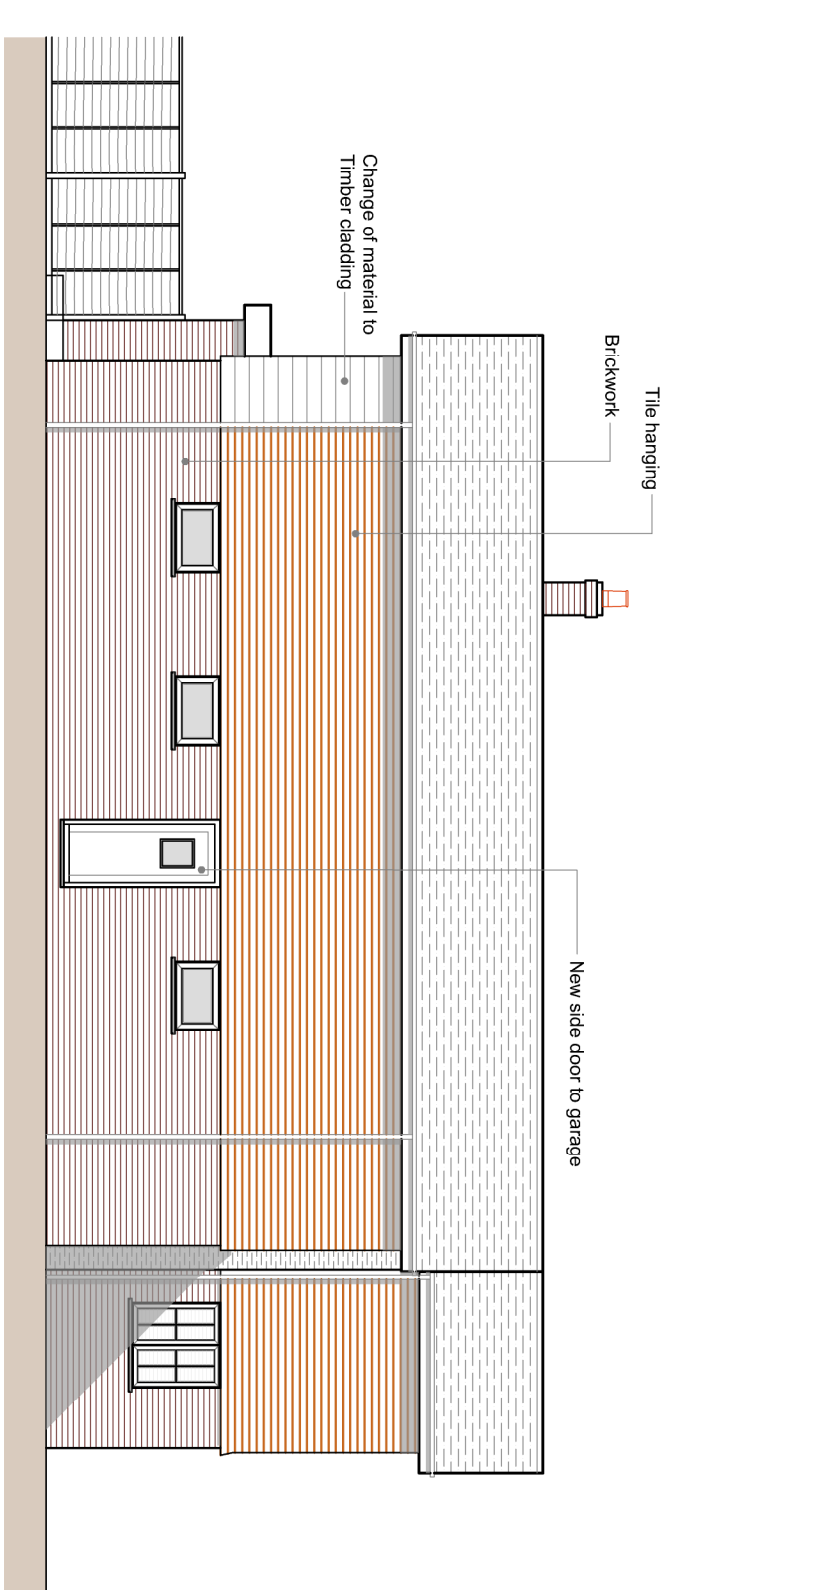
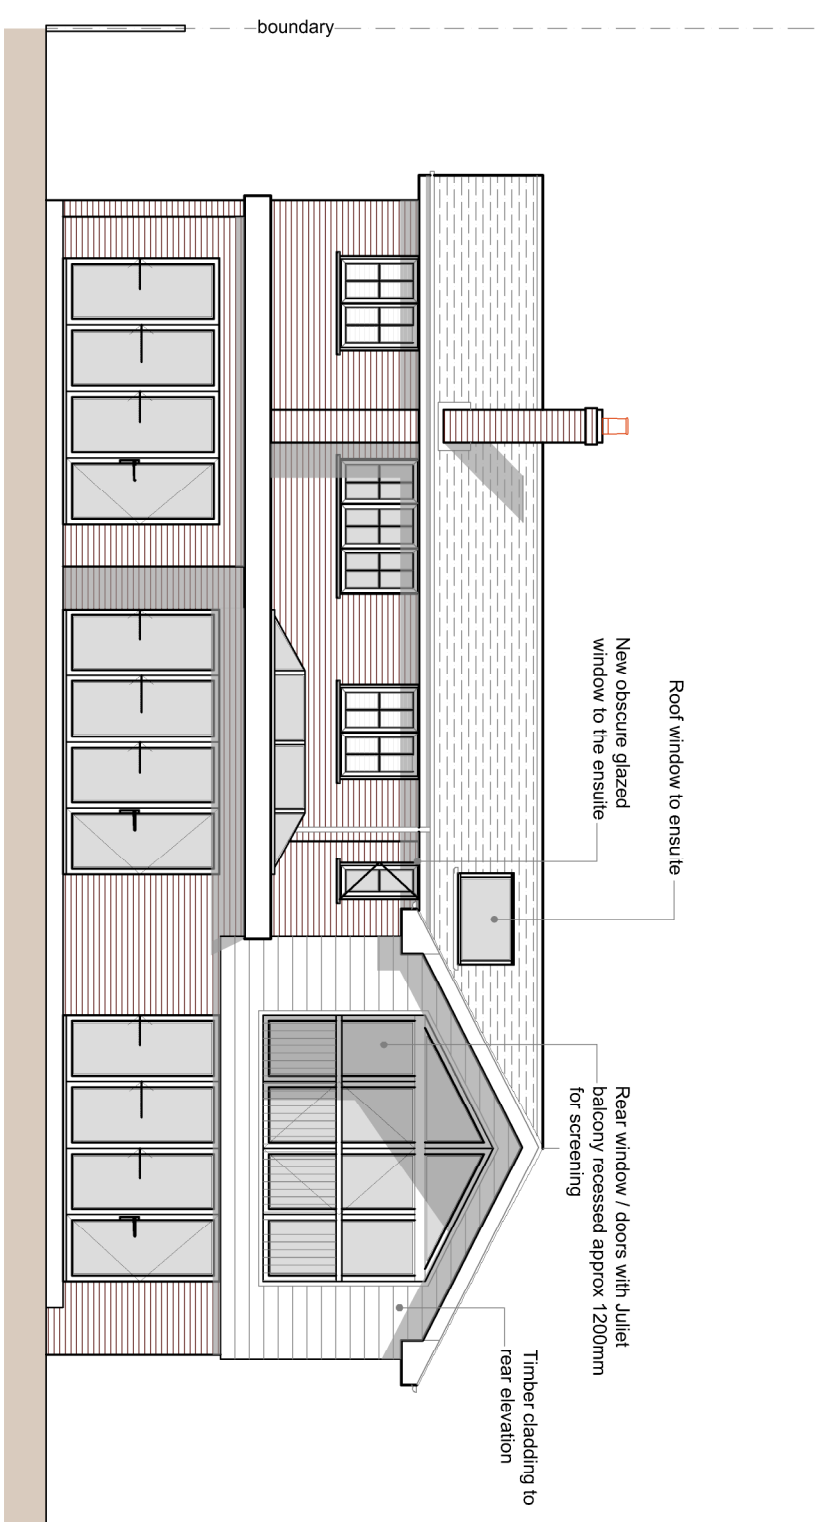
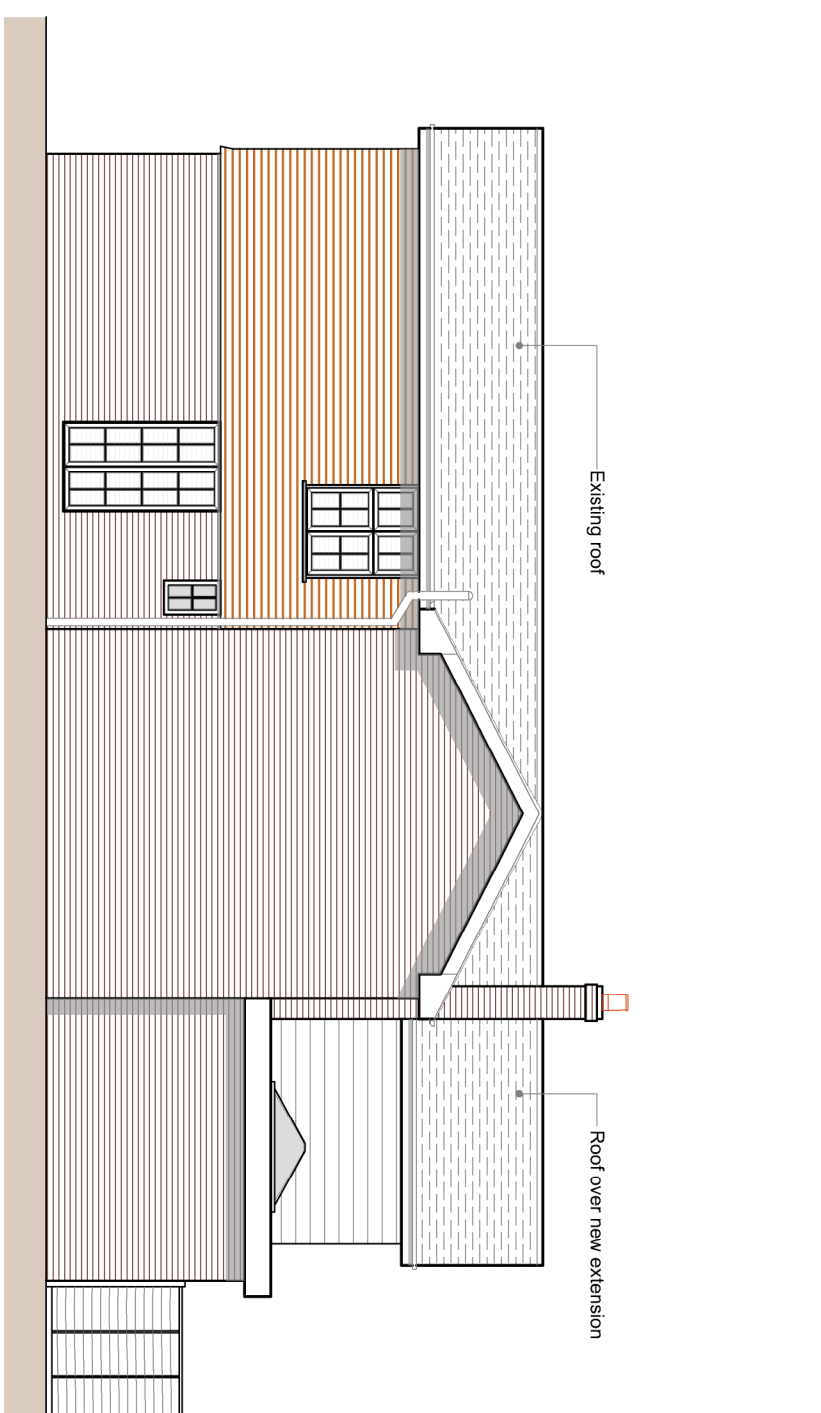
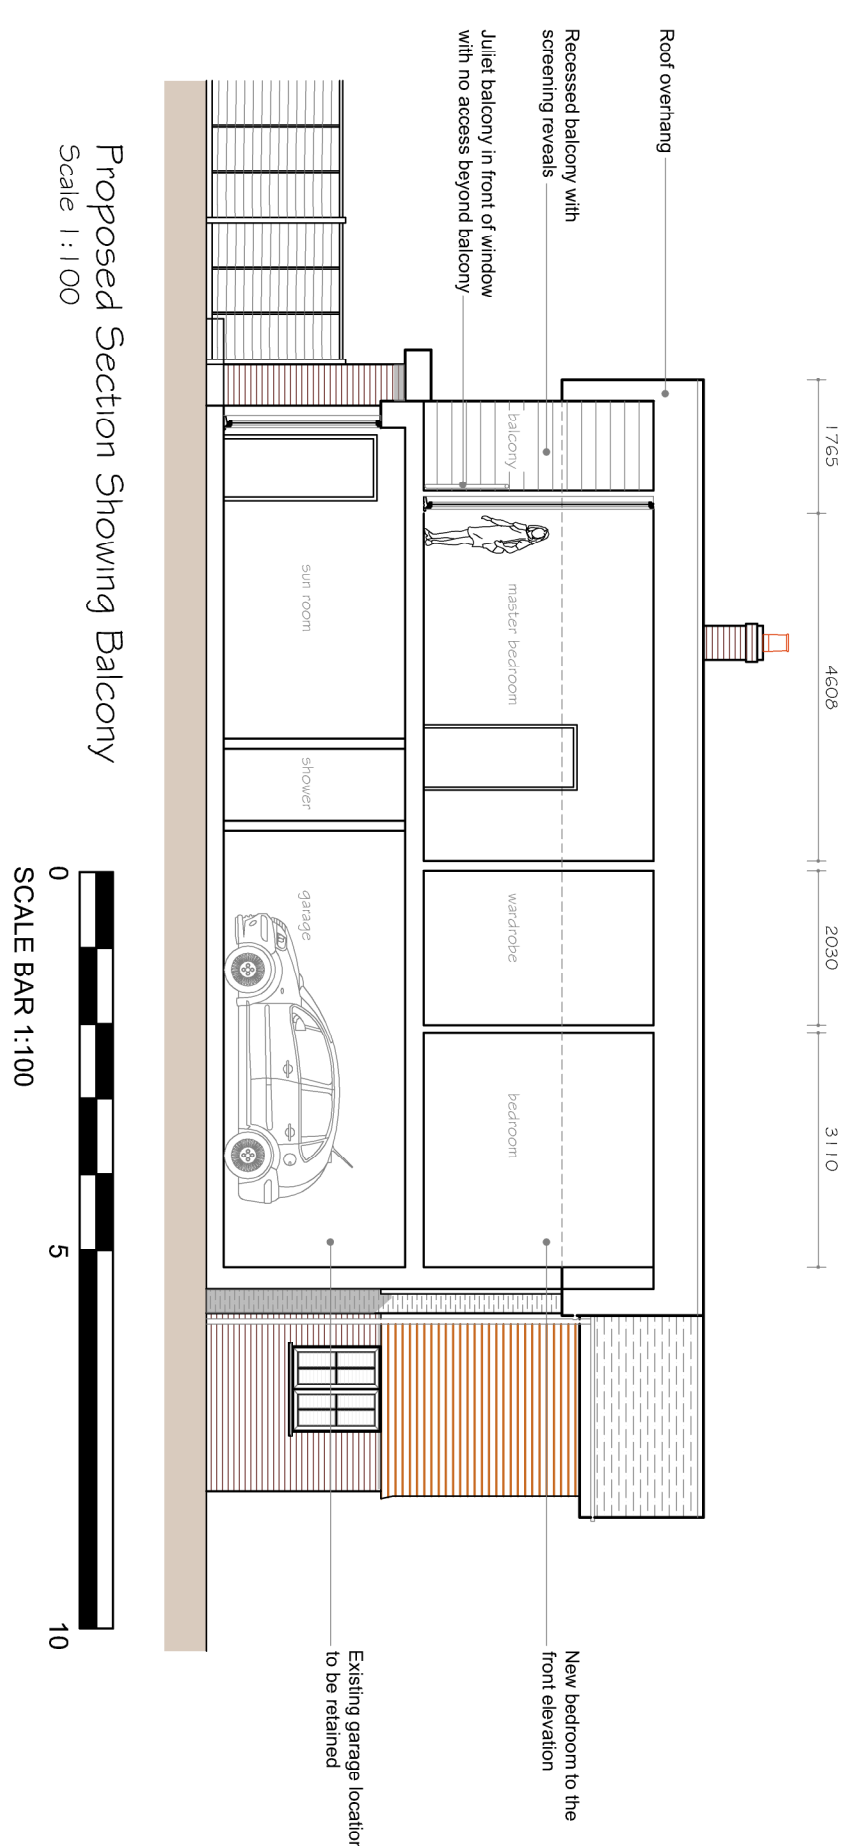
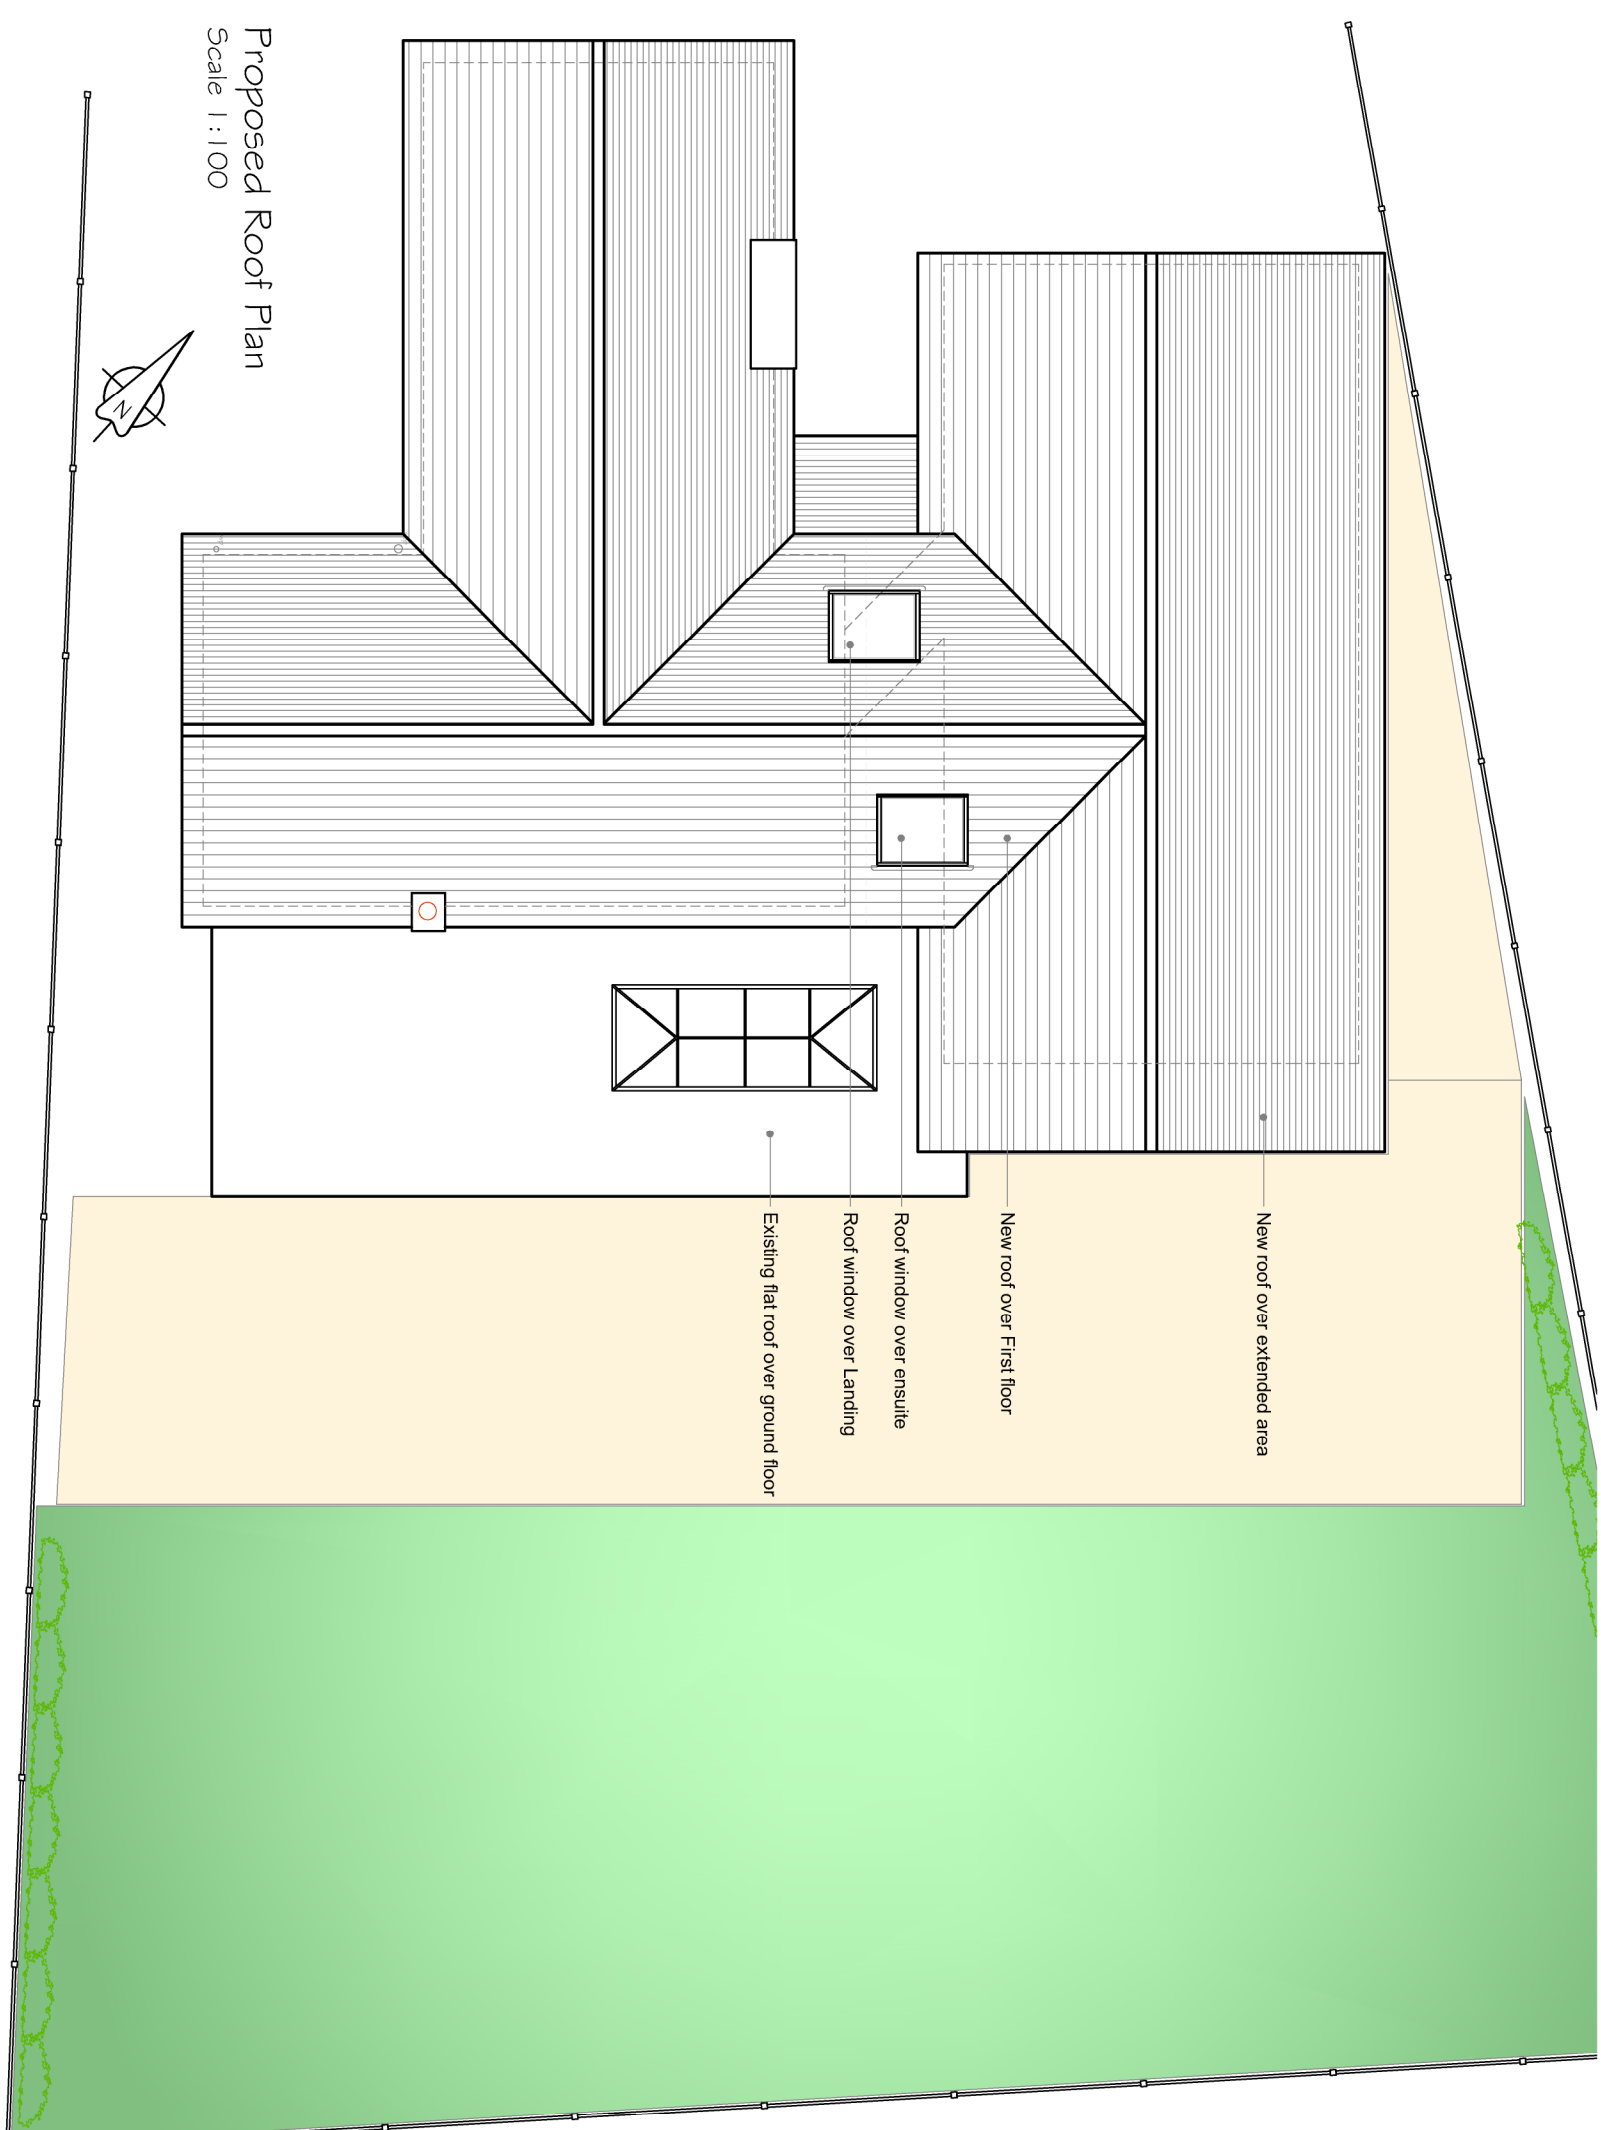
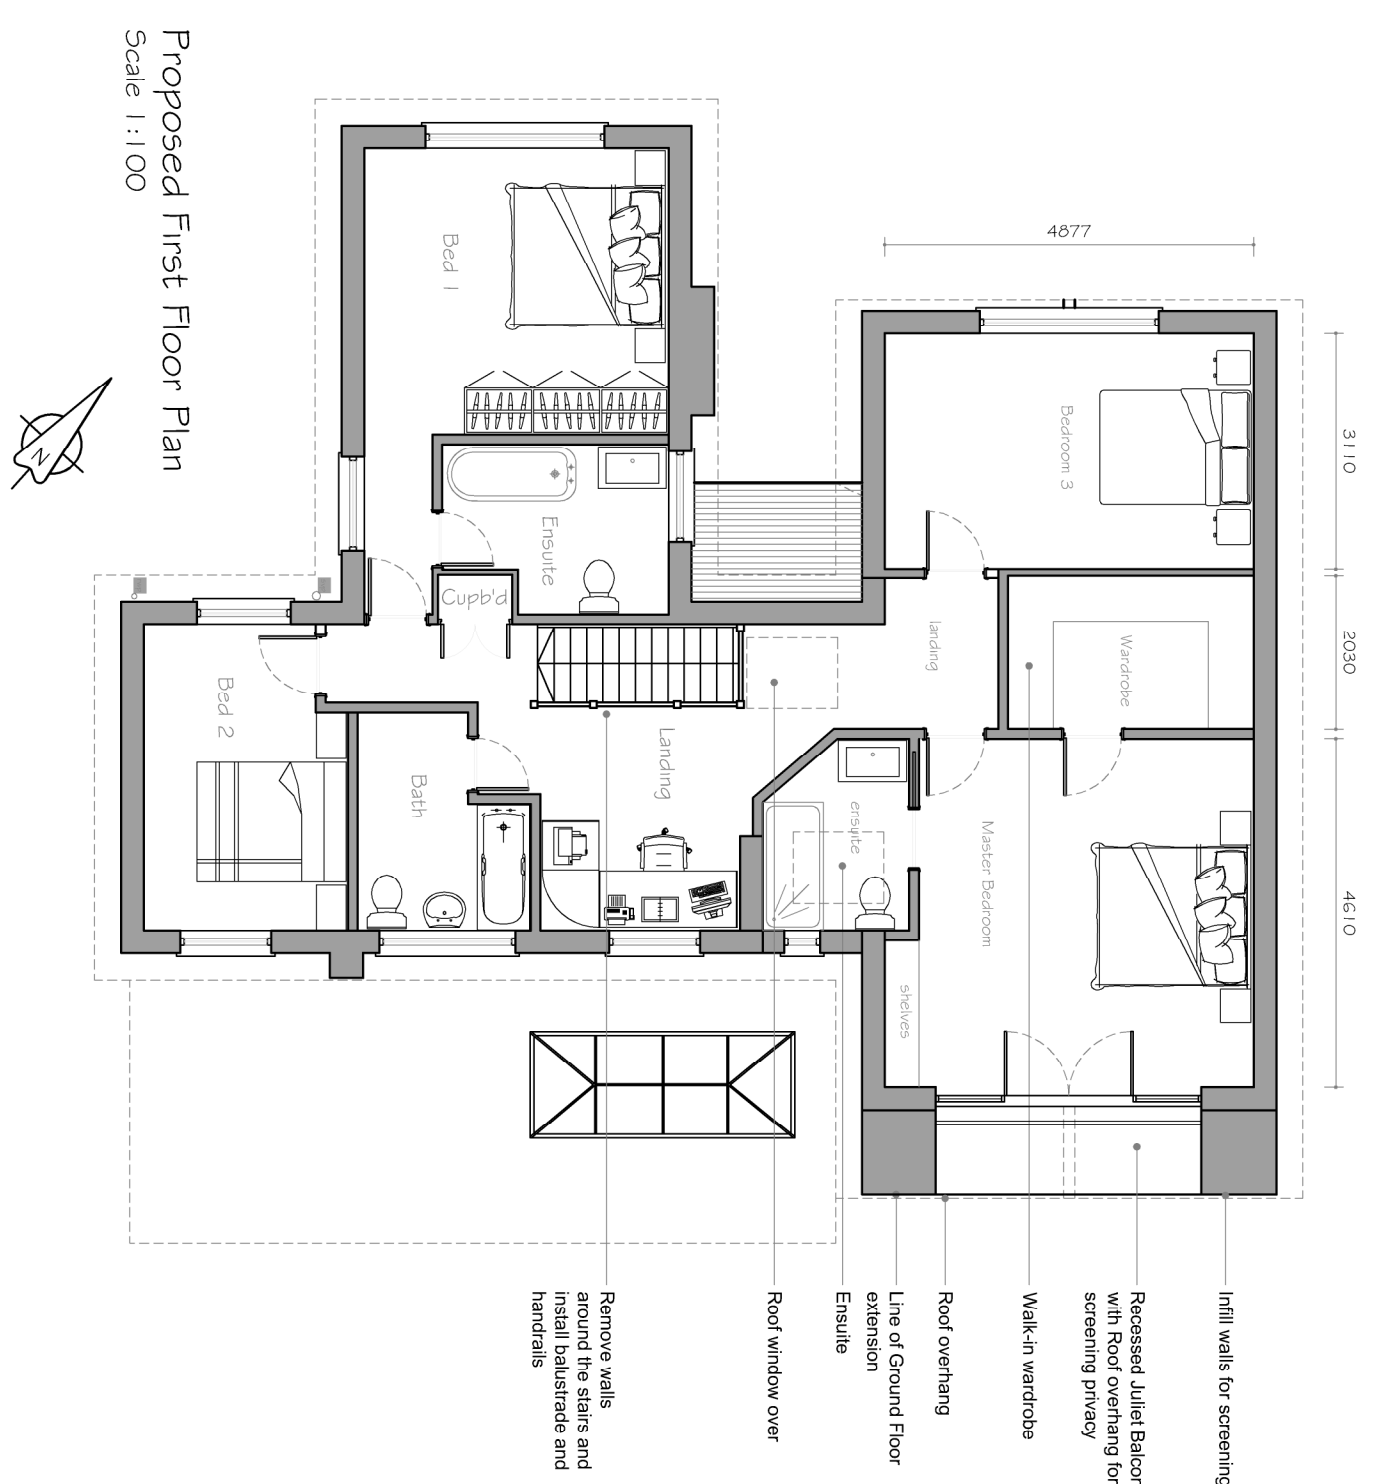


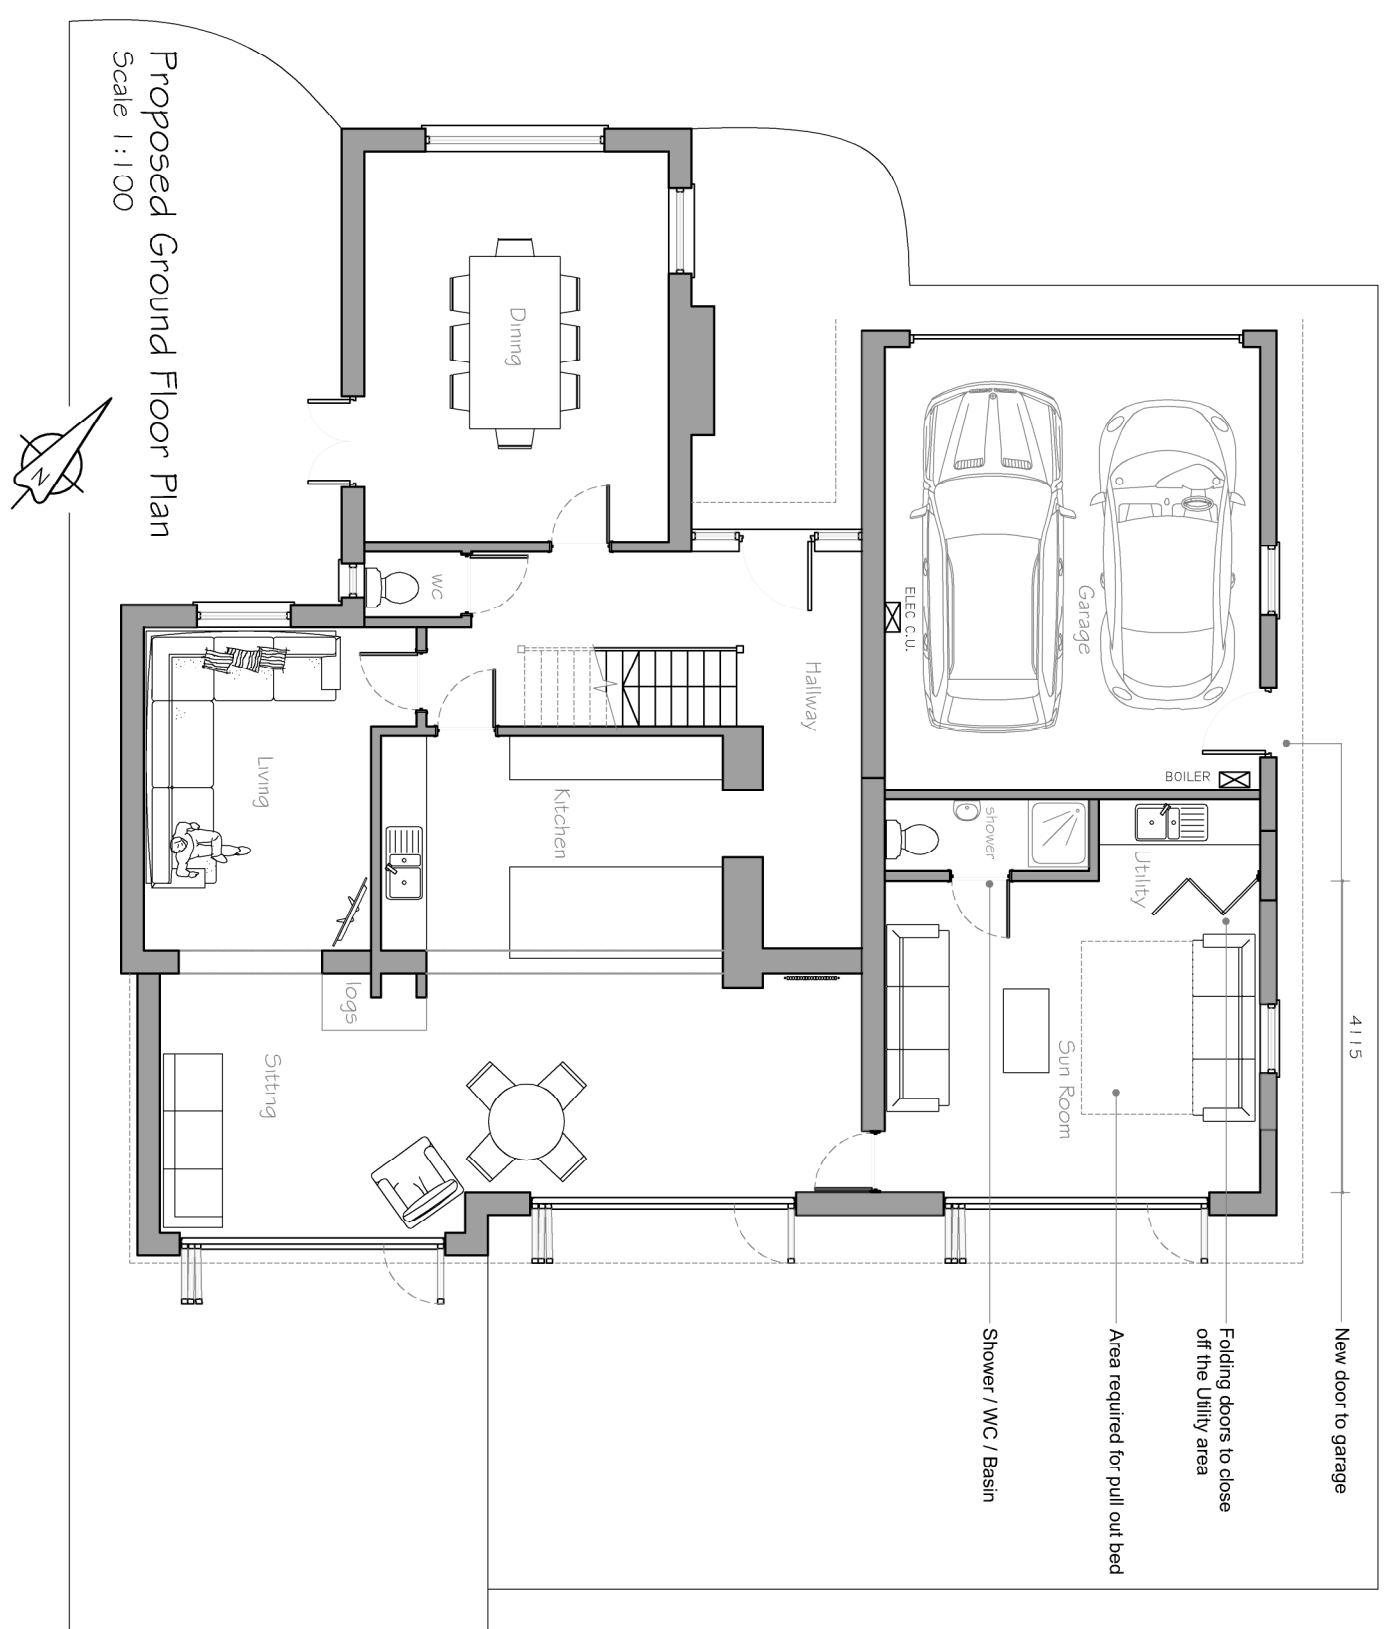

		CLIENT		PROJECT		TITLE	
		Mr & Mrs McLoughlin		Alterations to 10 St Aubin's Park Hayling Island PO11 0HQ		Proposed Plans, Elevations and Section, Block and Location plans	
						 Drawn by: MD Date: JAN2018 Scale: 1:100,500,1:250@A1 Drawing No: 17.229.101	
						Email: info@edesign.co.uk Web: www.edesign.co.uk	
						Drawn by: MD <	