
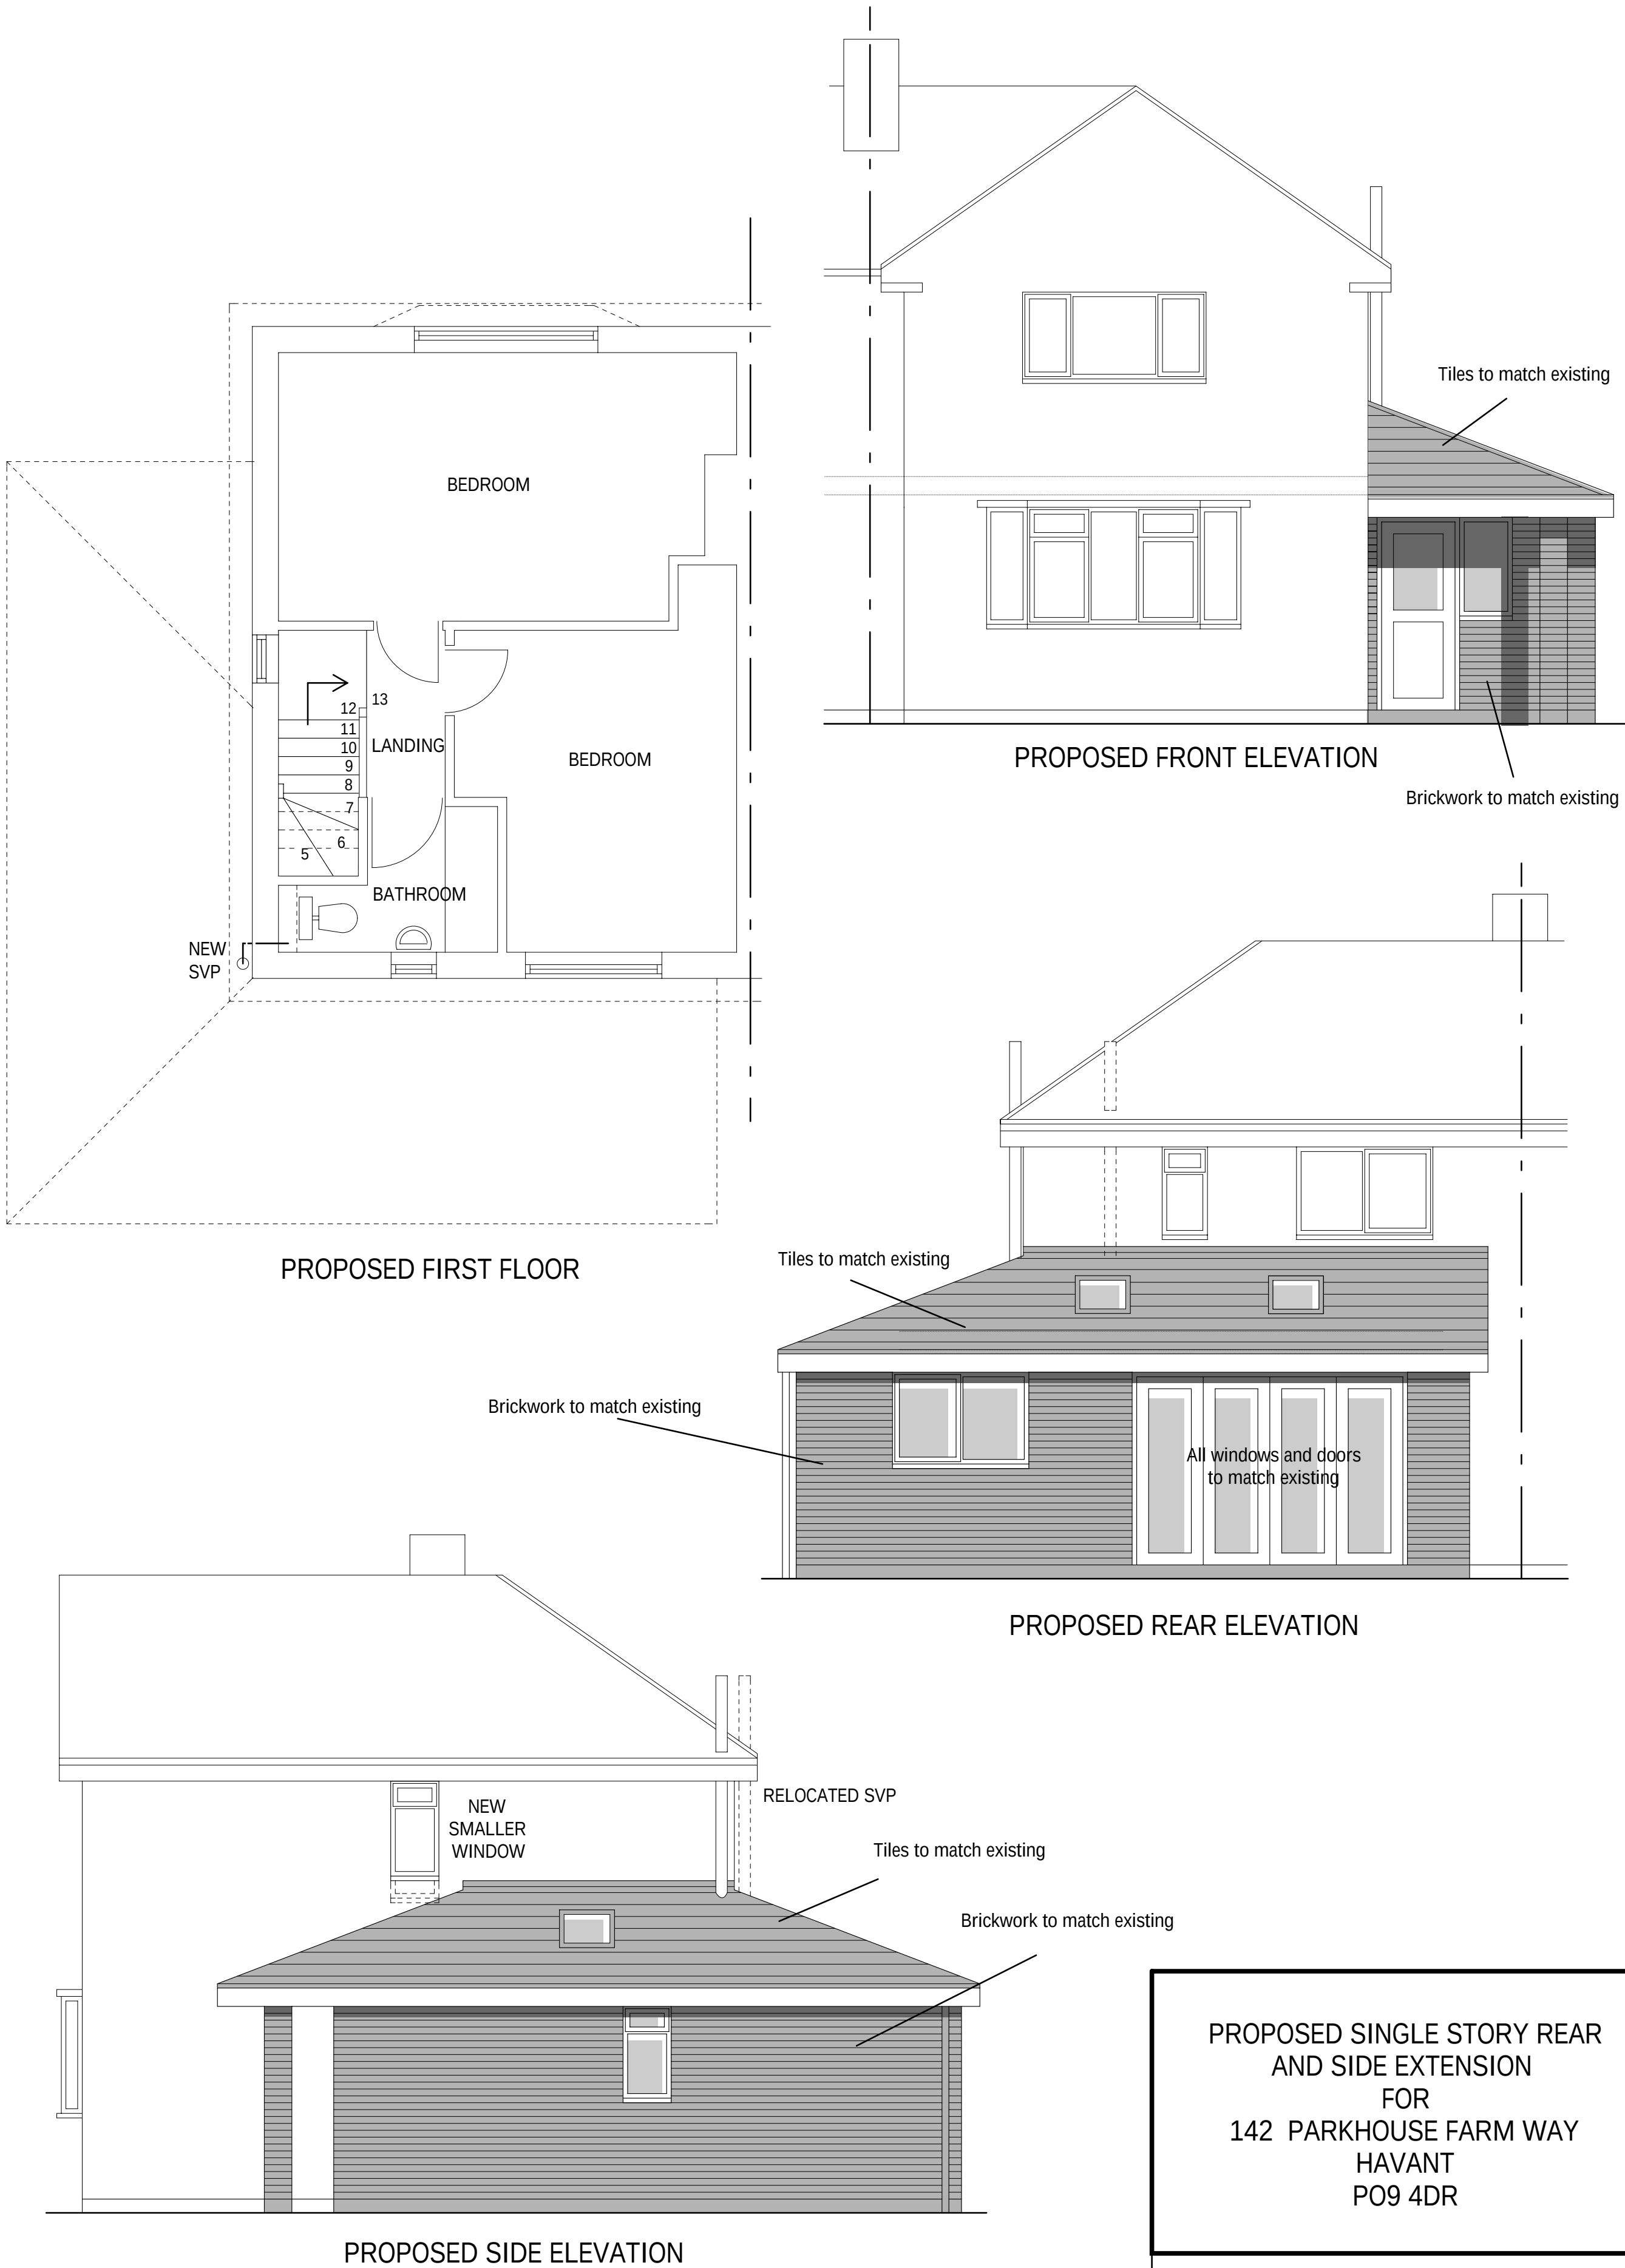


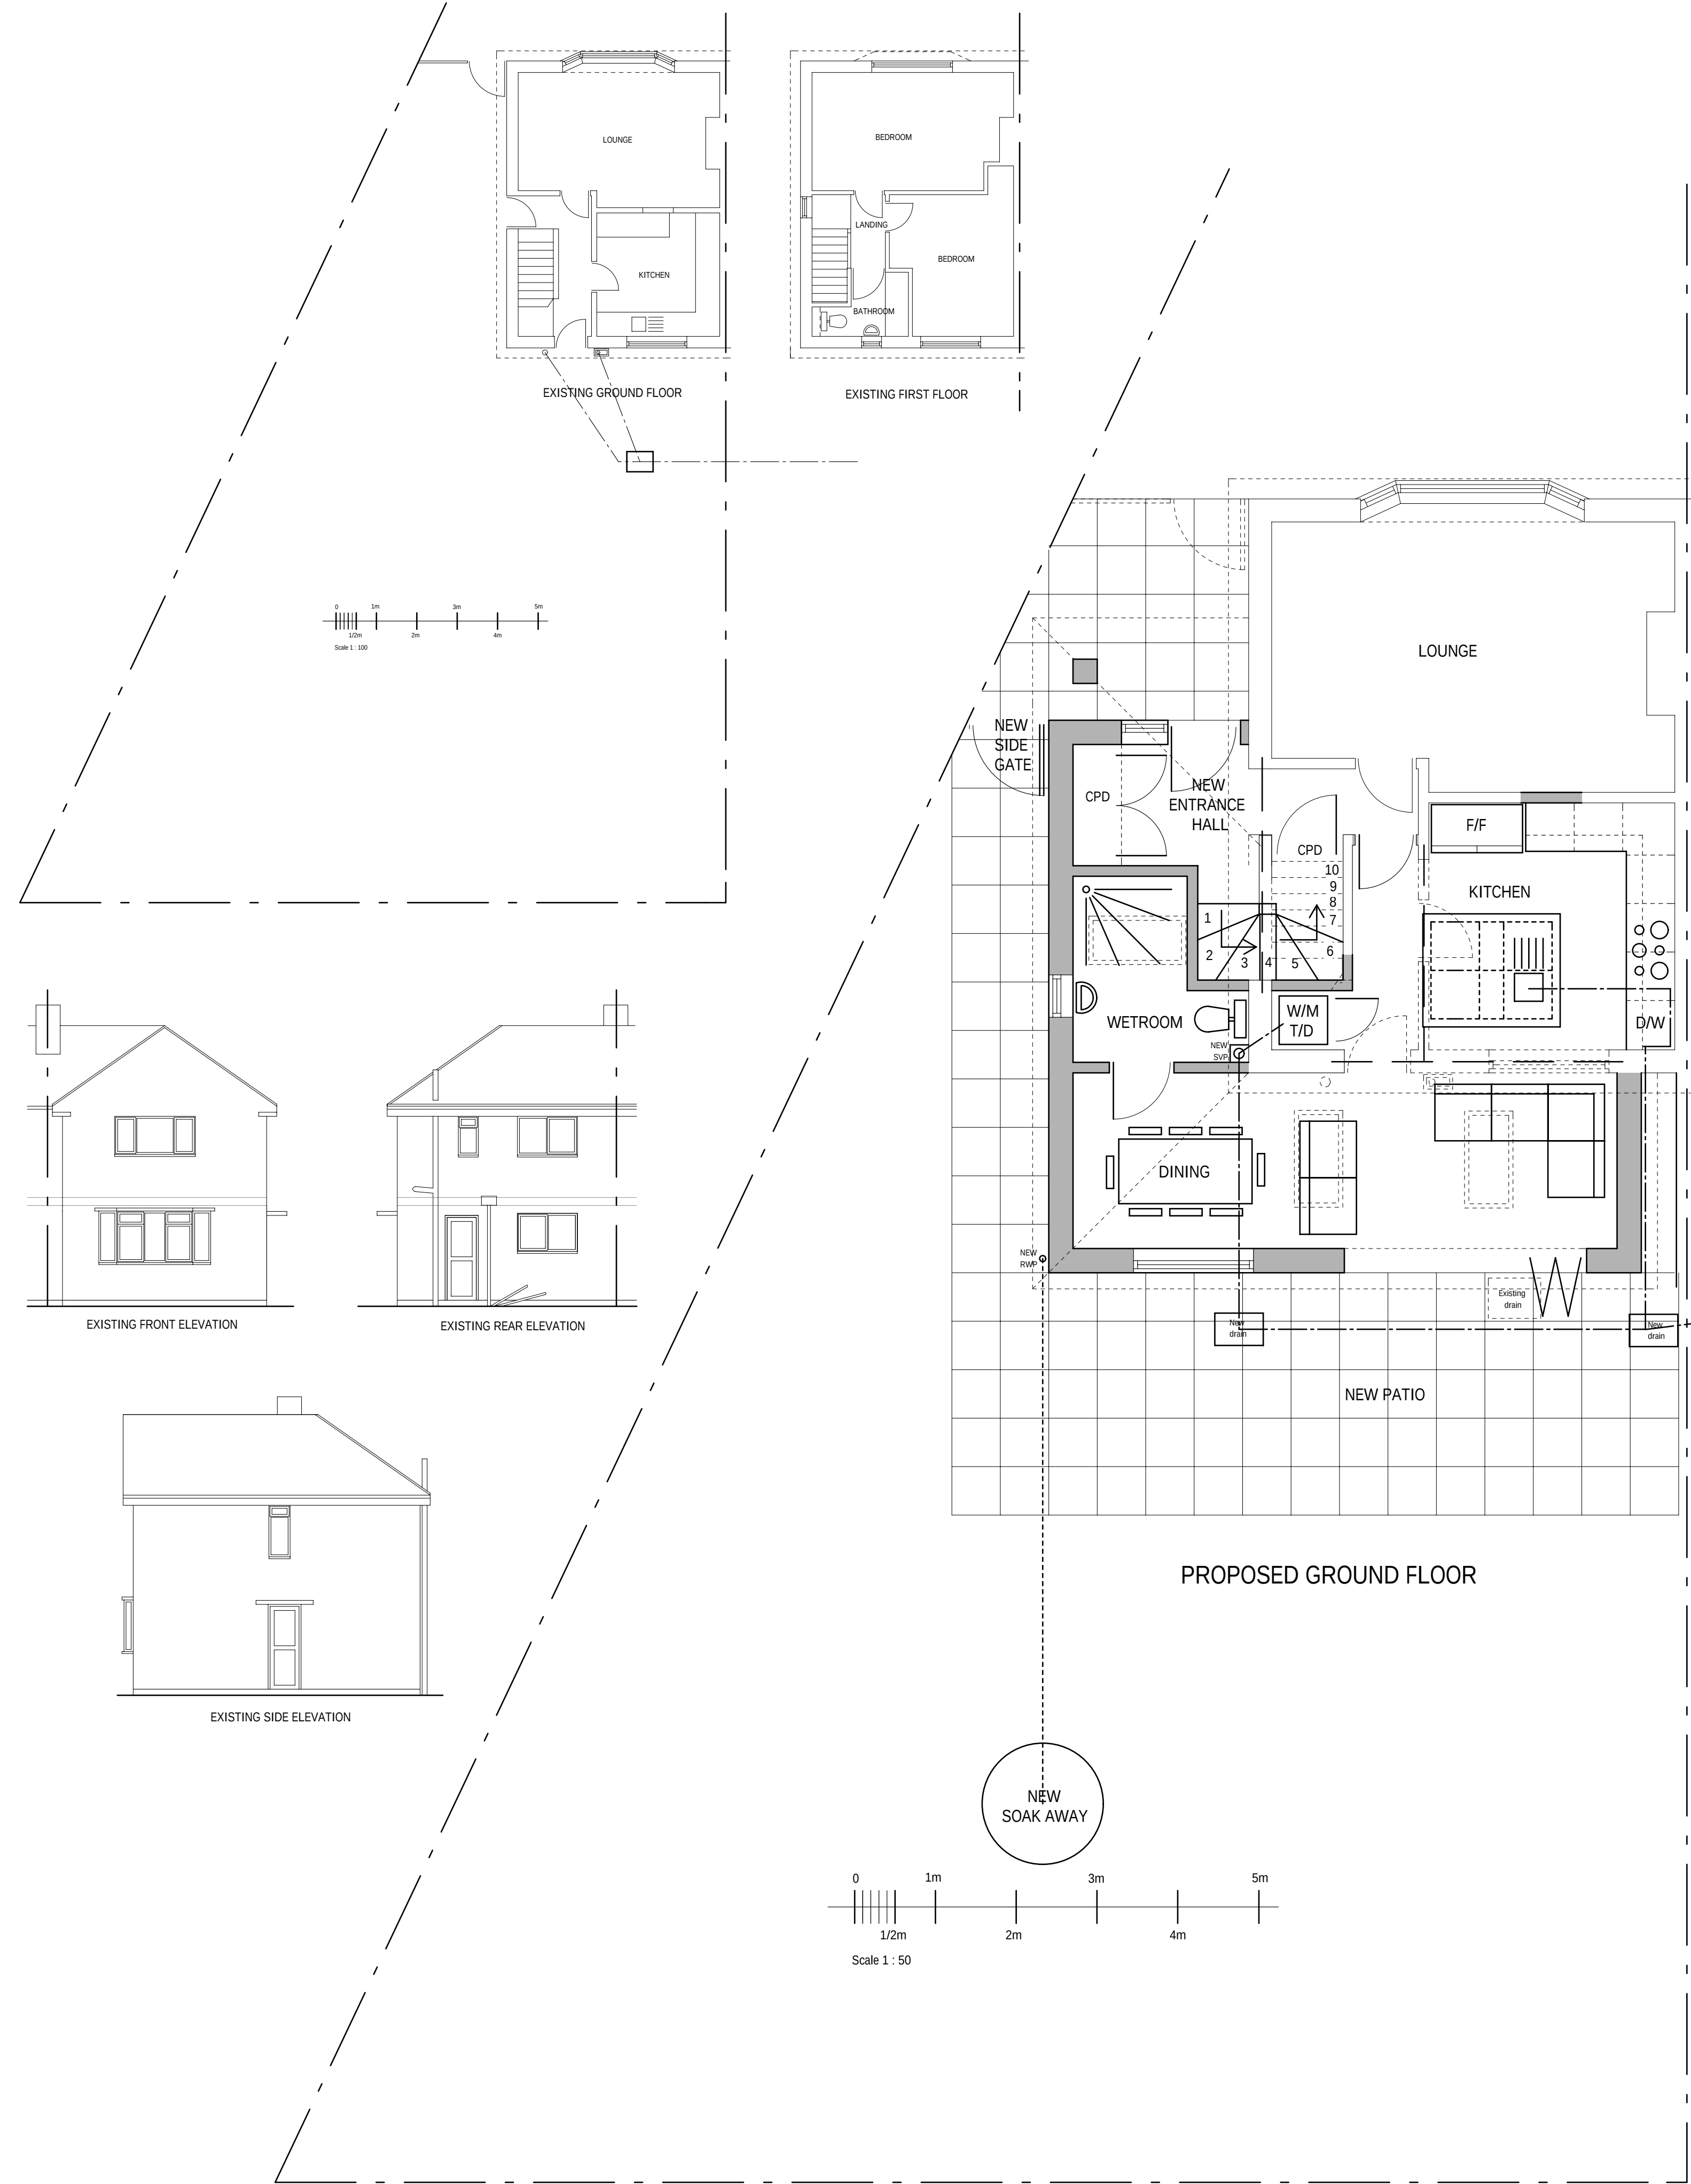

PROPOSED SINGLE STORY REAR
AND SIDE EXTENSION
FOR
142 PARKHOUSE FARM WAY
HAVANT
PO9 4DR