


NOTES:-
1. REFER TO SEPERATE A4 SPECIFICATION
NOTES AND DETAIL SKETCHES

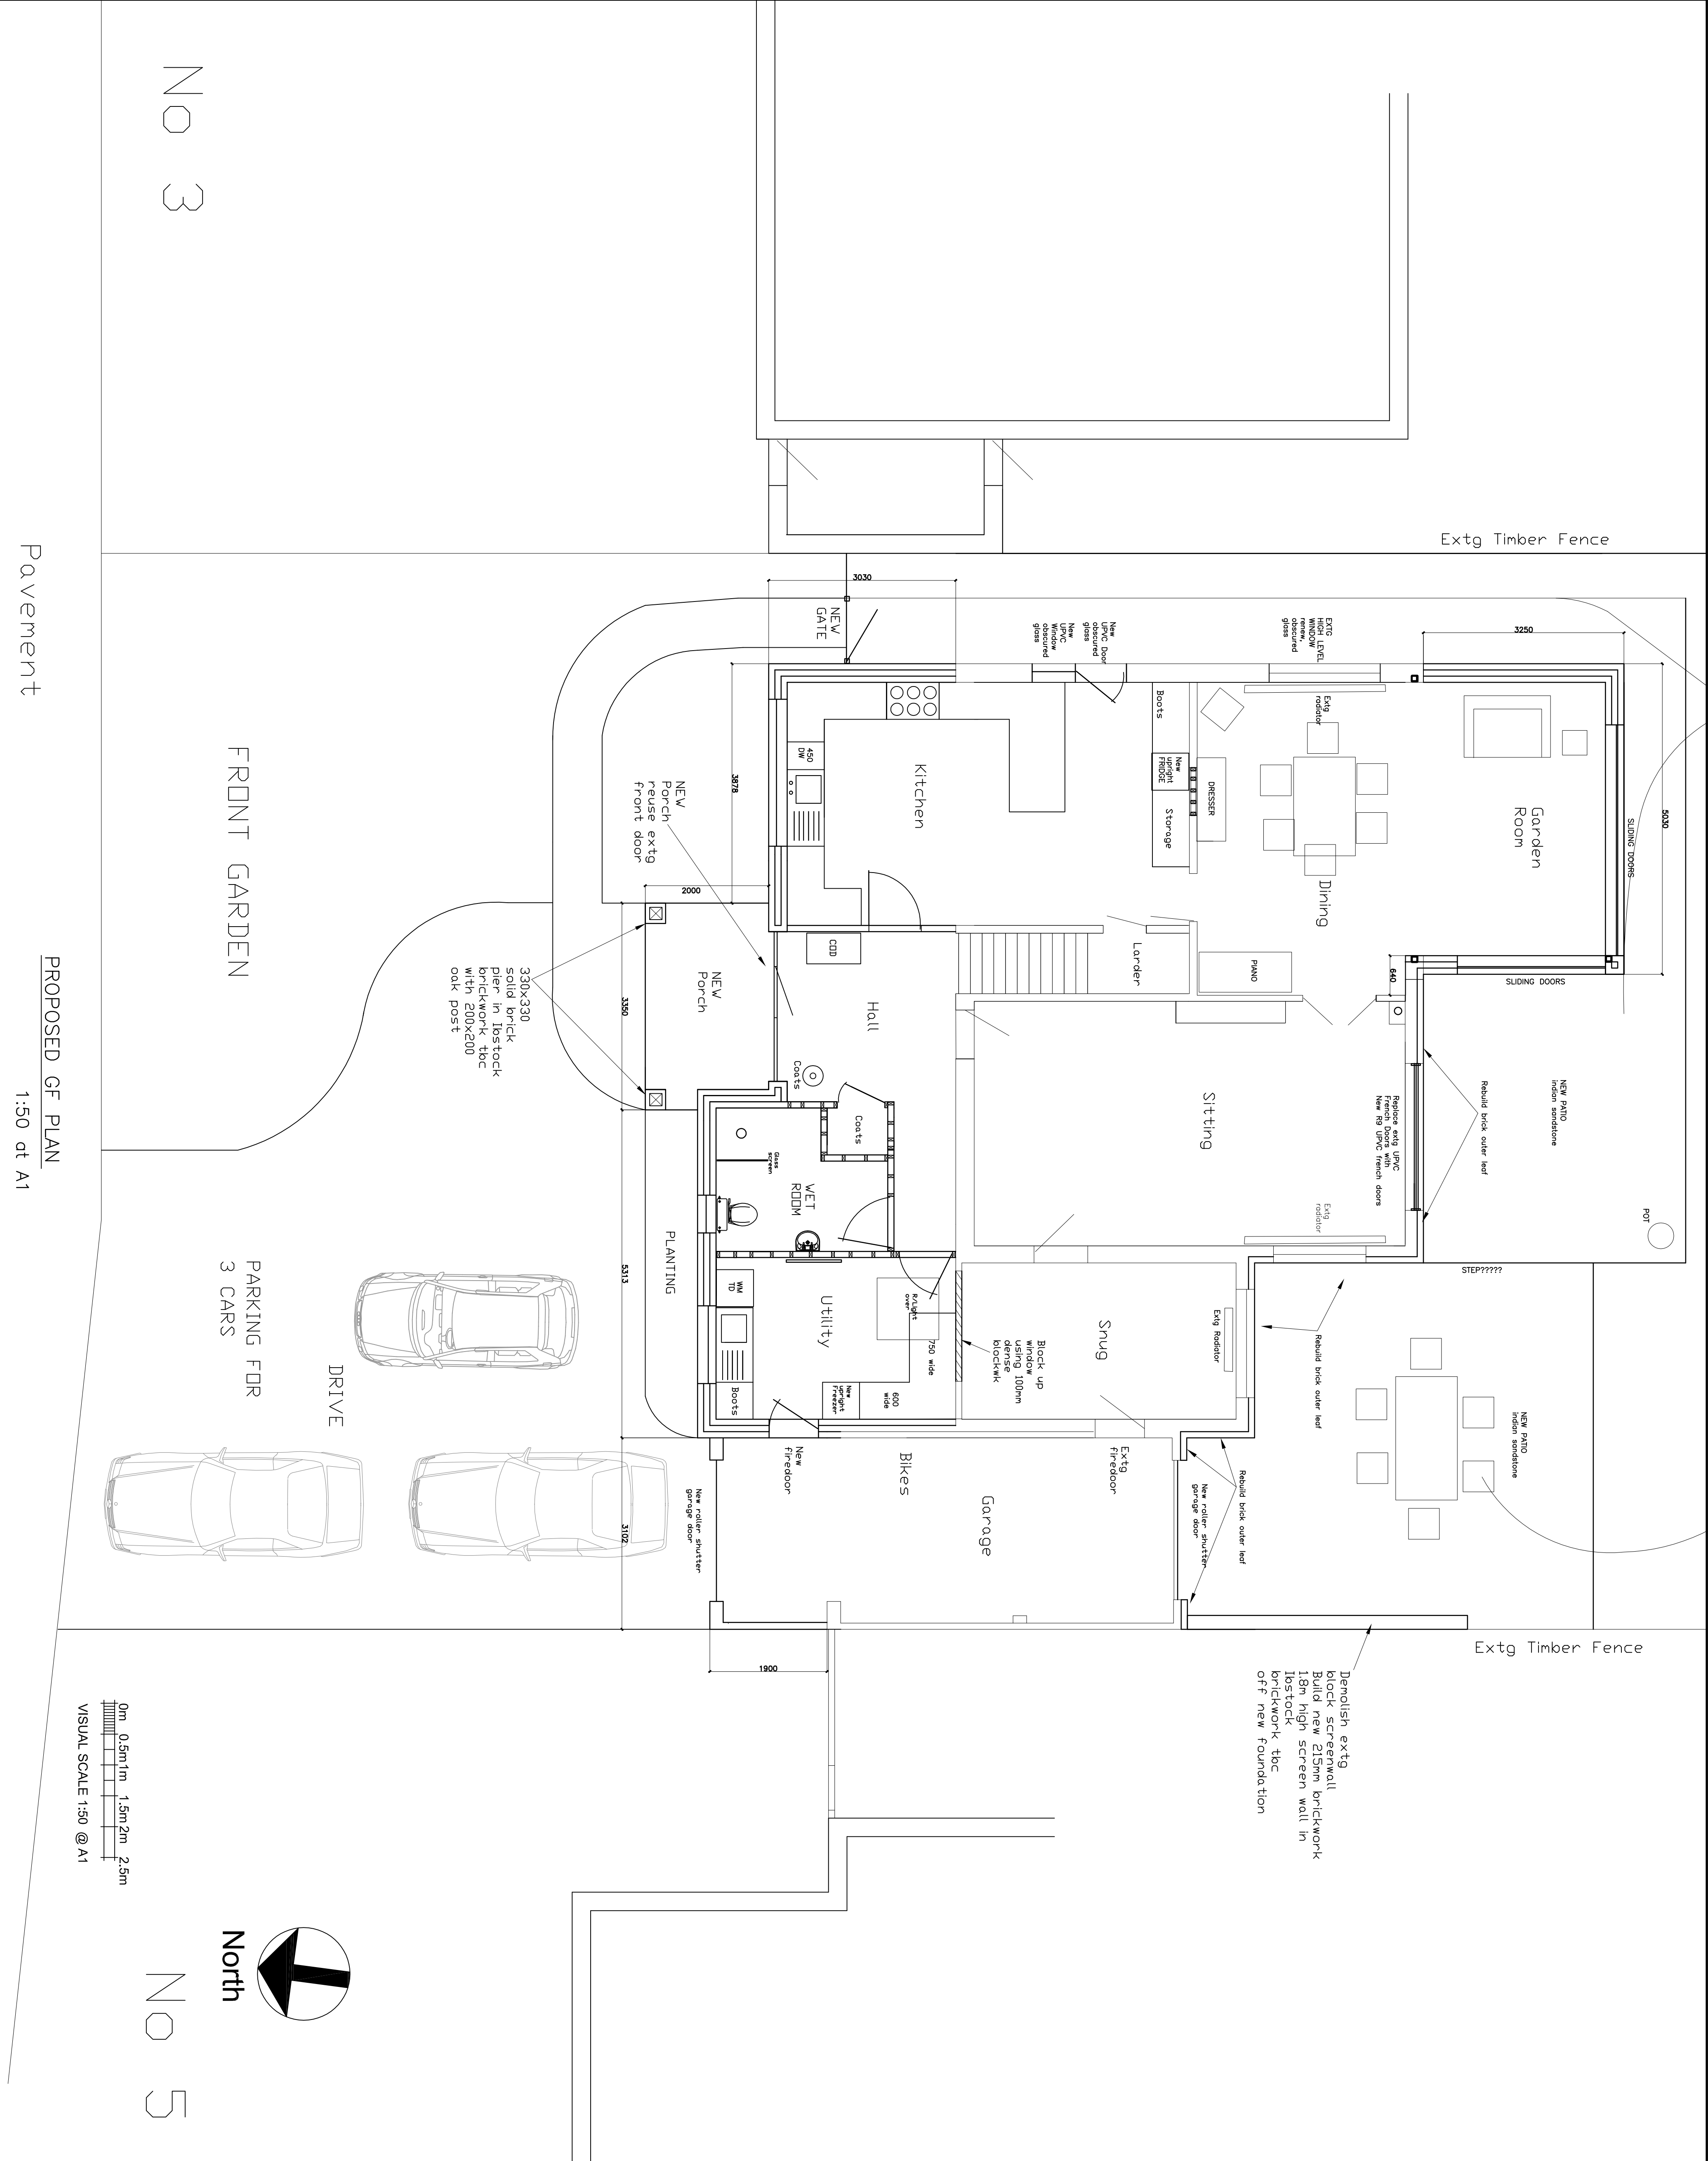

PROJECT:-		MR & MRS DAVIES	
DRAWING TITLE:-		4 WENSLEY GARDENS EMSWORTH	
DRAWING TITLE:-		PLANNING DRAWING 3	
P J DAVIES ASSOCIATES LTD CONSULTING STRUCTURAL ENGINEERS		Office 201/4 Langstone Gate Solent Road Havant Hampshire PO9 1TR office: 02392 452228 mobile: 0796 2206734 e-mail: mail@pjdaviesassociates.co.uk	
date		drawn	checked
Mar 2018		PI	
scales		checked	approved
AS SHOWN			
drwg. no.		1300/P/03	
		A	