
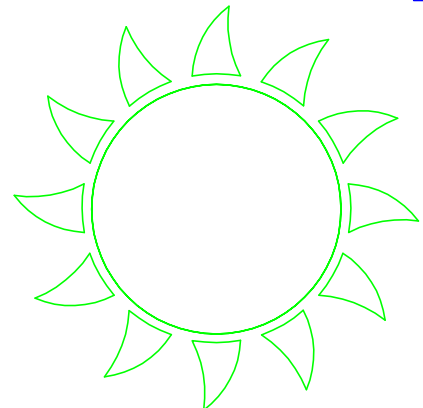
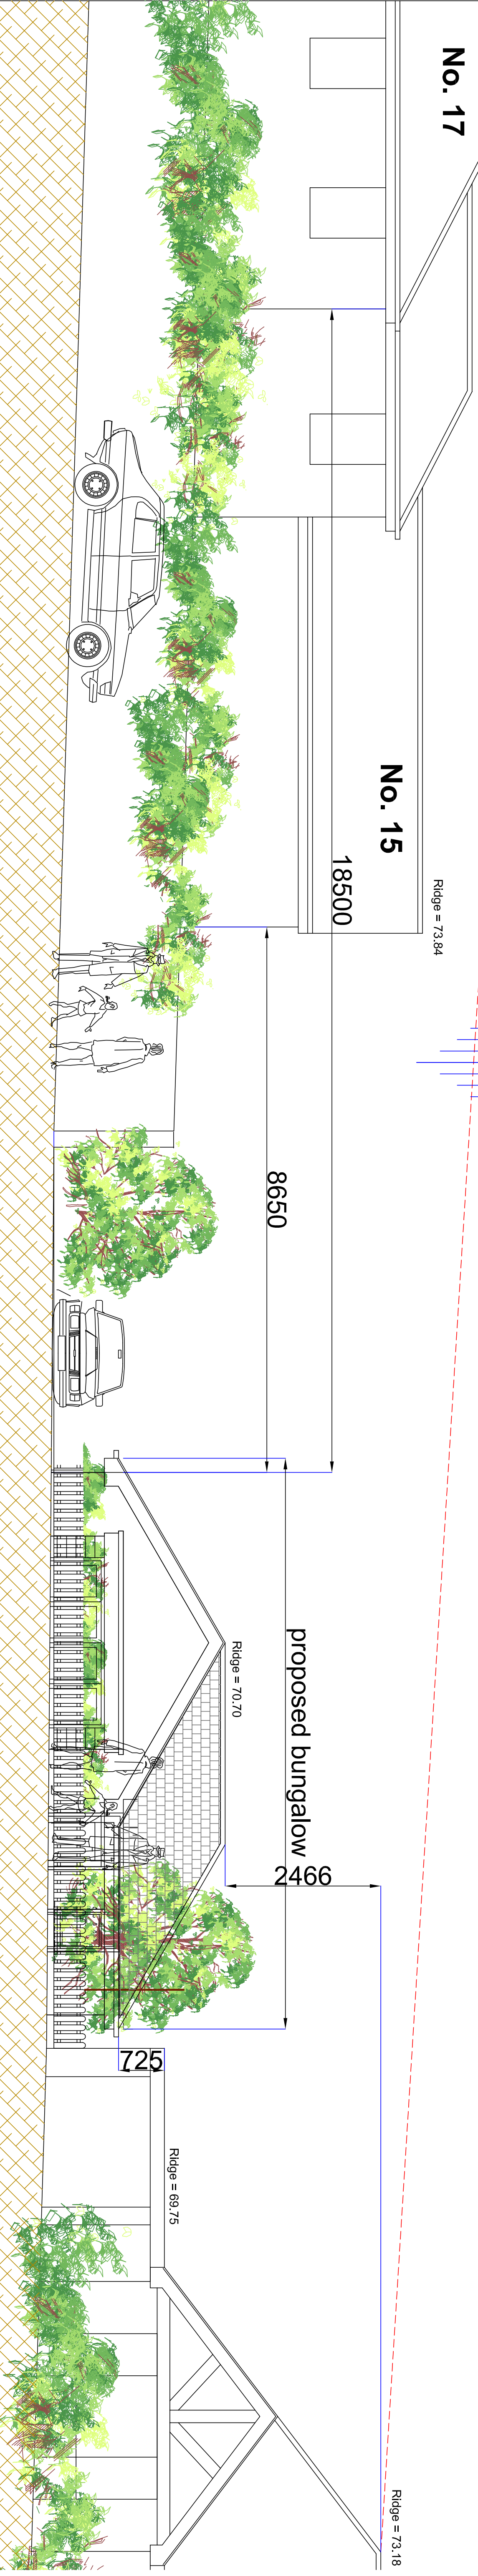


ELEVATION IN CONTEXT FROM 15 LOVEDEAN LANE

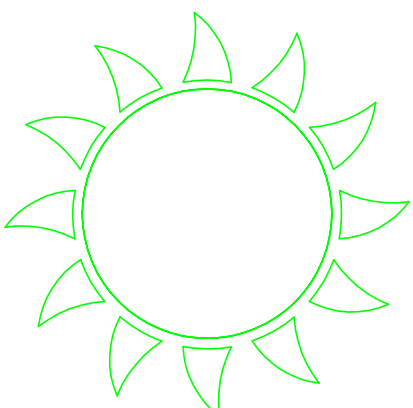

ELEVATION IN CONTEXT FROM GLADYS AVENUE

0 1M 5M 10M

500mm 2M

SCALE 1/50 TITLE Proposed Bungalow

DATE June 2017 Land Adjacent 60, Gladys Avenue

Author Peter Galloway Architects

17/1000/P04 Site Elevations

REVISION A: R001 & BUILDING LOVERED - 18/08/17 - PG



PETER GALLOWAY PARTNERSHIP

HAVANT, HAMPSHIRE PO9 1RA

TEL: 02392 483153

E-MAIL: peter@gpa-architects.co.uk