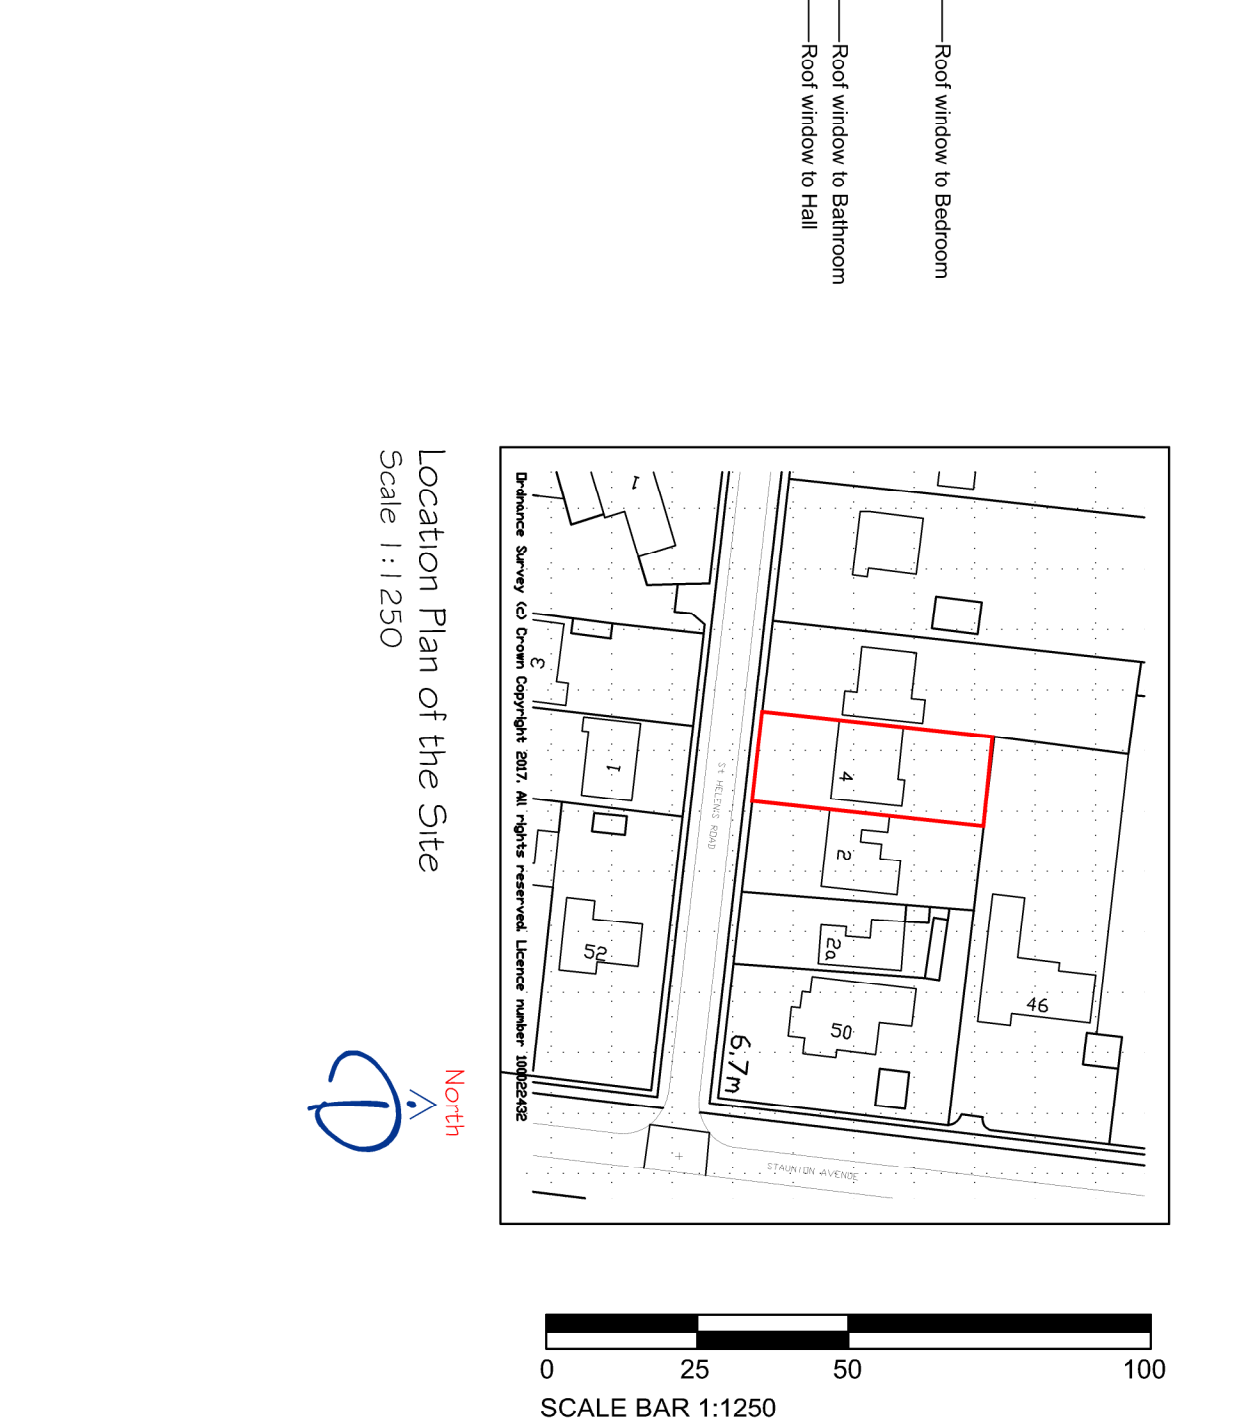
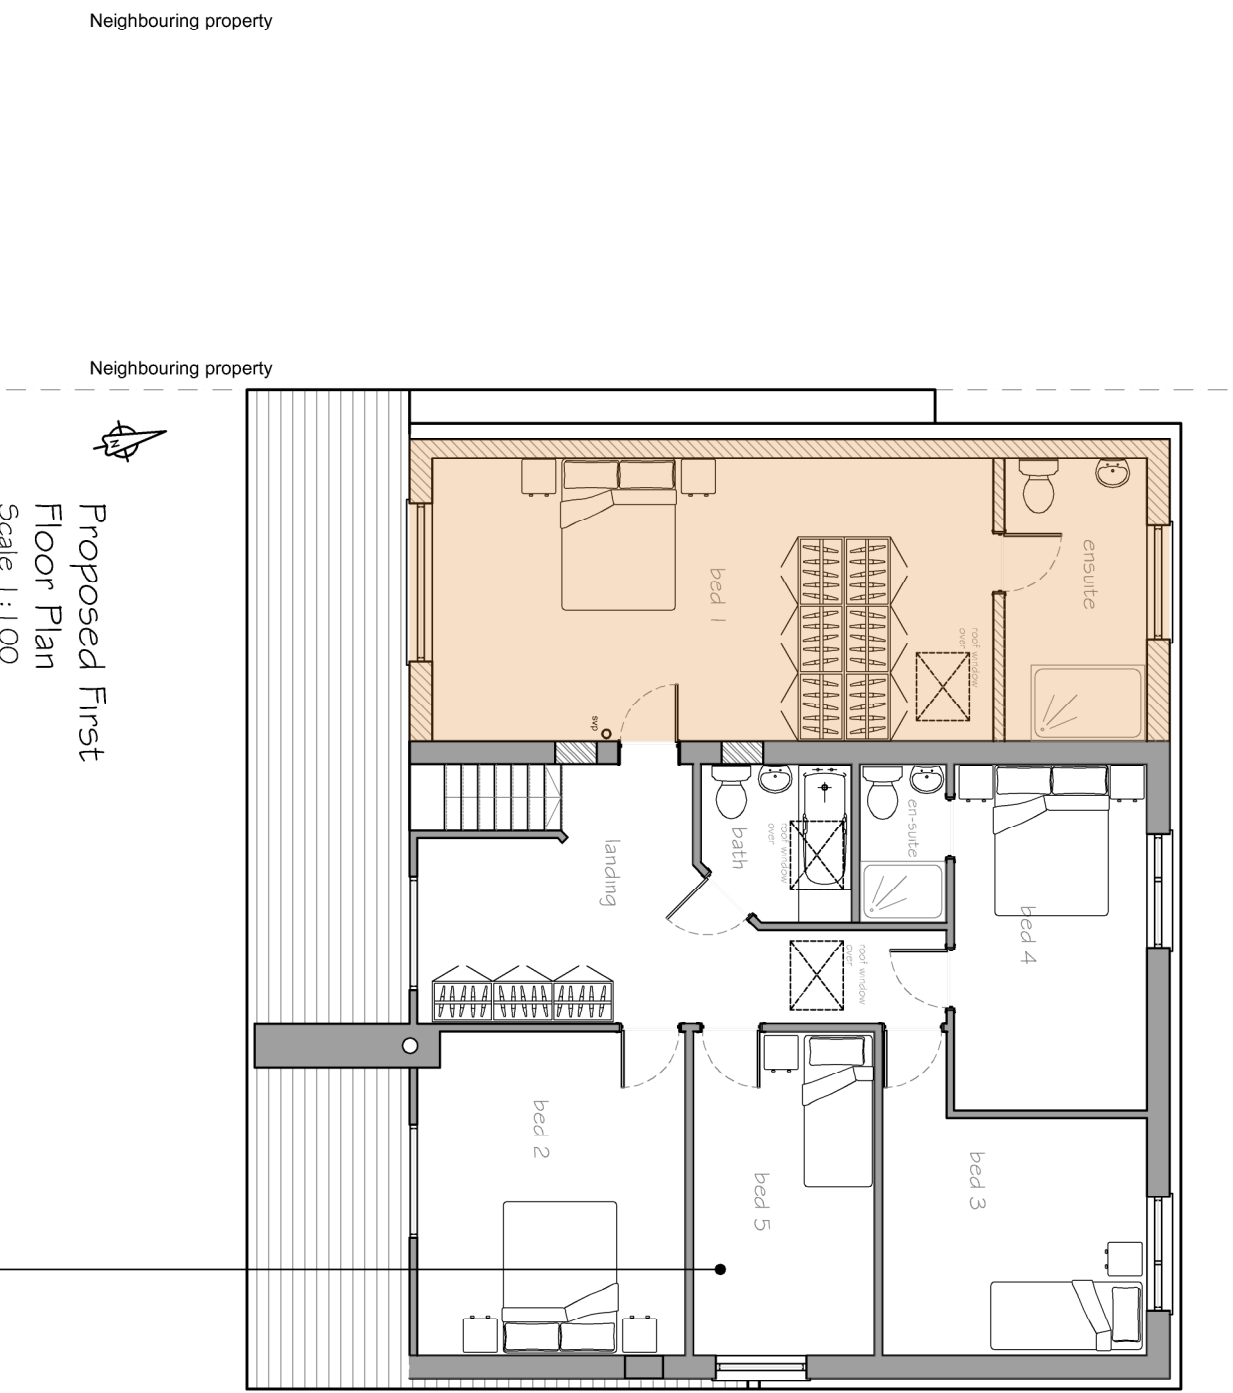


occupants – two adults and four children. By creating a new Master Bedroom the current Bed 5 which measures 5 sq mtrs can be removed and the smallest bedroom will now be 10 sq mtrs.

[illegible]