



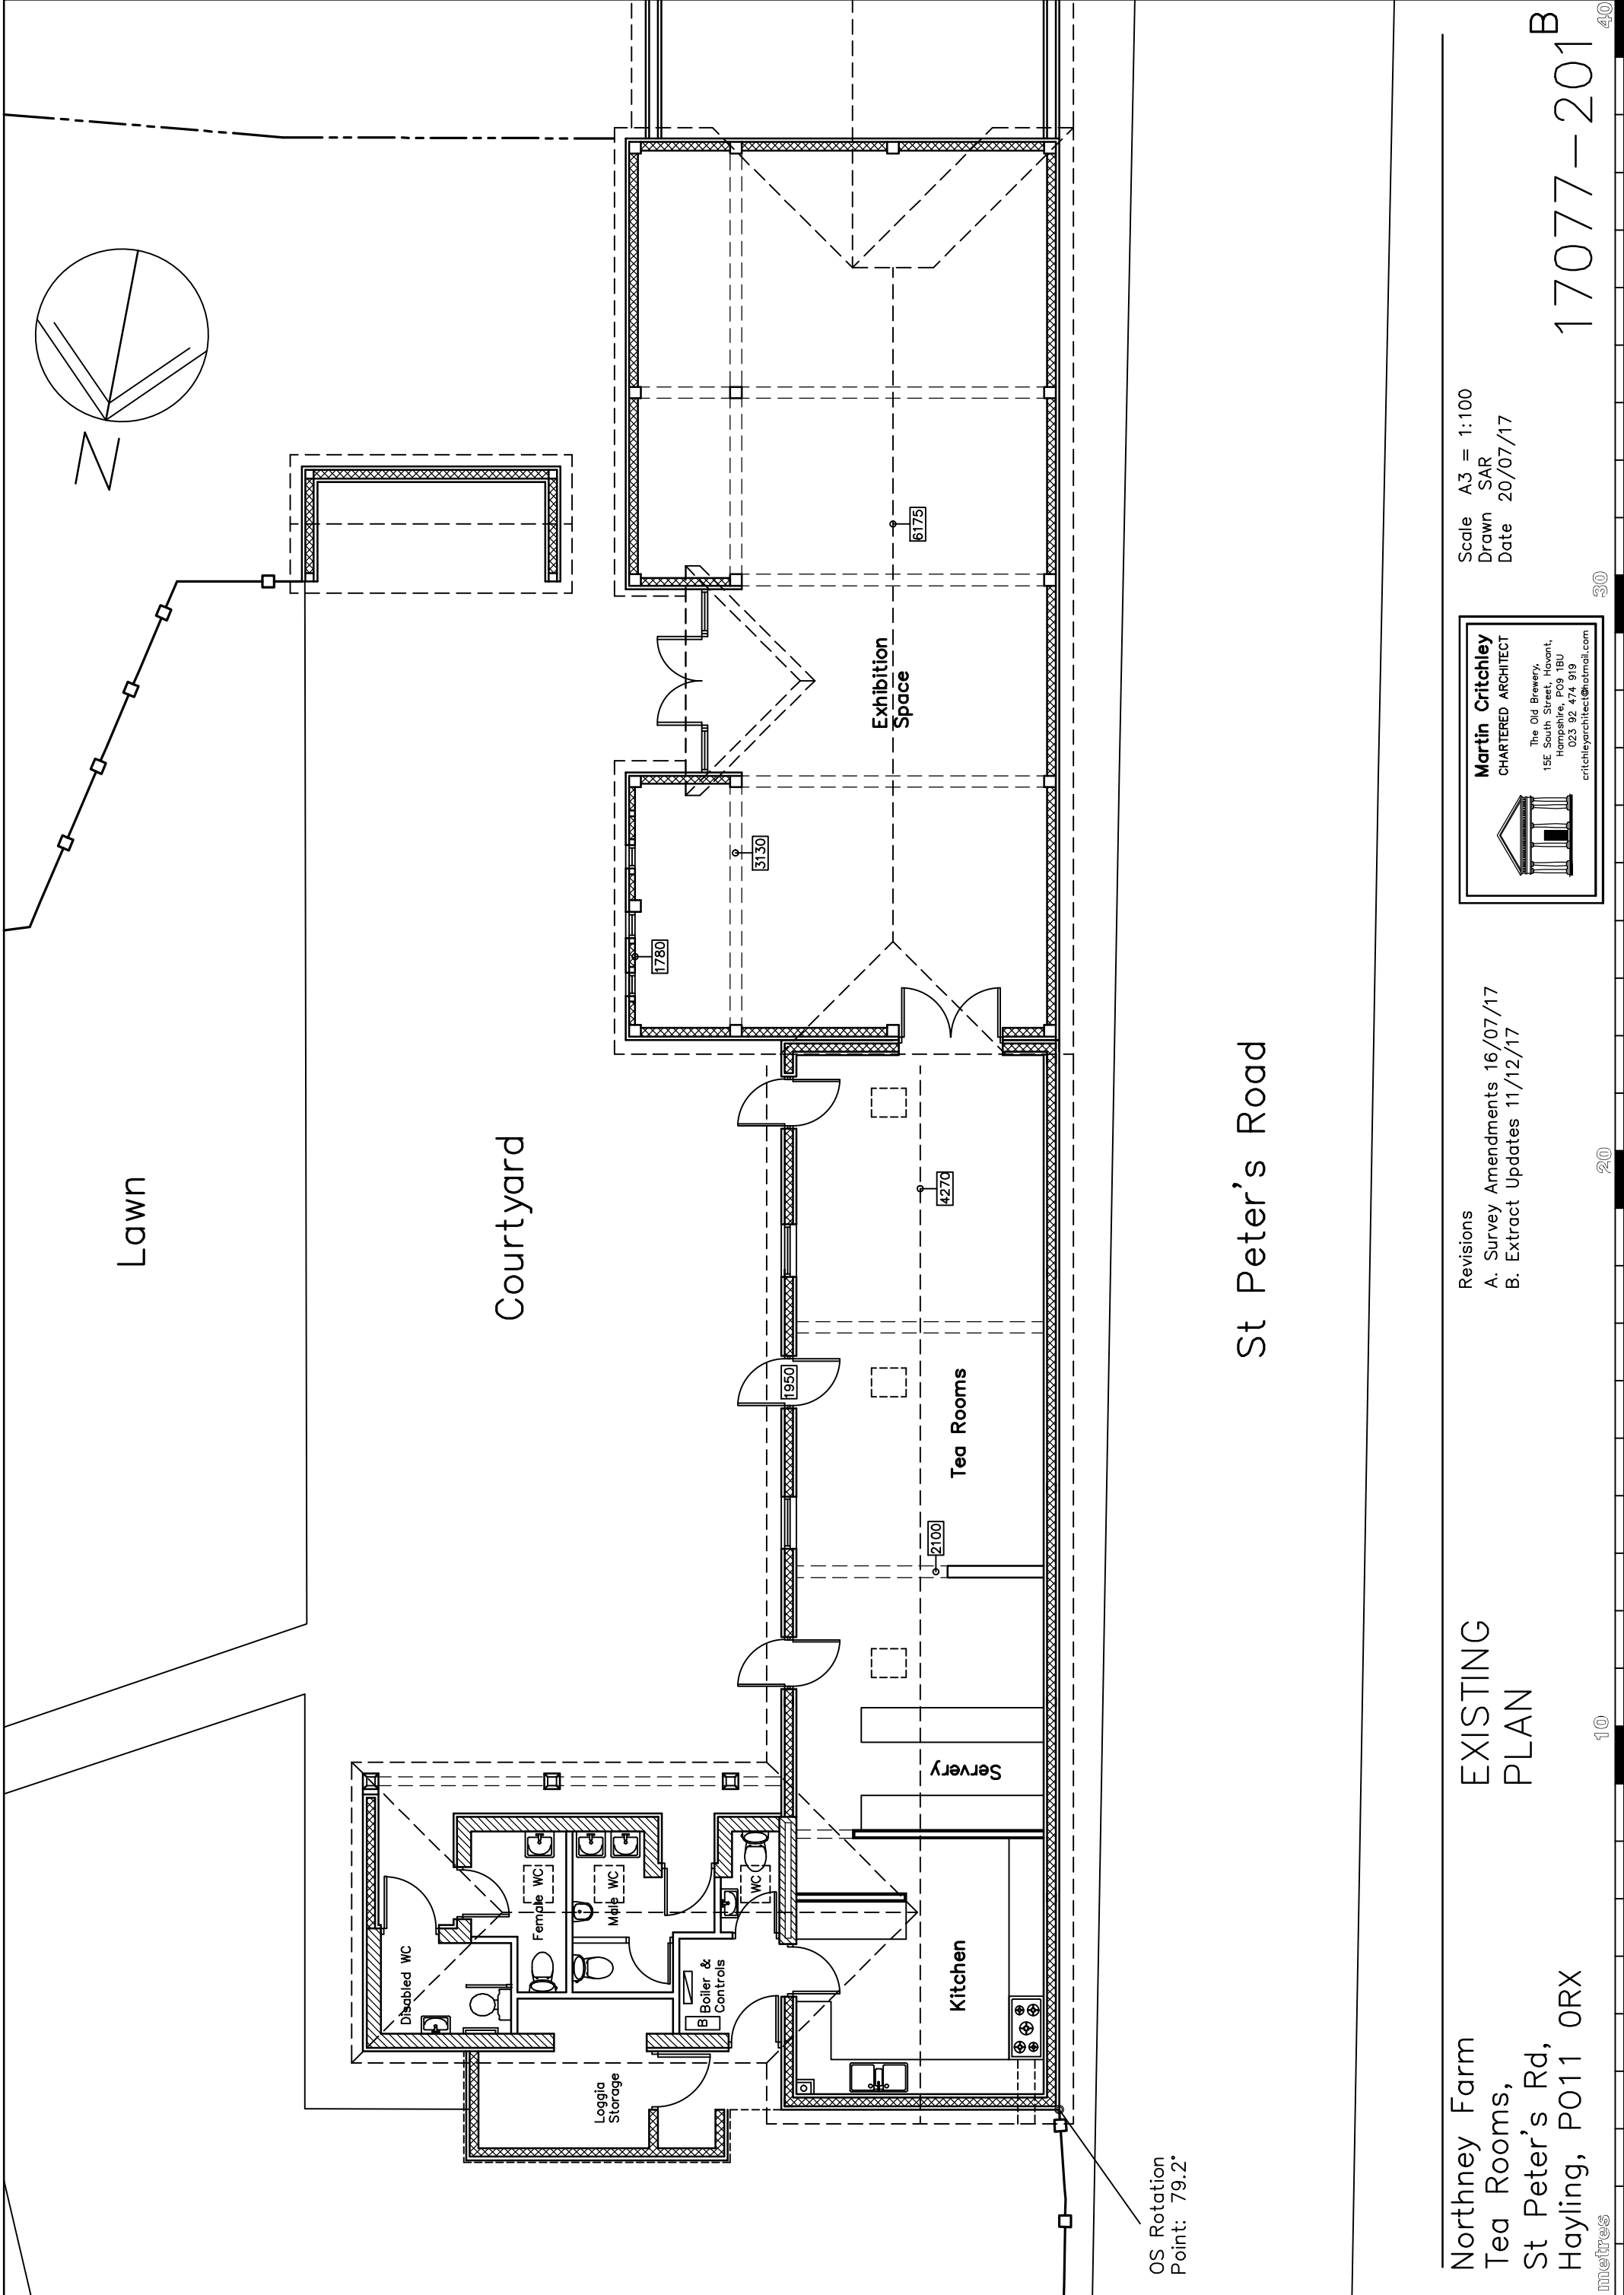

Northney Farm
Tea Rooms,
St Peter's Rd,
Hayling, PO11 0RX

EXISTING
PLAN

Revisions
A. Survey Amendments 16/07/17
B. Extract Updates 11/12/17

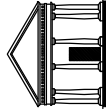

Martin Critchley
CHARTERED ARCHITECT

The Old Brewery,
15E South Street, Havant,
Hampshire, PO9 1BU
023 92 474 919
critchleyarchitect@hotmail.com

Scale A3 = 1:100
Drawn SAR
Date 20/07/17

17077-201B