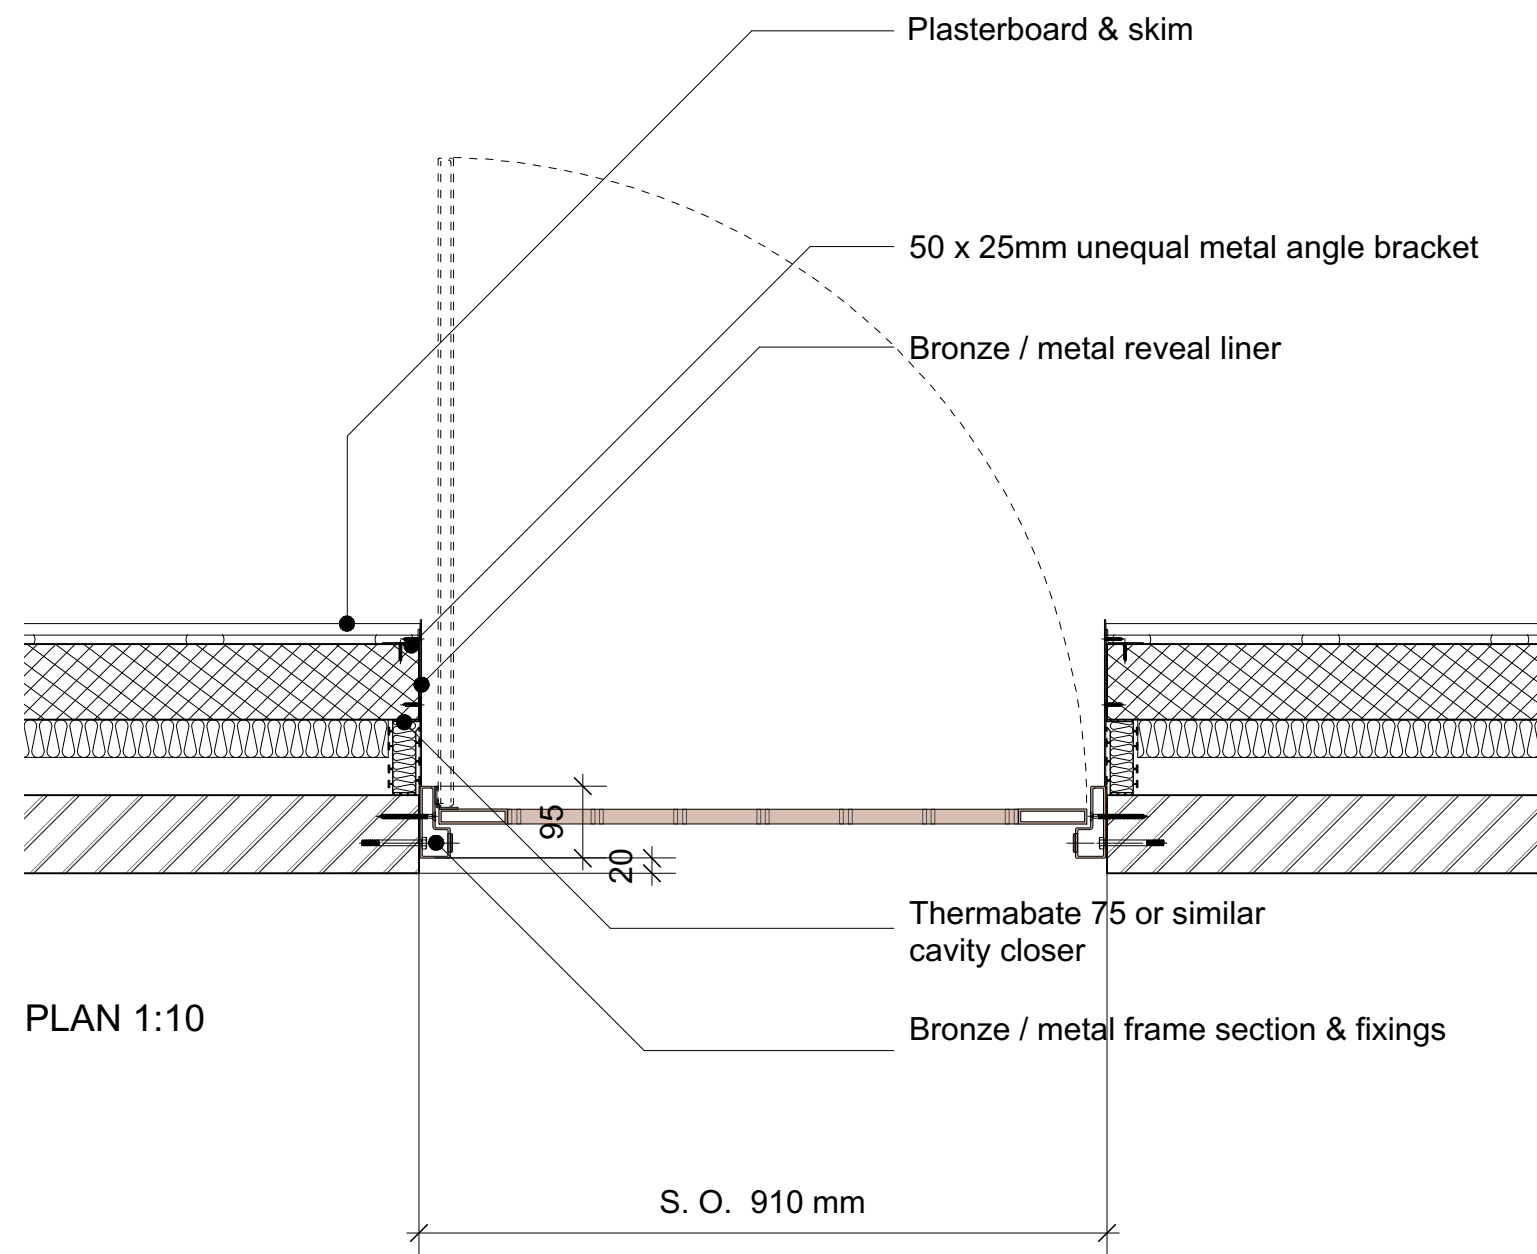




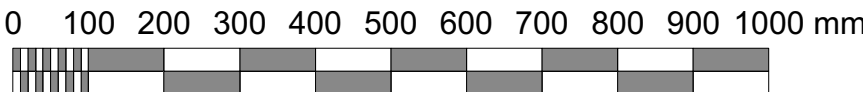
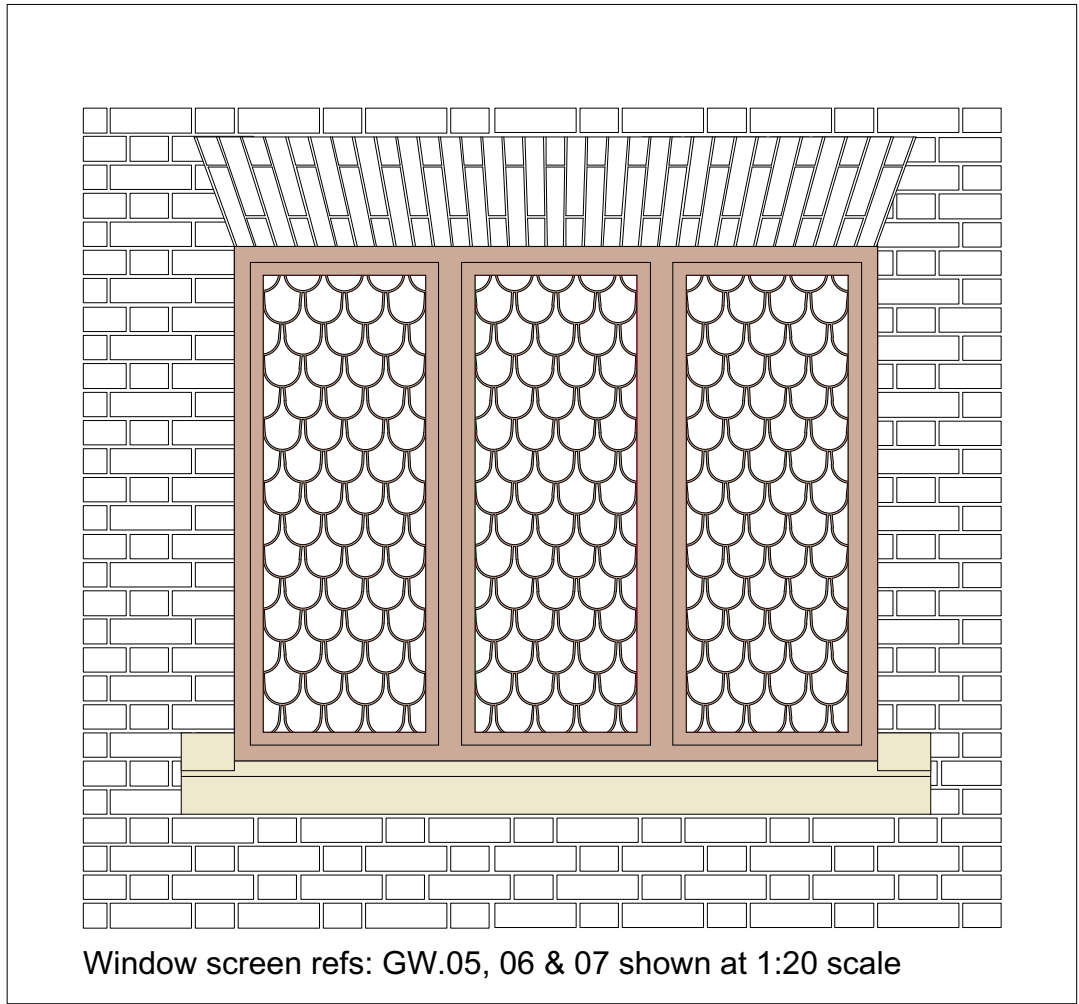
Bespoke bronze
frame & screen

Open grill pattern



Note: Ironmongery and security features not shown. TBA

Example shown ref: GD.01

[illegible]

CLIENT:
**Boulevard Property
Holdings Ltd**

PROJECT:
5 - 7 East Street, Havant

DRAWING:
**Entrance Door /
Typical Screen Details**
DATE:
Oct 2017

SCALE: 1:10 / 1:20 @ A2

DWG NO: 2341/B6-04

REV: #

