
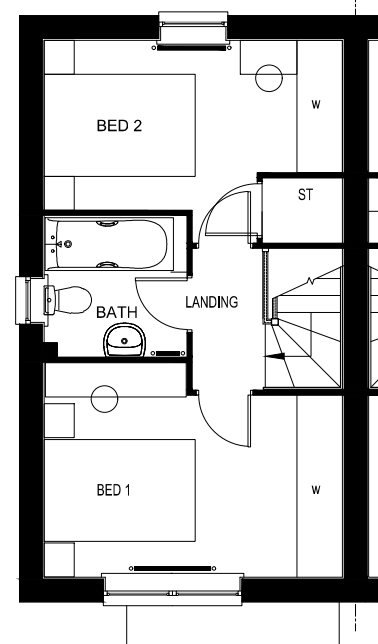
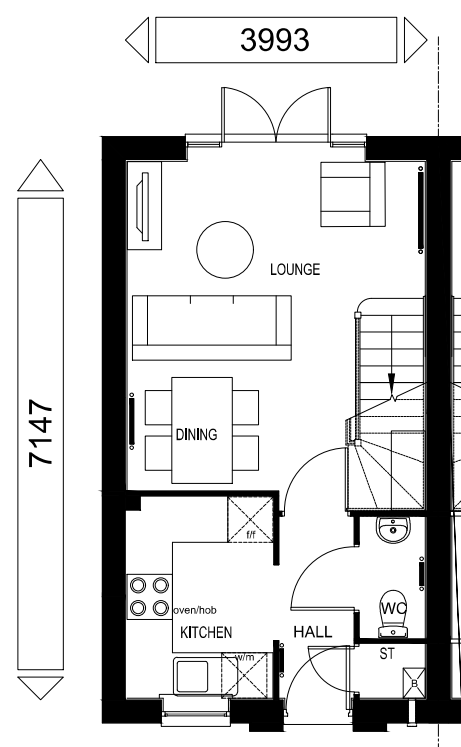


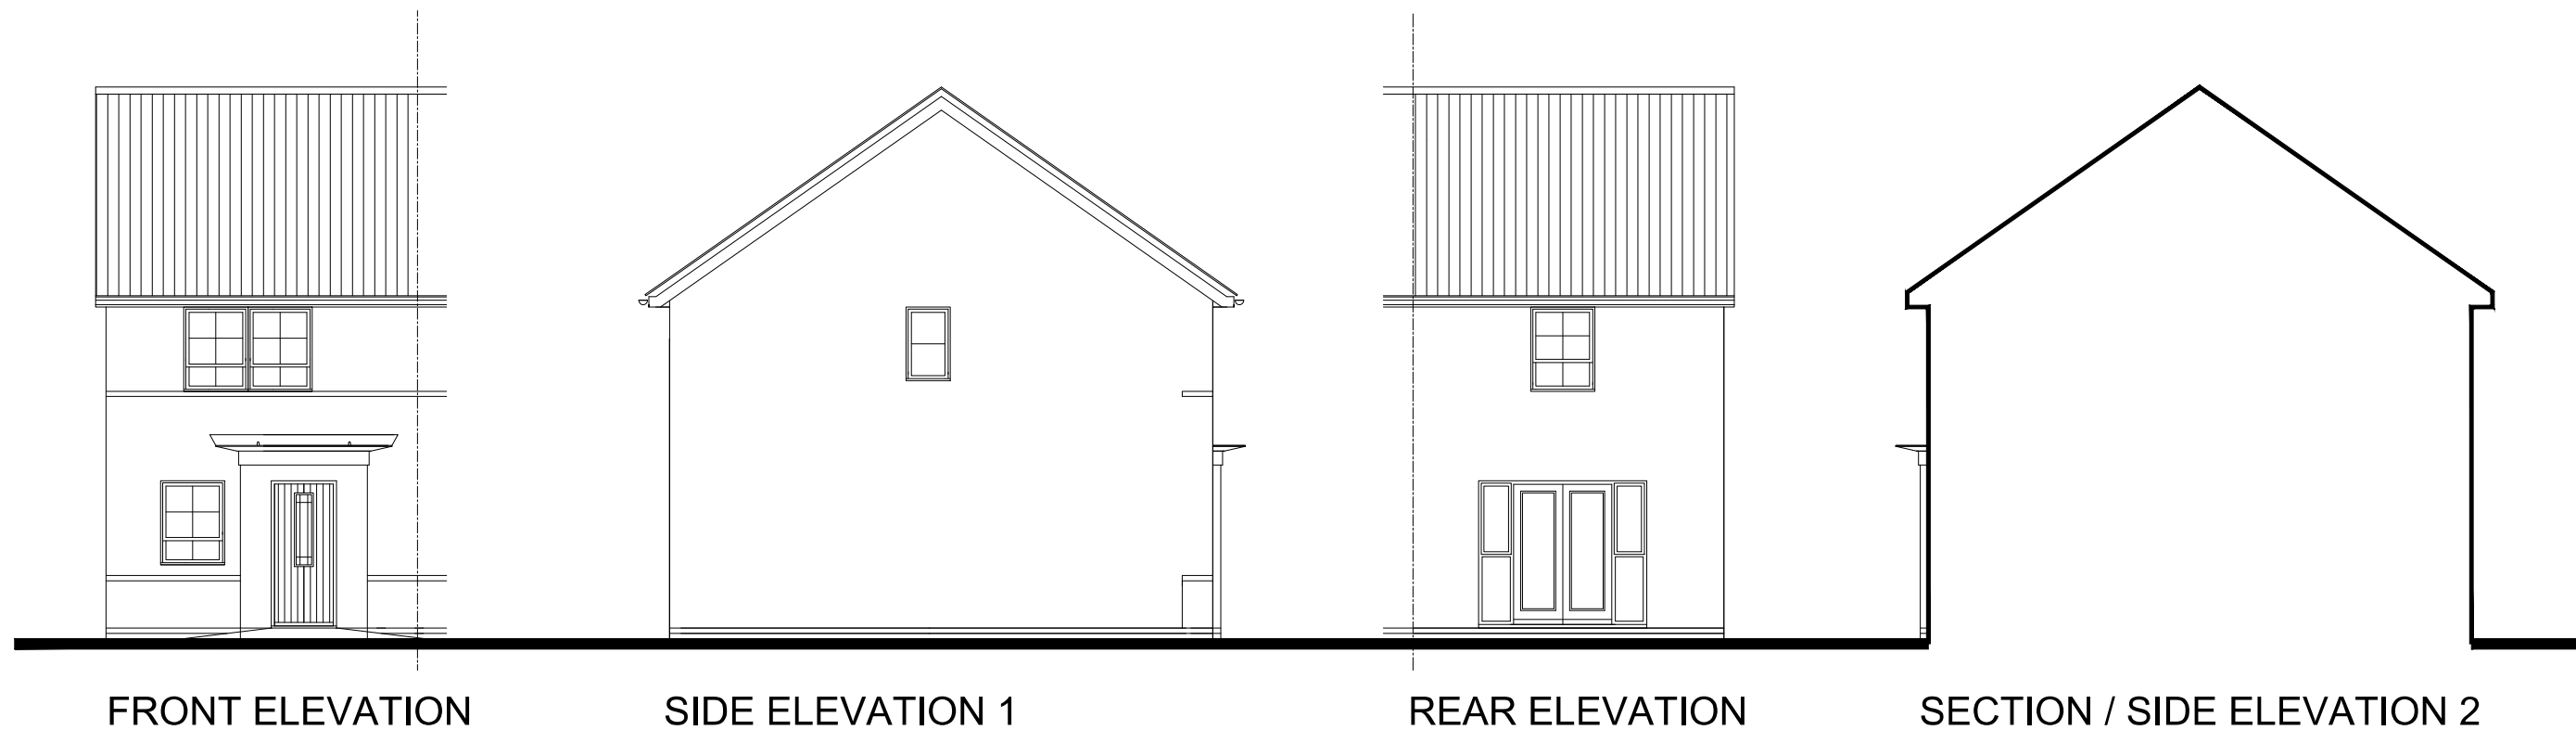

PLOT NUMBERS:
 AS: 53, 57, 81, 83, 99*, 122
 OPP: 54, 82, 84, 98, 121*, 215, 216*

* DENOTES MID TERRACE UNIT WHERE NO
 SIDE WINDOWS ARE TO BE INSTALLED

NOTE: ALL FLUES, METERS & EXTRACT
 POSITIONS TO BE CONFIRMED.

SOLAR PANELS TYPE, SIZE & ORIENTATION
 TO BE AGREED. PLOT SPECIFIC

WASHINGTON
 BEDROOM ALLOCATION 2B/4P
 2 STOREY
 FLOOR AREA: 615sqft/57.1m² (GIFA)



WASHINGTON - PLANS & ELEVATIONS 1:100 @ A3