



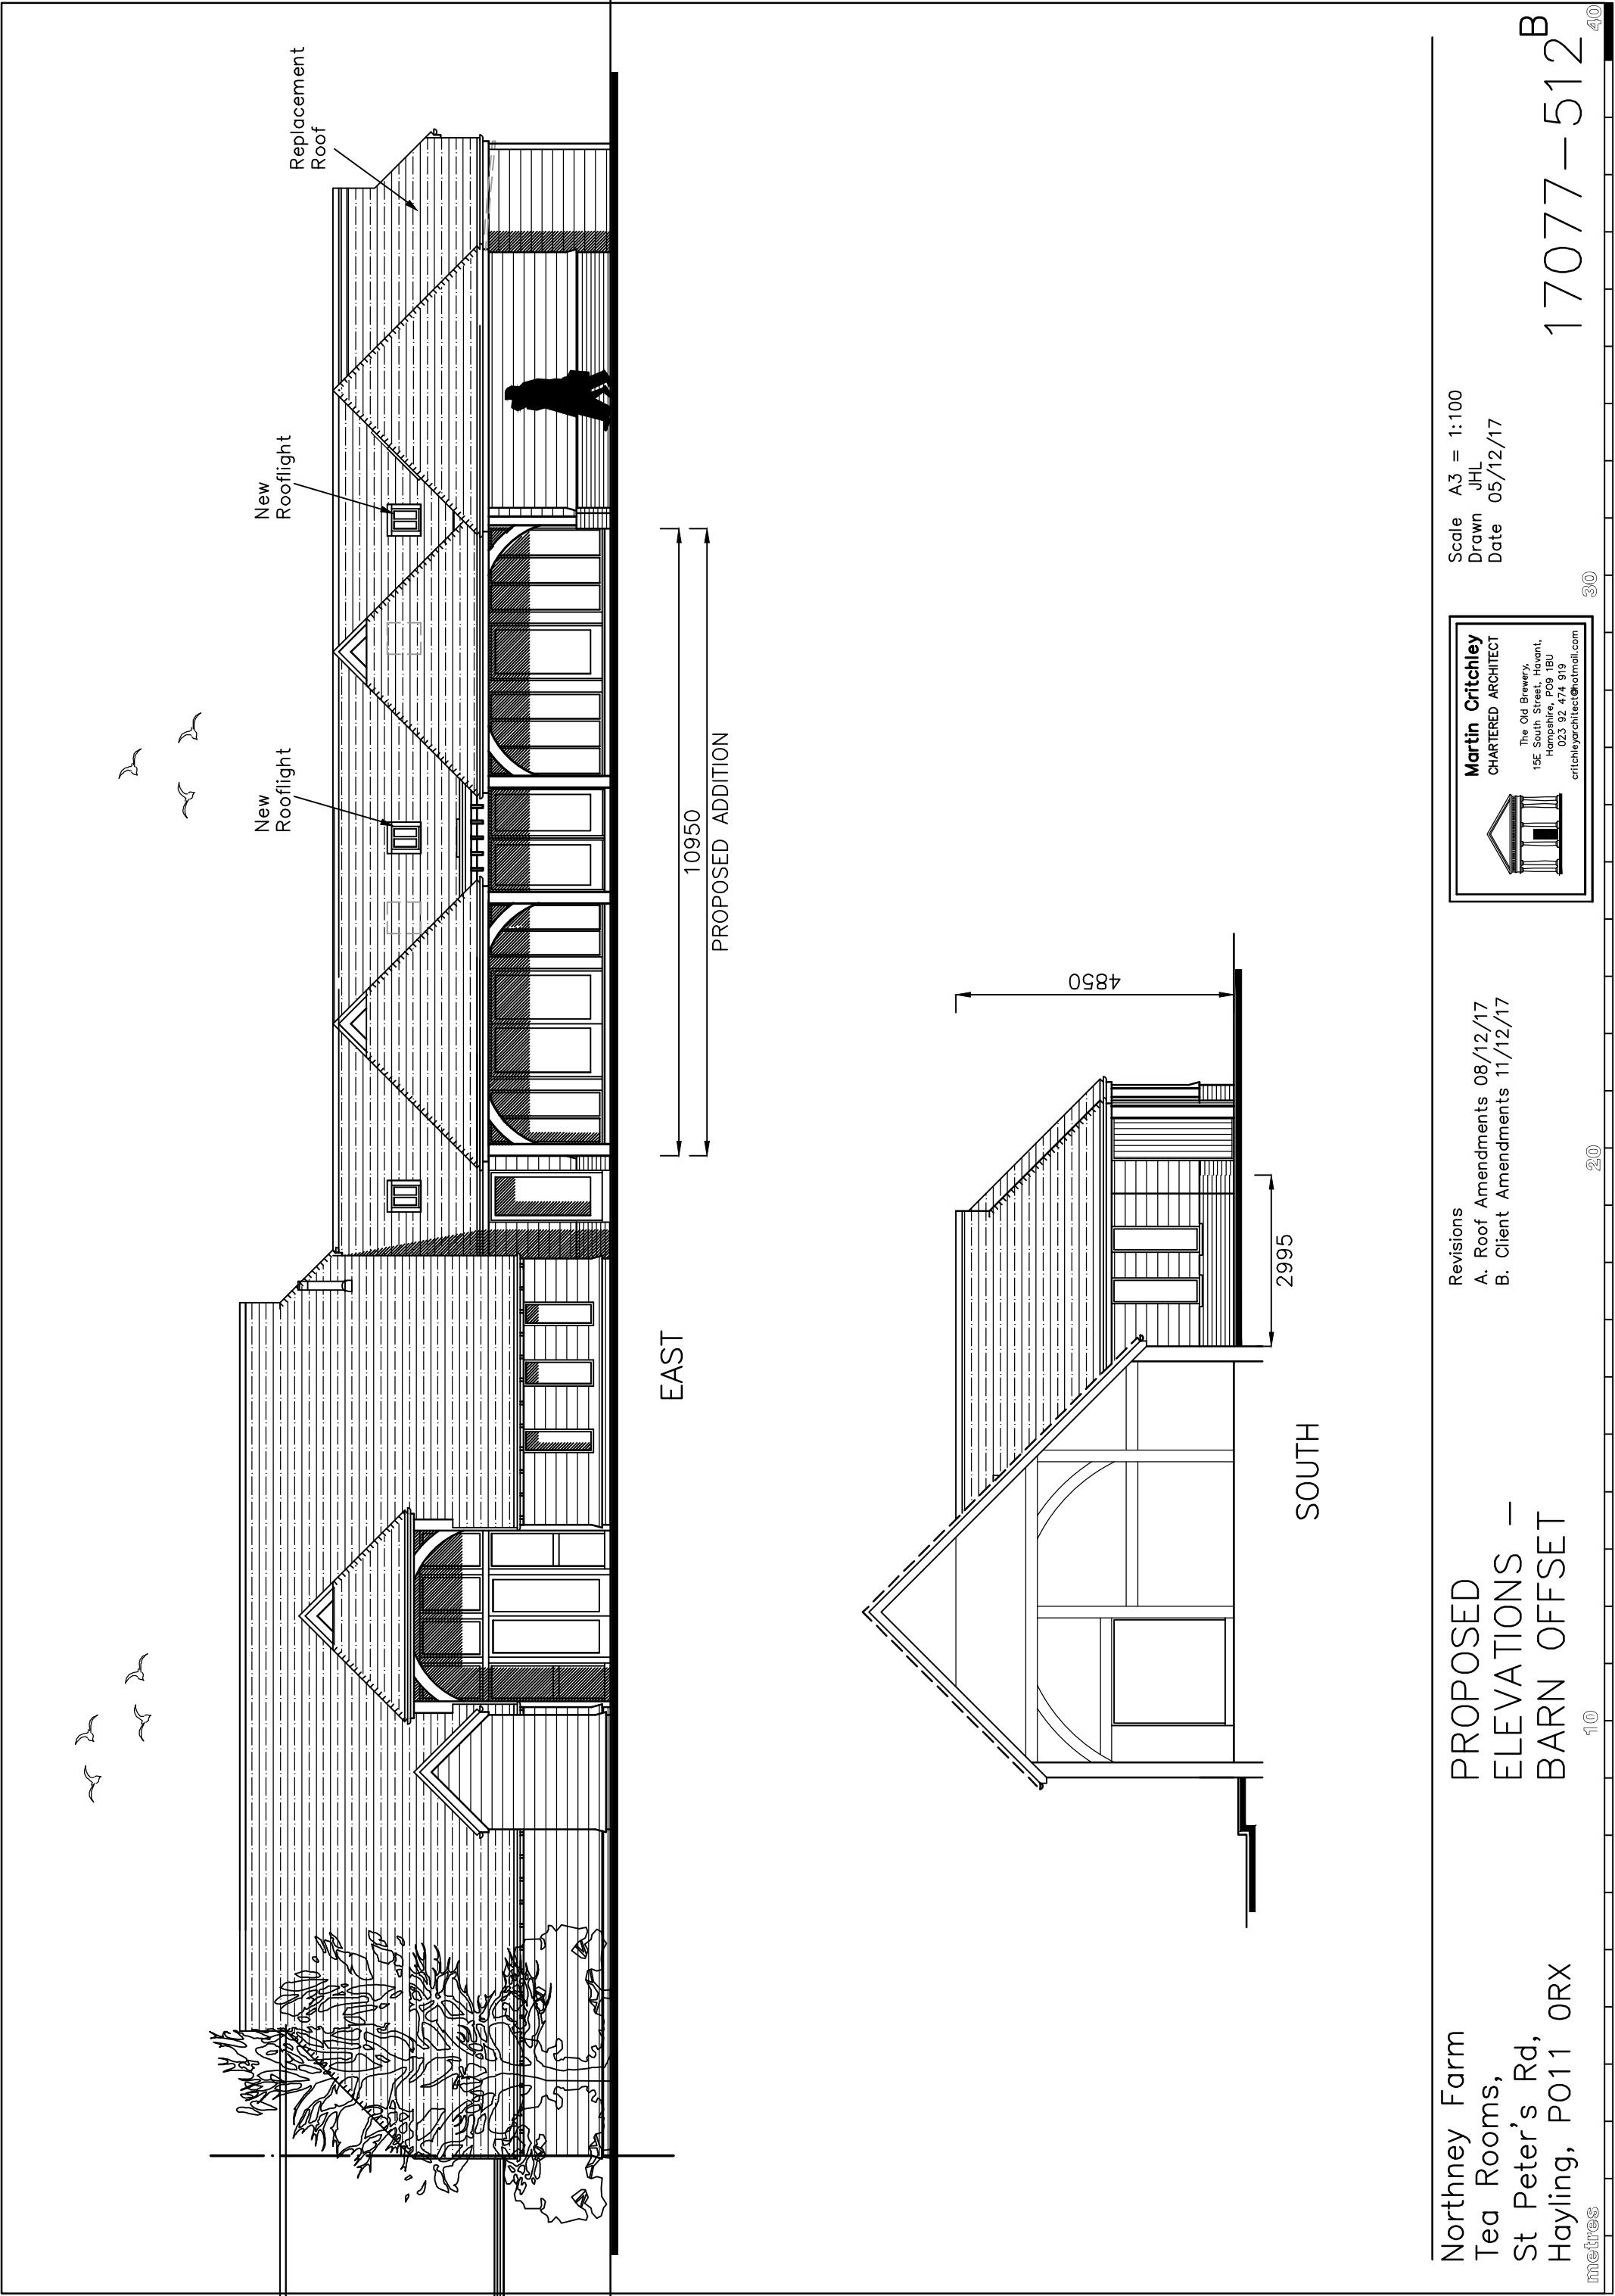

Northney Farm
Tea Rooms,
St Peter's Rd,
Hayling, PO11 0RX

PROPOSED
ELEVATIONS –
BARN OFFSET

Revisions
A. Roof Amendments 08/12/17
B. Client Amendments 11/12/17

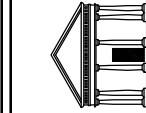

Martin Crichtley
CHARTERED ARCHITECT

The Old Brewery,
155 South Street, Havant,
Hampshire, PO9 1BU
023 92 474 919
critchleyarchitect@btmail.com

Scale A3 = 1:100
Drawn JHL
Date 05/12/17

17077-512^B