



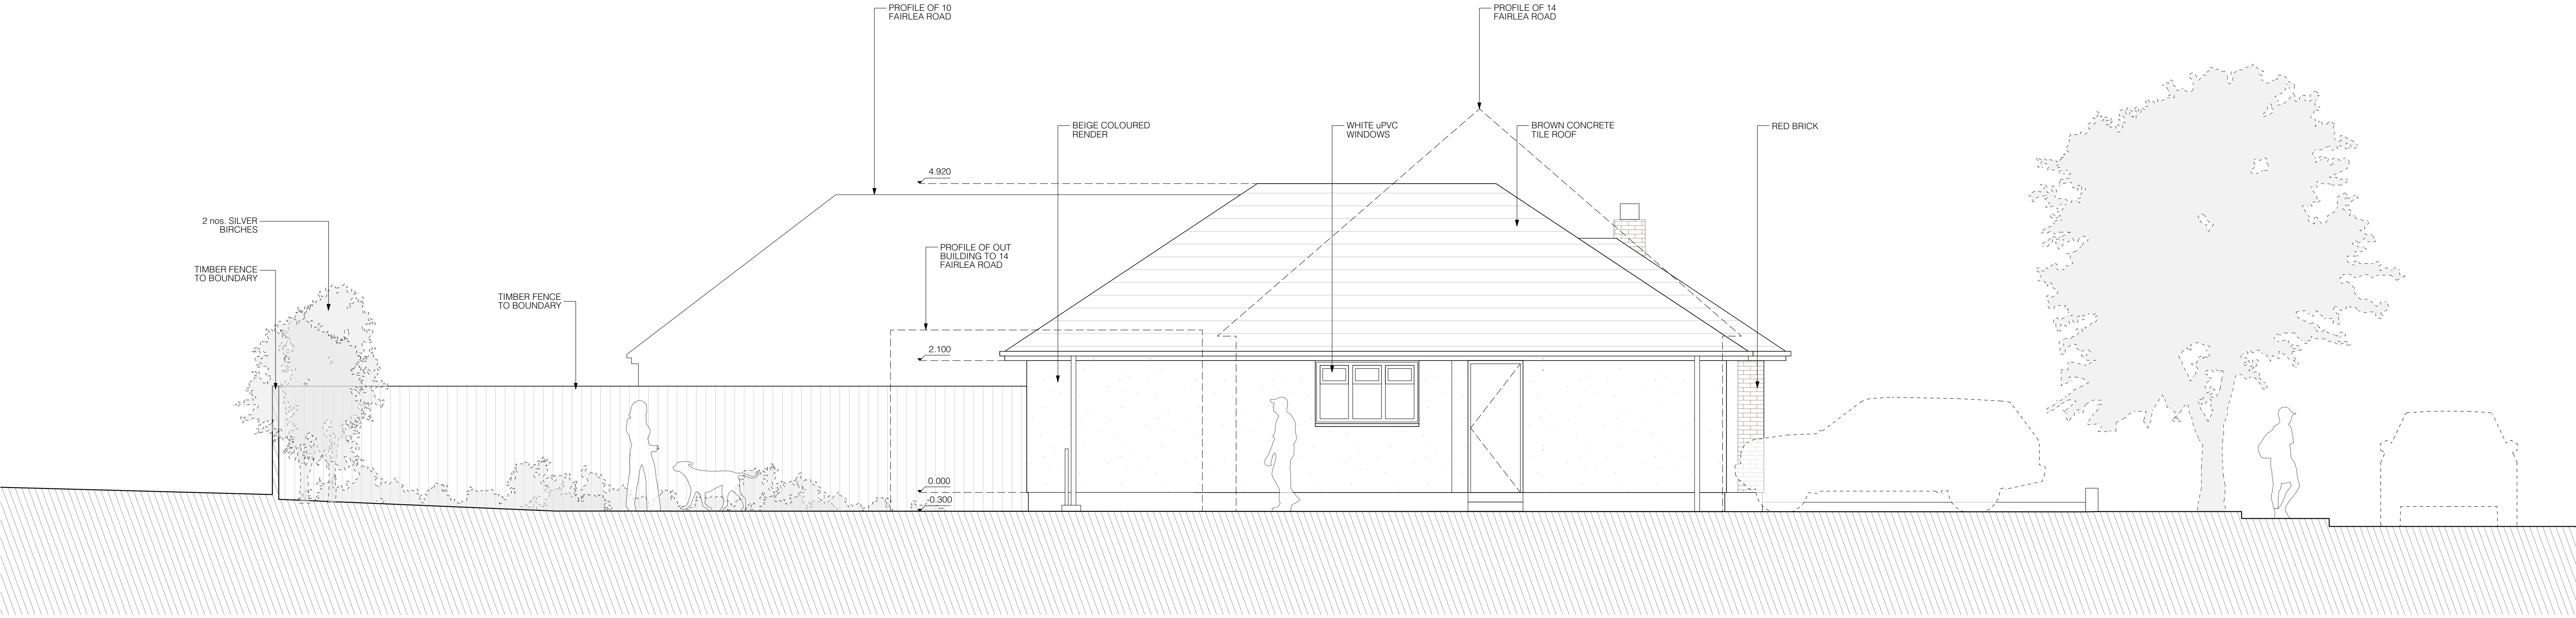

01 EXISTING WESTERN ELEVATION 1:50

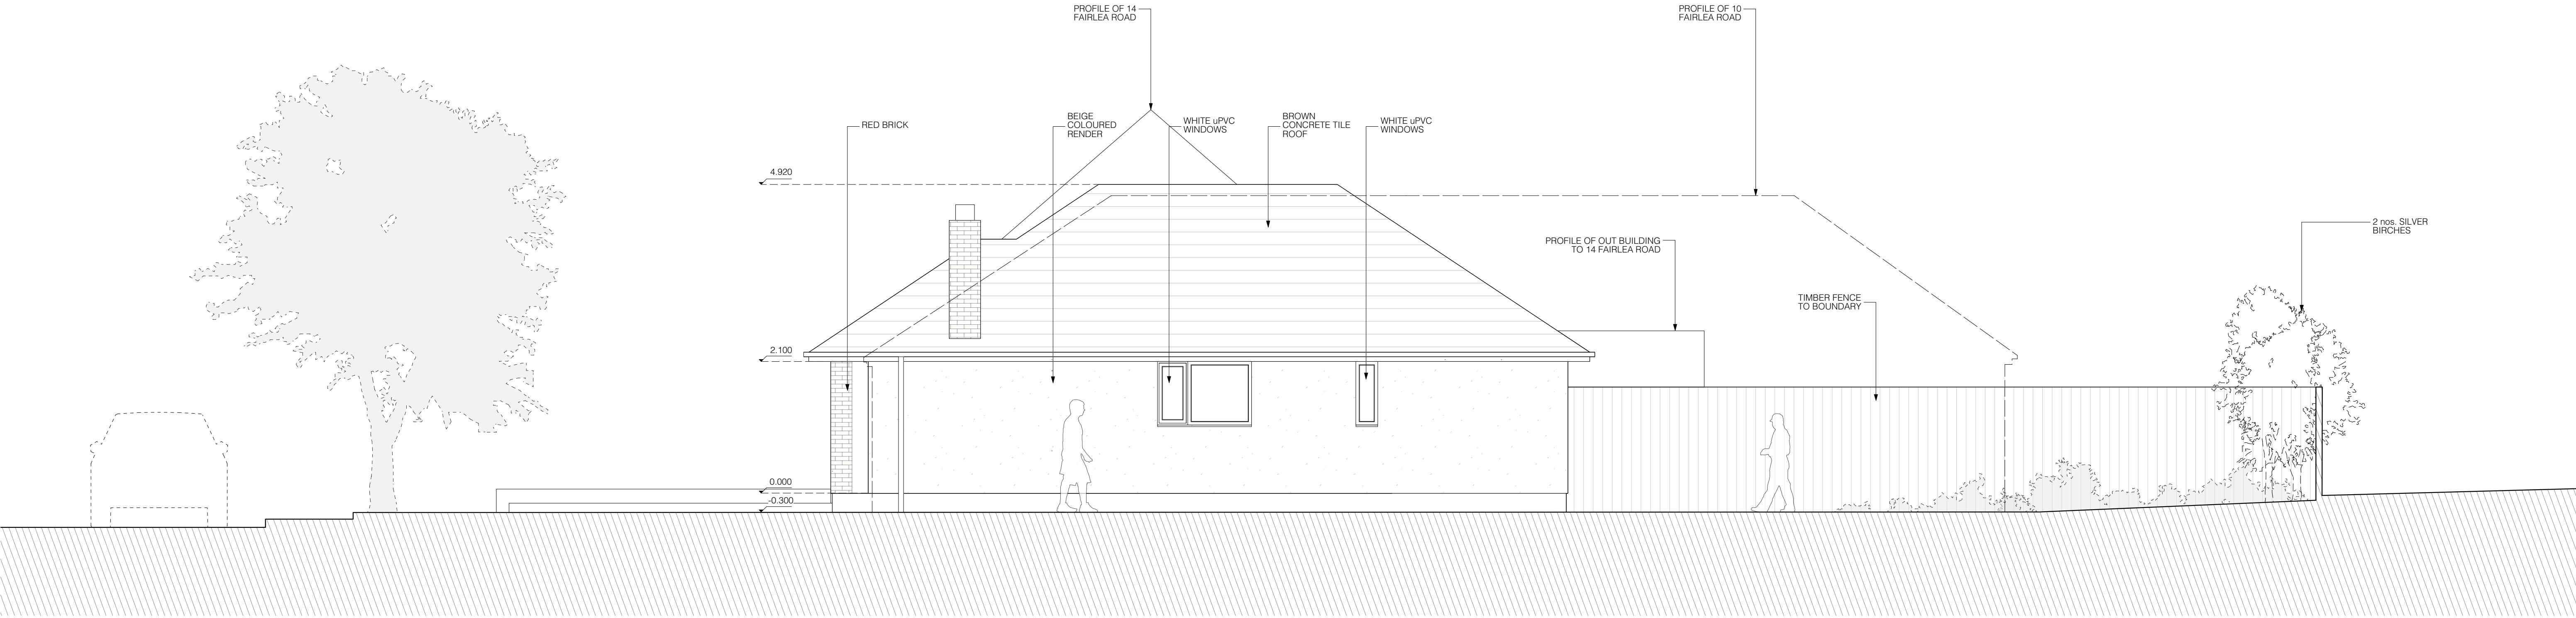

02 EXISTING EASTERN ELEVATION 1:50

REVISION				GENERAL NOTES				1:50 @ A1 1:100 @ A3				PCA				Suite 11 Talbot House Staple Gardens Winchester Hampshire SO22 8SF				T: 01962 807 077 M: 07637 786 320 W: www.paulcashinarchitects.co.uk				DRAWING TITLE EXISTING WESTERN + EASTERN ELEVATIONS				PROJECT TITLE FAIRLEA					
A	18.01.26	ISSUED FOR PLANNING		OC	PC	DO NOT SCALE FROM DRAWINGS. ERRORS TO BE REPORTED IMMEDIATELY TO THE ARCHITECT. TO BE READ IN CONJUNCTION WITH ALL RELEVANT ARCHITECTS' SERVICES AND STRUCTURAL ENGINEERS' DRAWINGS. ALL EXISTING SITE, TREE AND BUILDING INFORMATION HAS BEEN COMPILED FROM DIFFERENT SOURCES. ALL DIMENSIONS TO BE CHECKED ON SITE.								DRAWING REF 1630-004				STATUS INFORMATION				CLIENT ROGER TYRELL				DATE OF ORIGIN NOVEMBER 2016				PROJECT NO. 1630			
														DRAWN OC								CHECKED				PC							