



MILL RYTHE HOLIDAY VILLAGE

PROPOSED MASTERPLAN - SUGGESTED PHASING PLAN

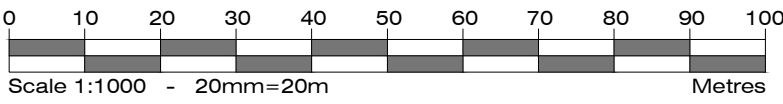


PHASE SCHEDULE	
PHASE 1 ->	Nov 2018 - Mar 2019
PHASE 2 ->	Nov 2019 - Mar 2020
PHASE 3 ->	Nov 2020 - Mar 2021
PHASE 4 ->	Nov 2021 - Mar 2022
PHASE 5 ->	Nov 2022 - Mar 2023
PHASE 6 ->	Nov 2023 - Mar 2024

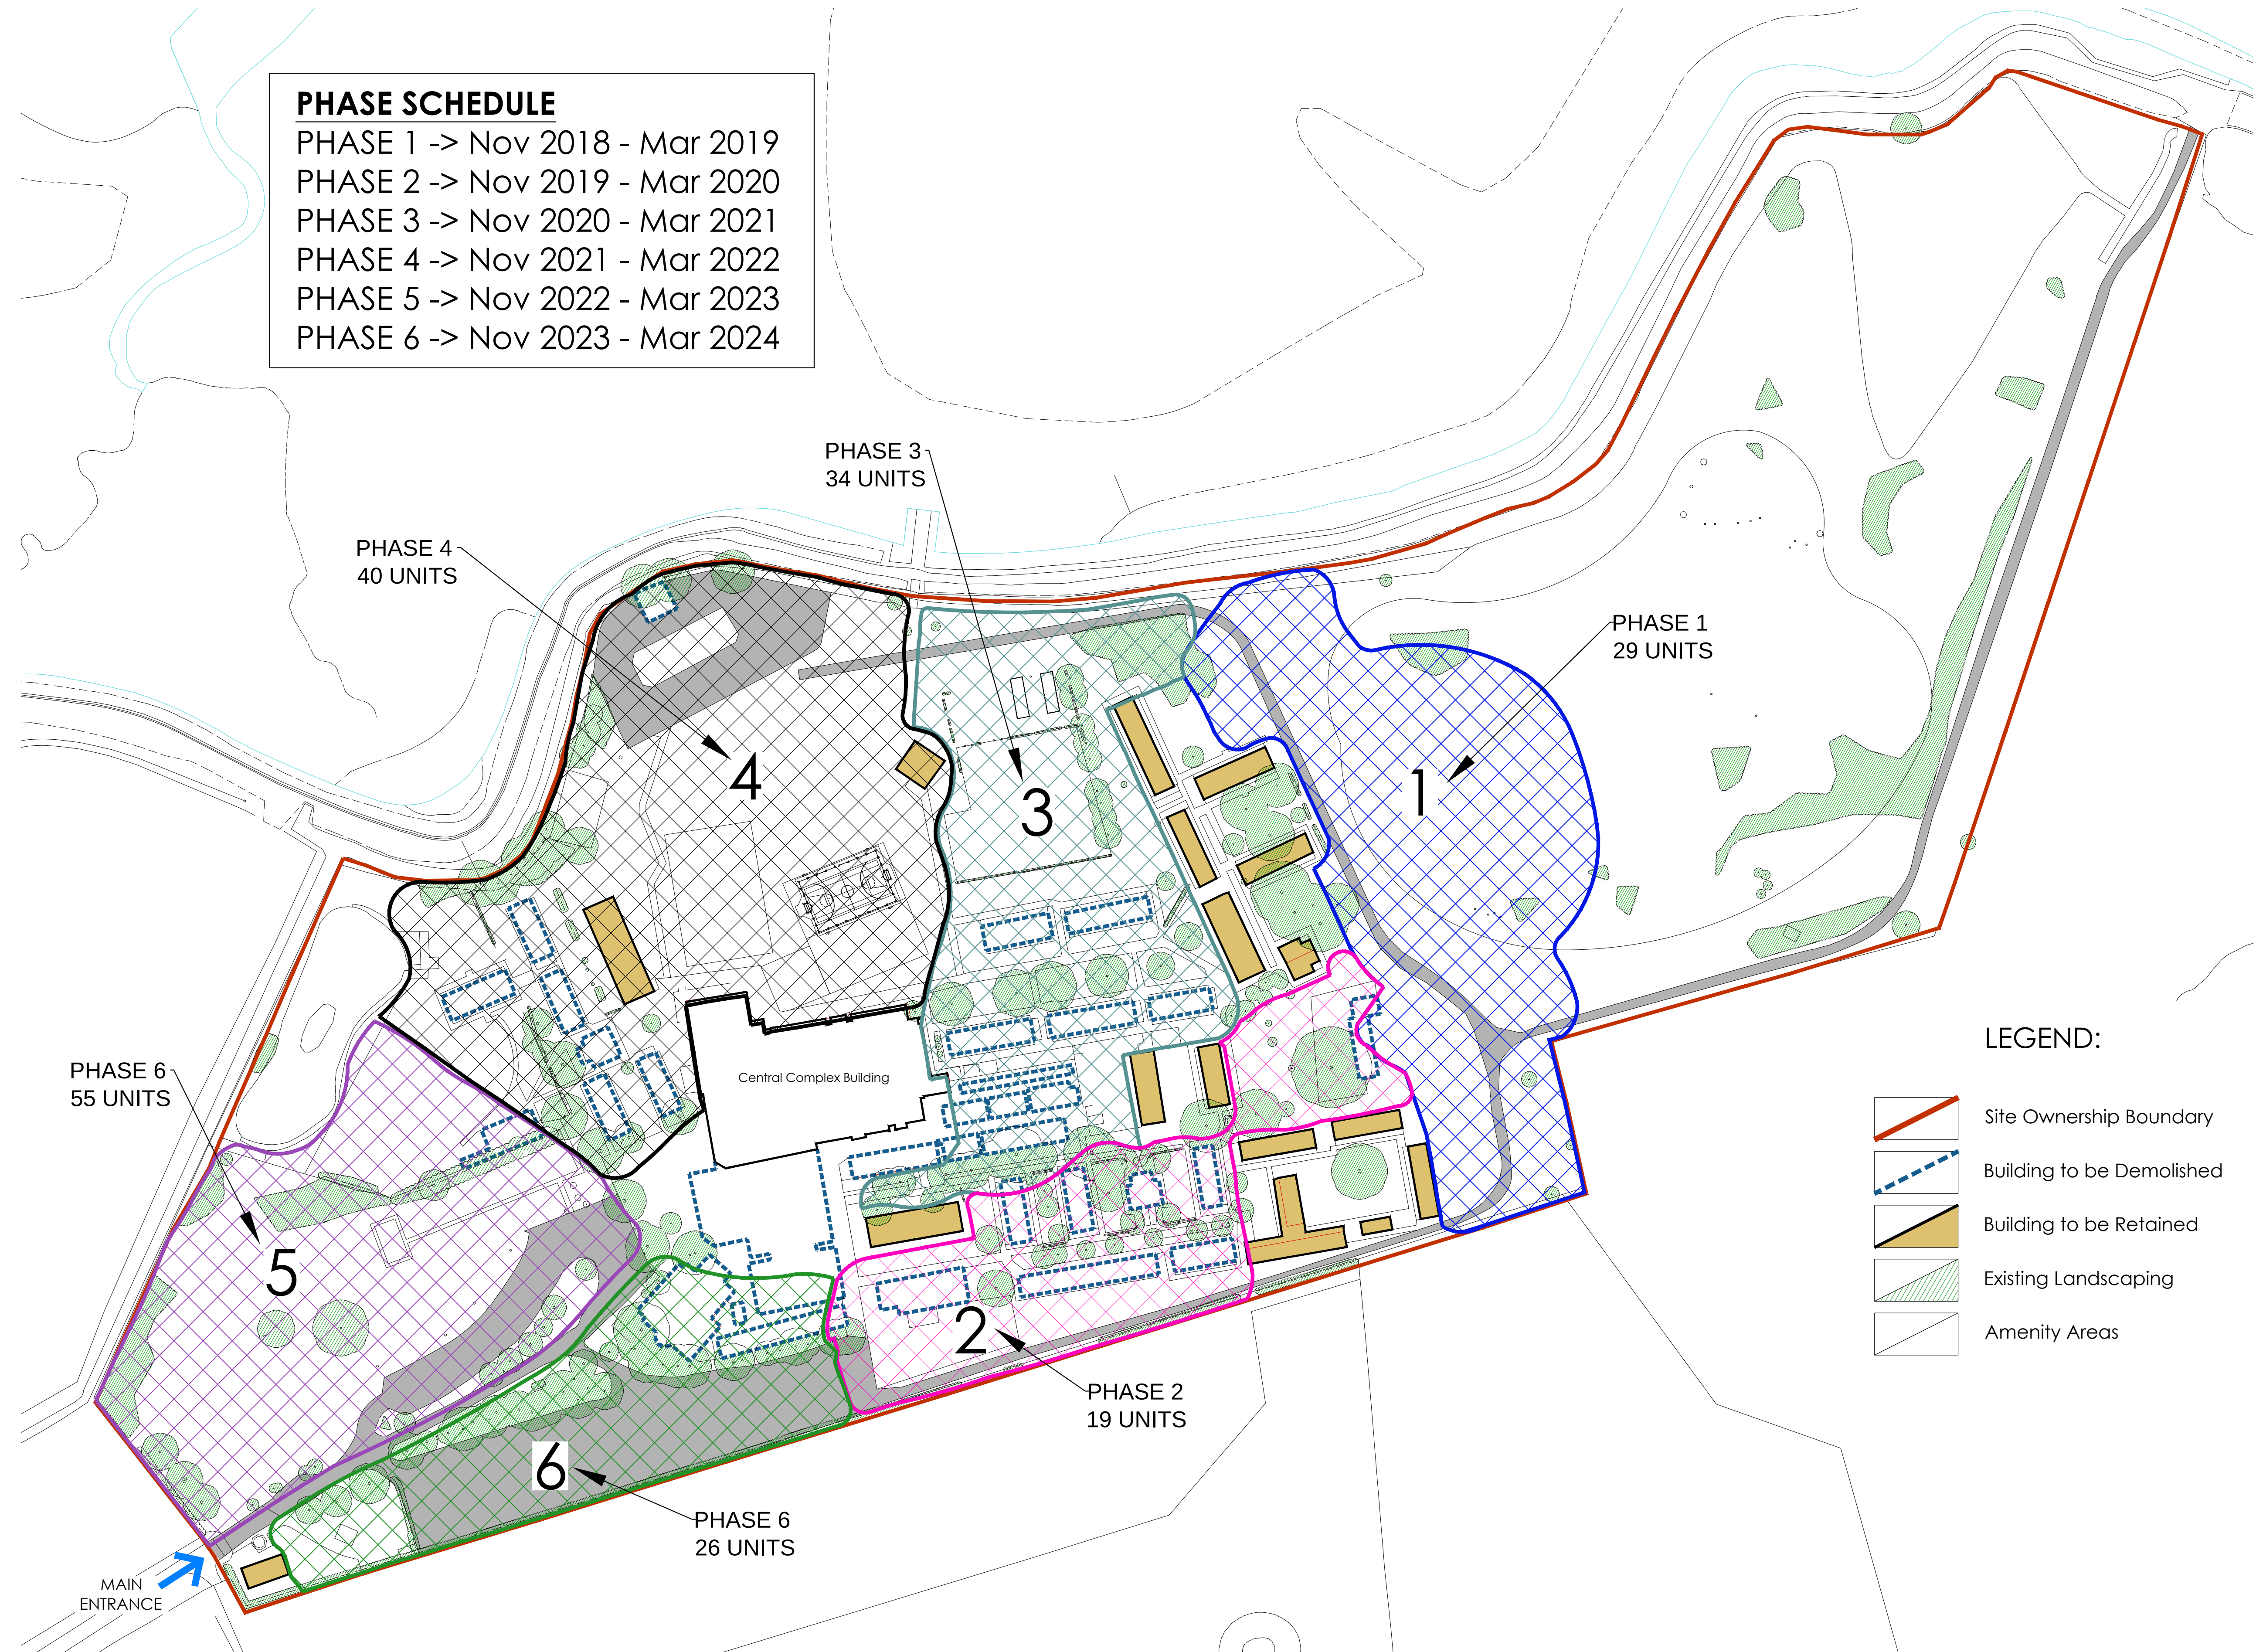

LEGEND:

- Site Ownership Boundary
- Building to be Demolished
- Building to be Retained
- Existing Landscaping
- Amenity Areas

Copyright. This drawing is the property of A&M Architectural Partnership LLP. Its copyright and design content is reserved by them and the drawing is issued on the condition that it, is not copied, reproduced, retained or disclosed to any other unauthorized person, either wholly or in part without the consent in writing of A&M Architectural Partnership LLP.
Do not scale this drawing. Drawings can be scaled for Planning purposes only.
Verify all dimensions on site before commencing any work or preparing any shop drawings. All dimensions are in mm unless otherwise stated. Report any alterations or omissions to the Architect. This drawing incorporates information from other professions. A&M Architectural Partnership LLP cannot accept responsibility for the integrity and accuracy of such information. Any clarification and/or additions that are required appertaining to such information should be sought from the relevant profession or their appointed representative. All contractors and sub contractors are to comply in all respects with current building regulations whether or not specifically stated on these drawings.

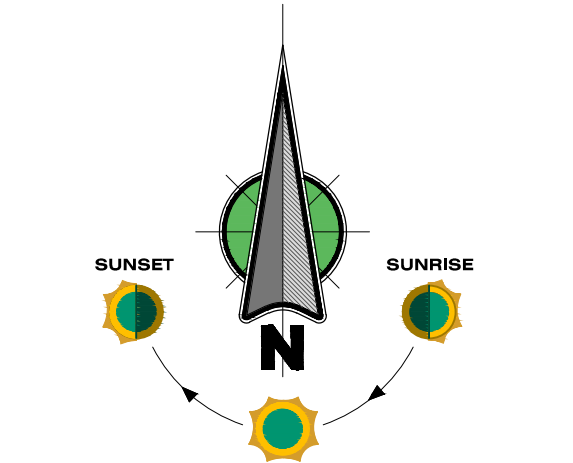

Mill Rythe

Rev.	Details	Name	Date
A&M ARCHITECTURAL PARTNERSHIP LLP 40 CAMBRIDGE ROAD HASTINGS, EAST SUSSEX TN34 1DT T: 01424 200222 F: 01424 200333 E: admin@a-and-m.co.uk			
Client		AWAY RESORTS LTD.	
Site Address		MILL RYTHE HOLIDAY VILLAGE HAVANT ROAD, HAYLING ISLAND, HAMPSHIRE, PO11 0PB	
Project		PROPOSED MASTERPLAN	
Drawing Title		SUGGESTED SITE PHASING PLAN SHOWING EXISTING SITE LAYOUT	
Date	Scale	Drawn	
Oct 2016	1:1000 @ A1	SE	
Computer File Name		Checked by	
3877-401 Proposed Phasing Plan.dwg		.	
Status		PLANNING	
Drawing Number		Revision	
3877-401		.	