


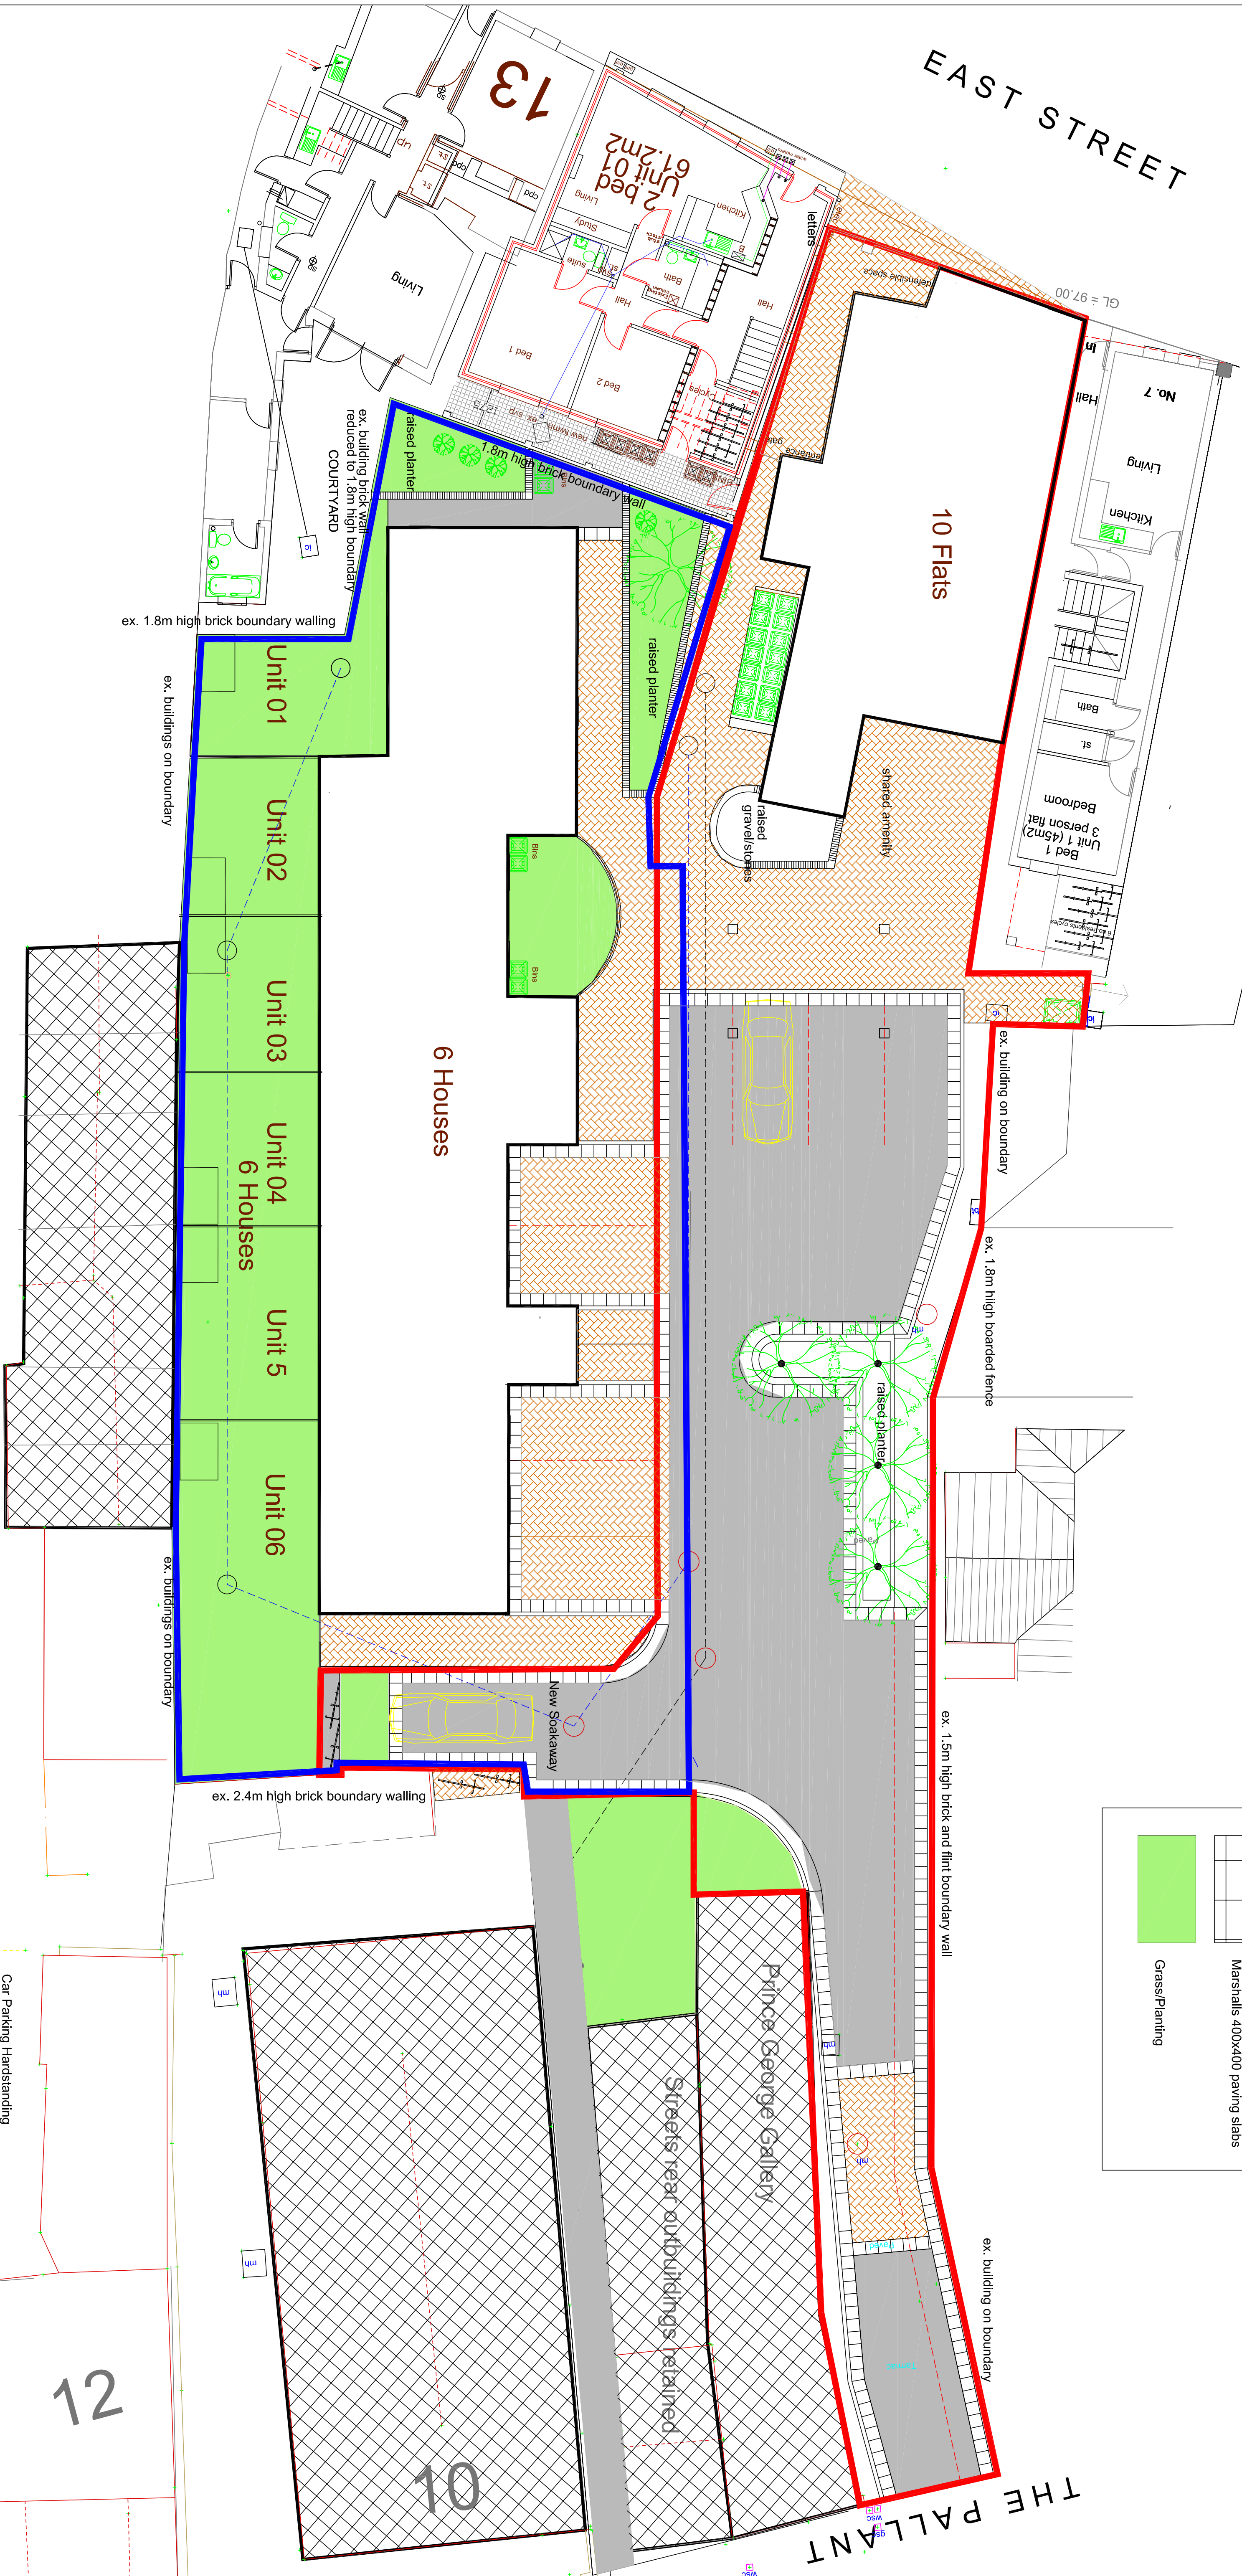

BEAR HOTEL CAR PARK

SCALE	TITLE
1/100	Residential Proposals
DATE	
May 17	No. 9 East Street - Havant
DETAILED	EXTERNAL WORKS
17/301/P05	
AUTHORS	PAID BY
PG	17/301/P05
PETER GALLOWAY PARTNERSHIP	
ARCHITECTS	
HAVANT	
TEL 02392 483153	
E-MAIL peter@gallowayarchitects.co.uk	