



Waterlooville

Date: 09/04/2018

310 London Road
Waterlooville
PO7 7DU

Rev:




Signscope

24 Leigh Road, Haine Industrial Park, Ramsgate, Kent. CT12 5EU
T: +44 (0)01843 850800
F: +44 (0)01843 853537
E: sales@signscope.com
W: www.signscope.com

BLAZE GROUP



BLAZE MAINTENANCE

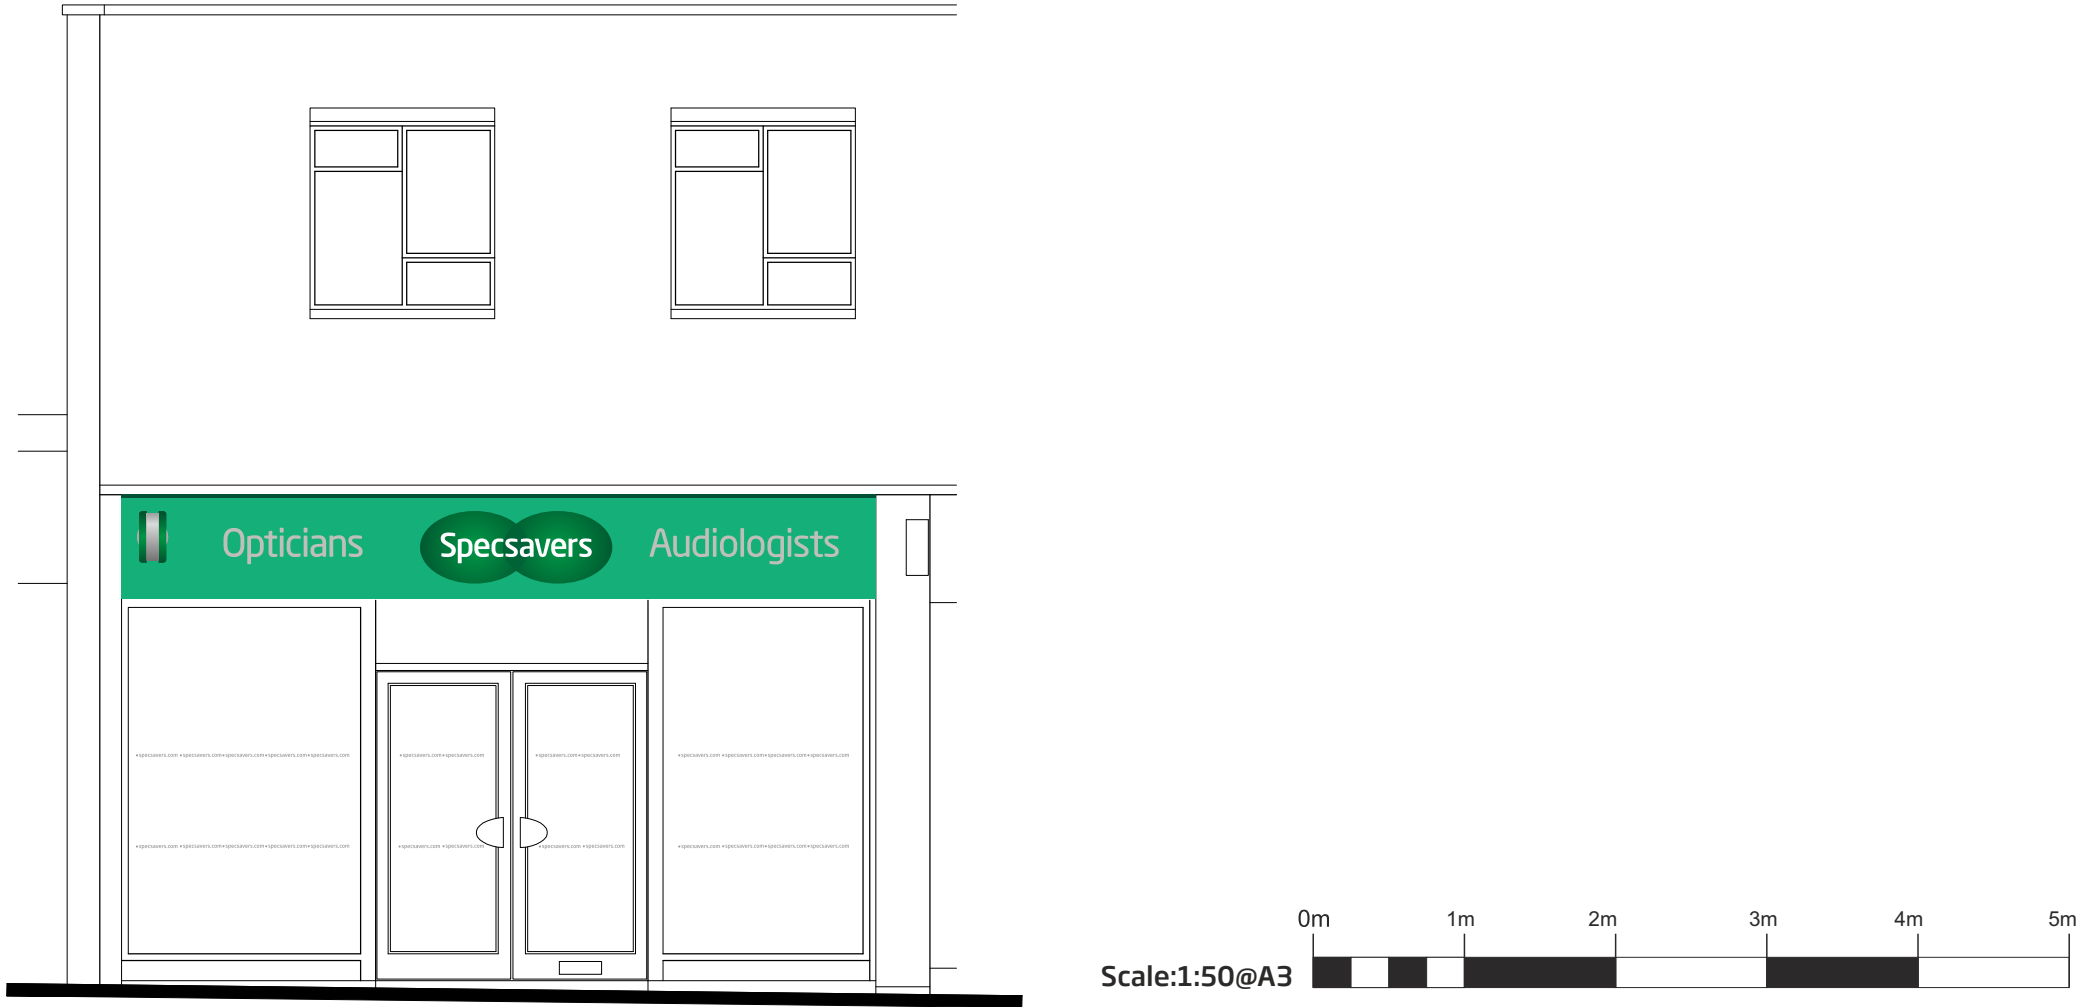

Proposed Elevation Photo



Site Address

310 London Road
Waterlooville
PO7 7DU

Page Number

2 of 5

Job Number

92078

Revision Notes




Drawn by
MB

Date
09/04/18

Drawing number
92078/2

Signscope

T: +44 (0) 1843 850800 - F: +44 (0) 1843 853537
Email: sales@signscope.com

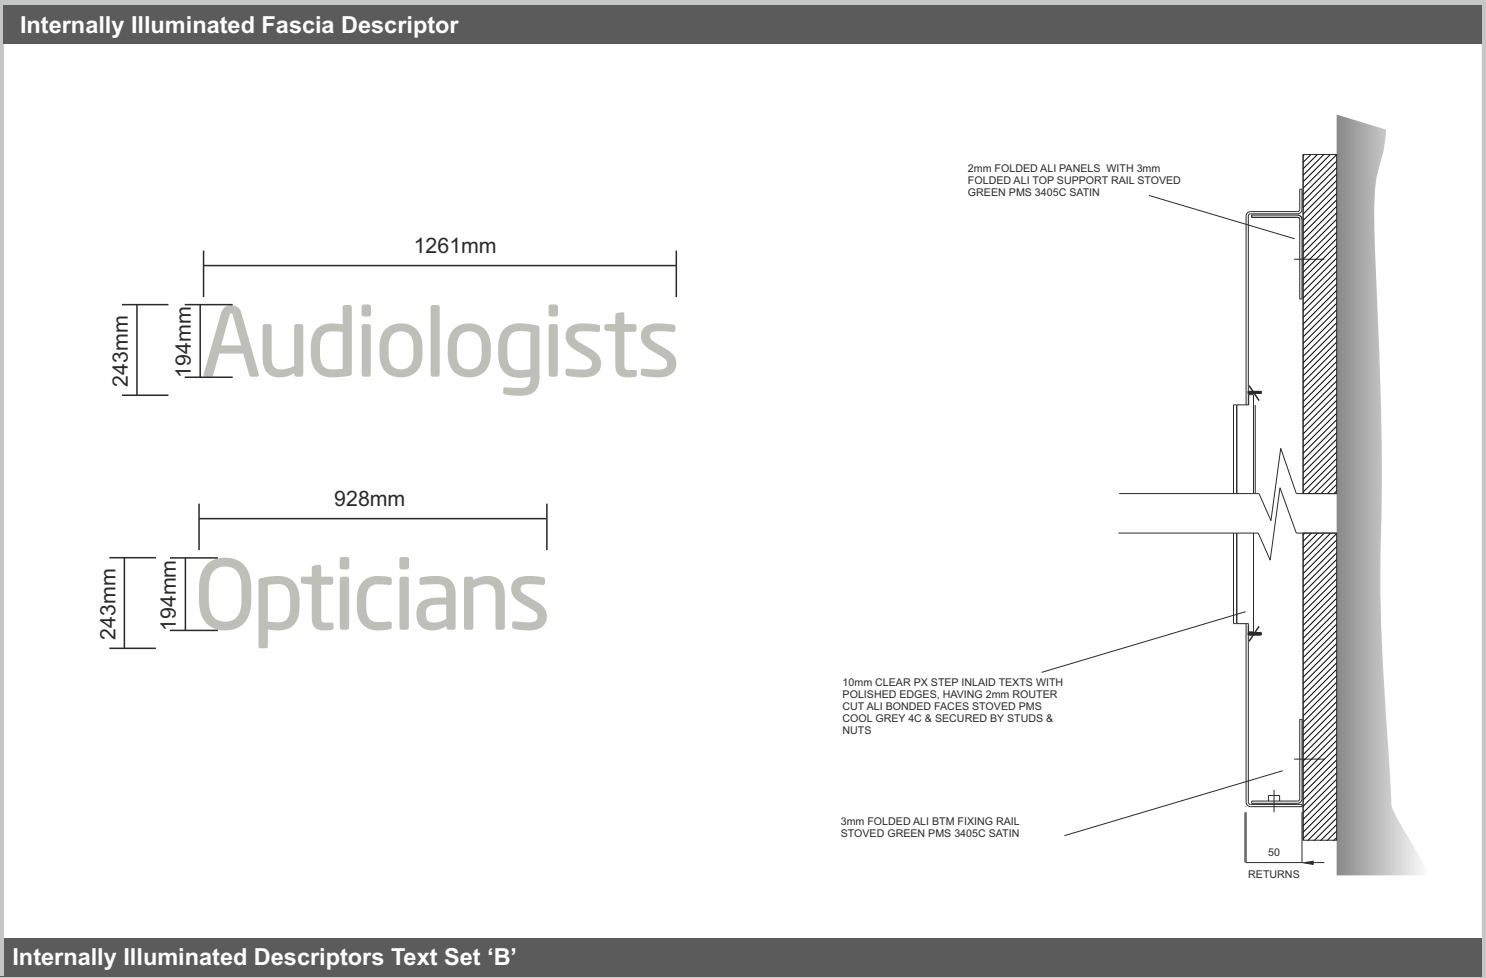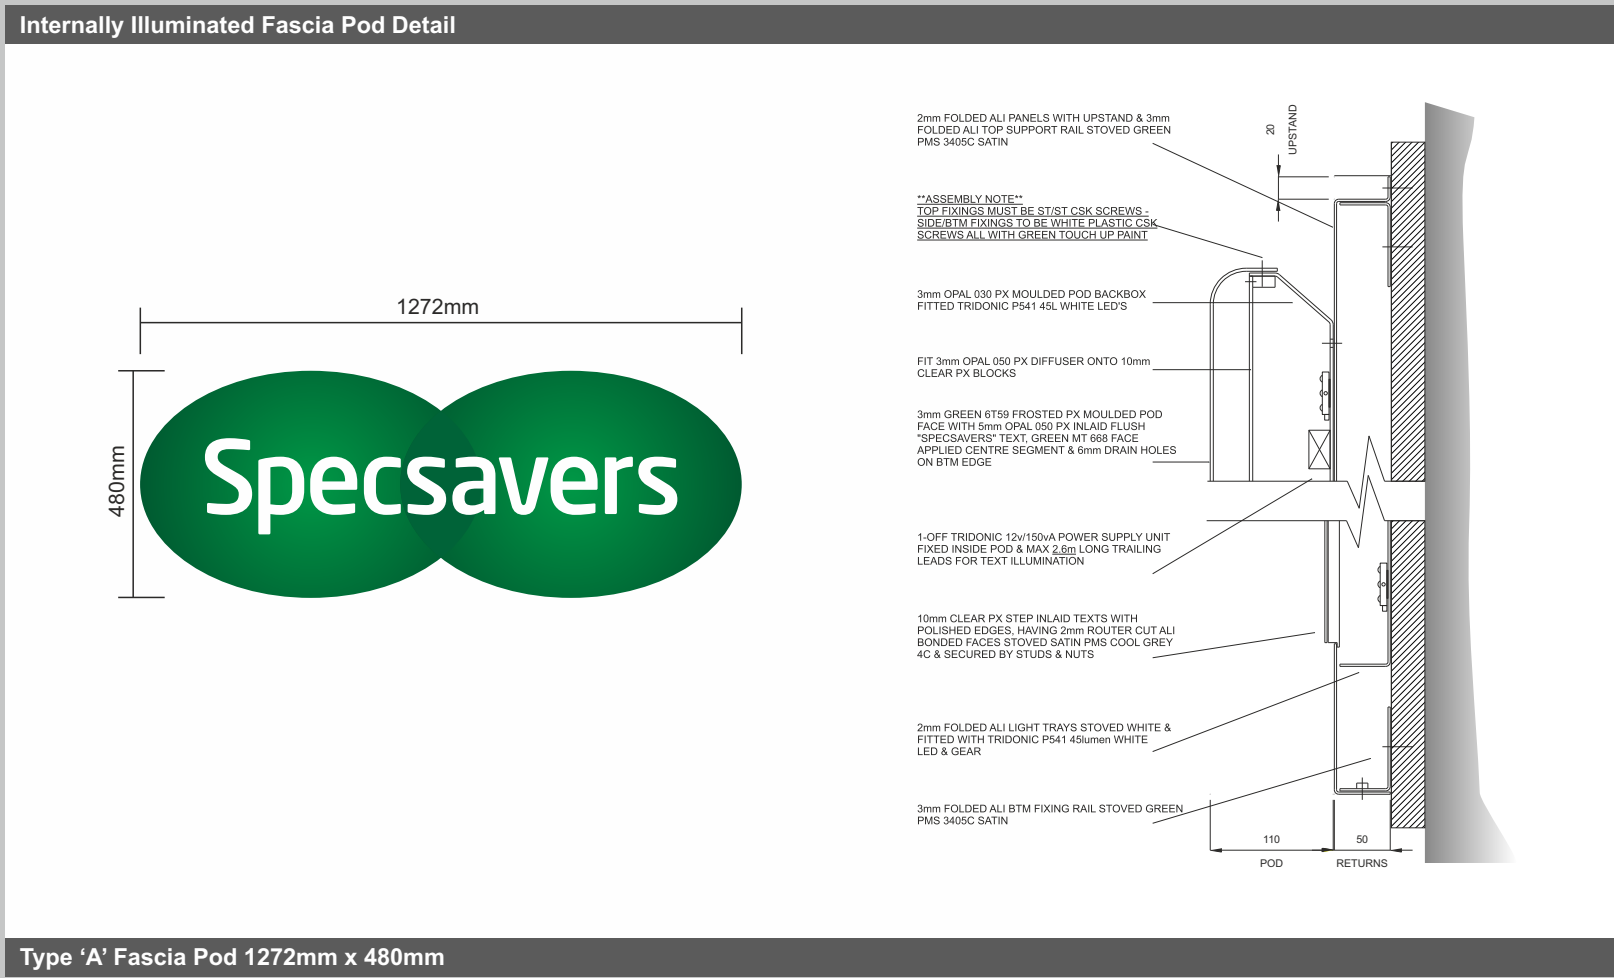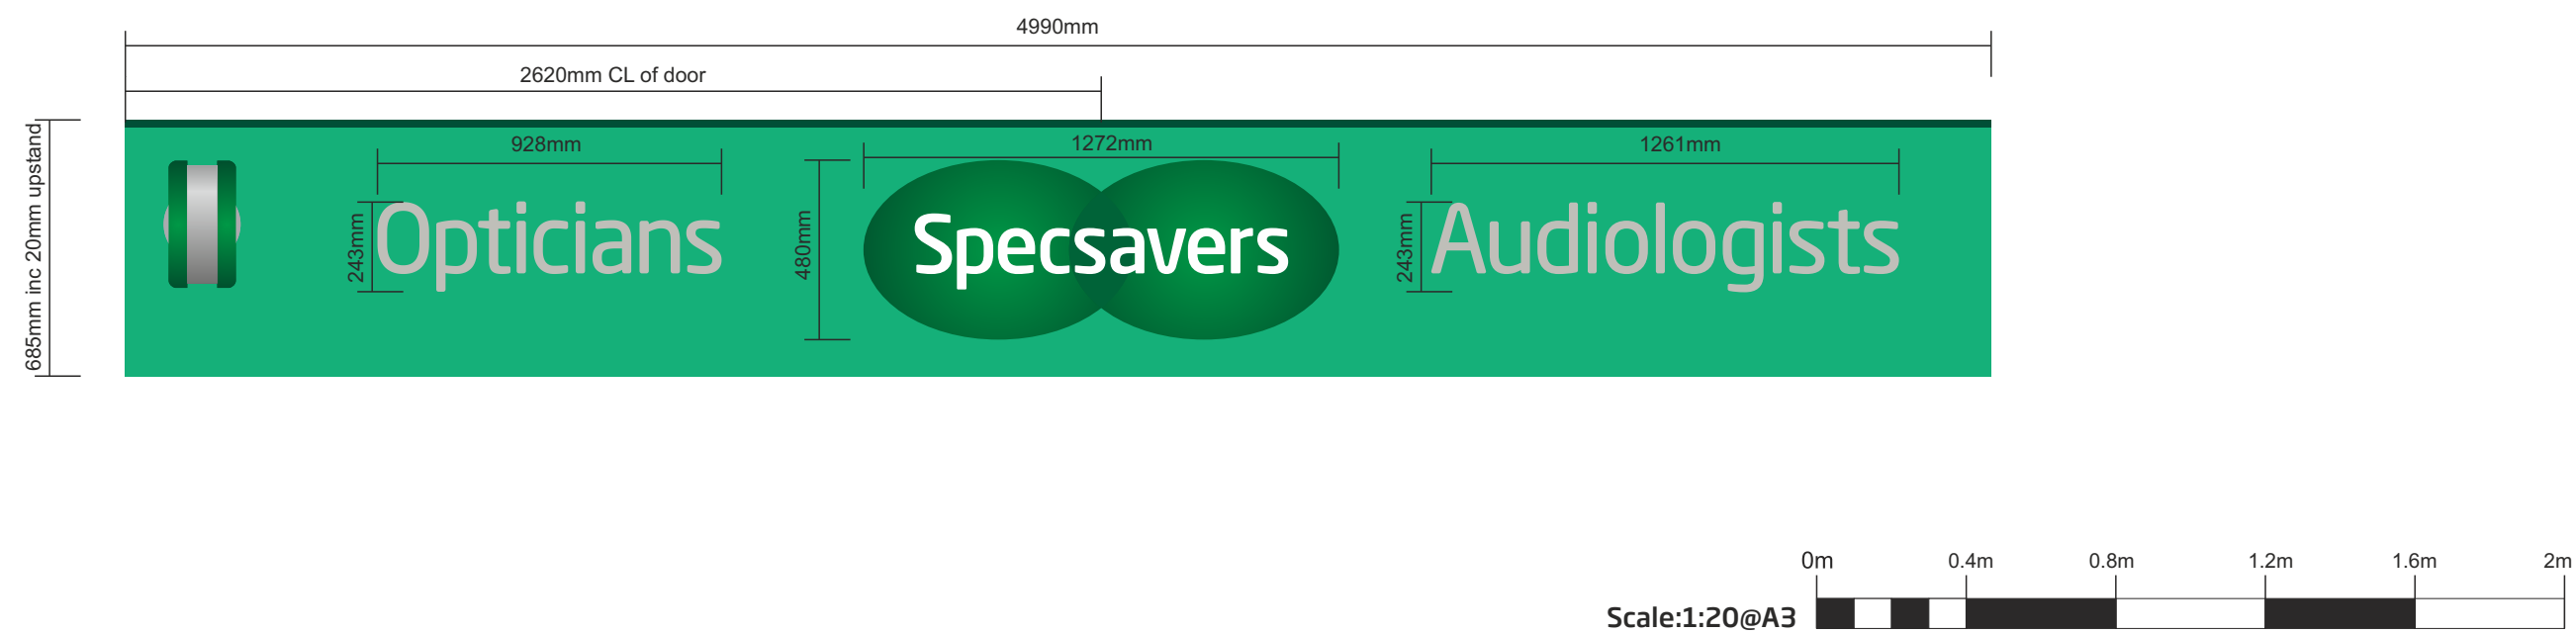


Type 'A' Fascia Pod 1272mm x 480mm		Internally Illuminated Descriptors Text Set 'B'			
	Site Address	Page Number	Job Number	Revision Notes	
	310 London Road Waterlooville PO7 7DU	3 of 5	92078		
		Drawn by	Date	Drawing number	
		MB	09/04/18	92078/3	

T: +44 (0) 1843 850800 - F: +44 (0) 1843 853537
Email: sales@signscope.com

Item 2

Internally illuminated projection sign

Featuring moulded acrylic logo panel with inlaid 'Specsavers' acrylic text.

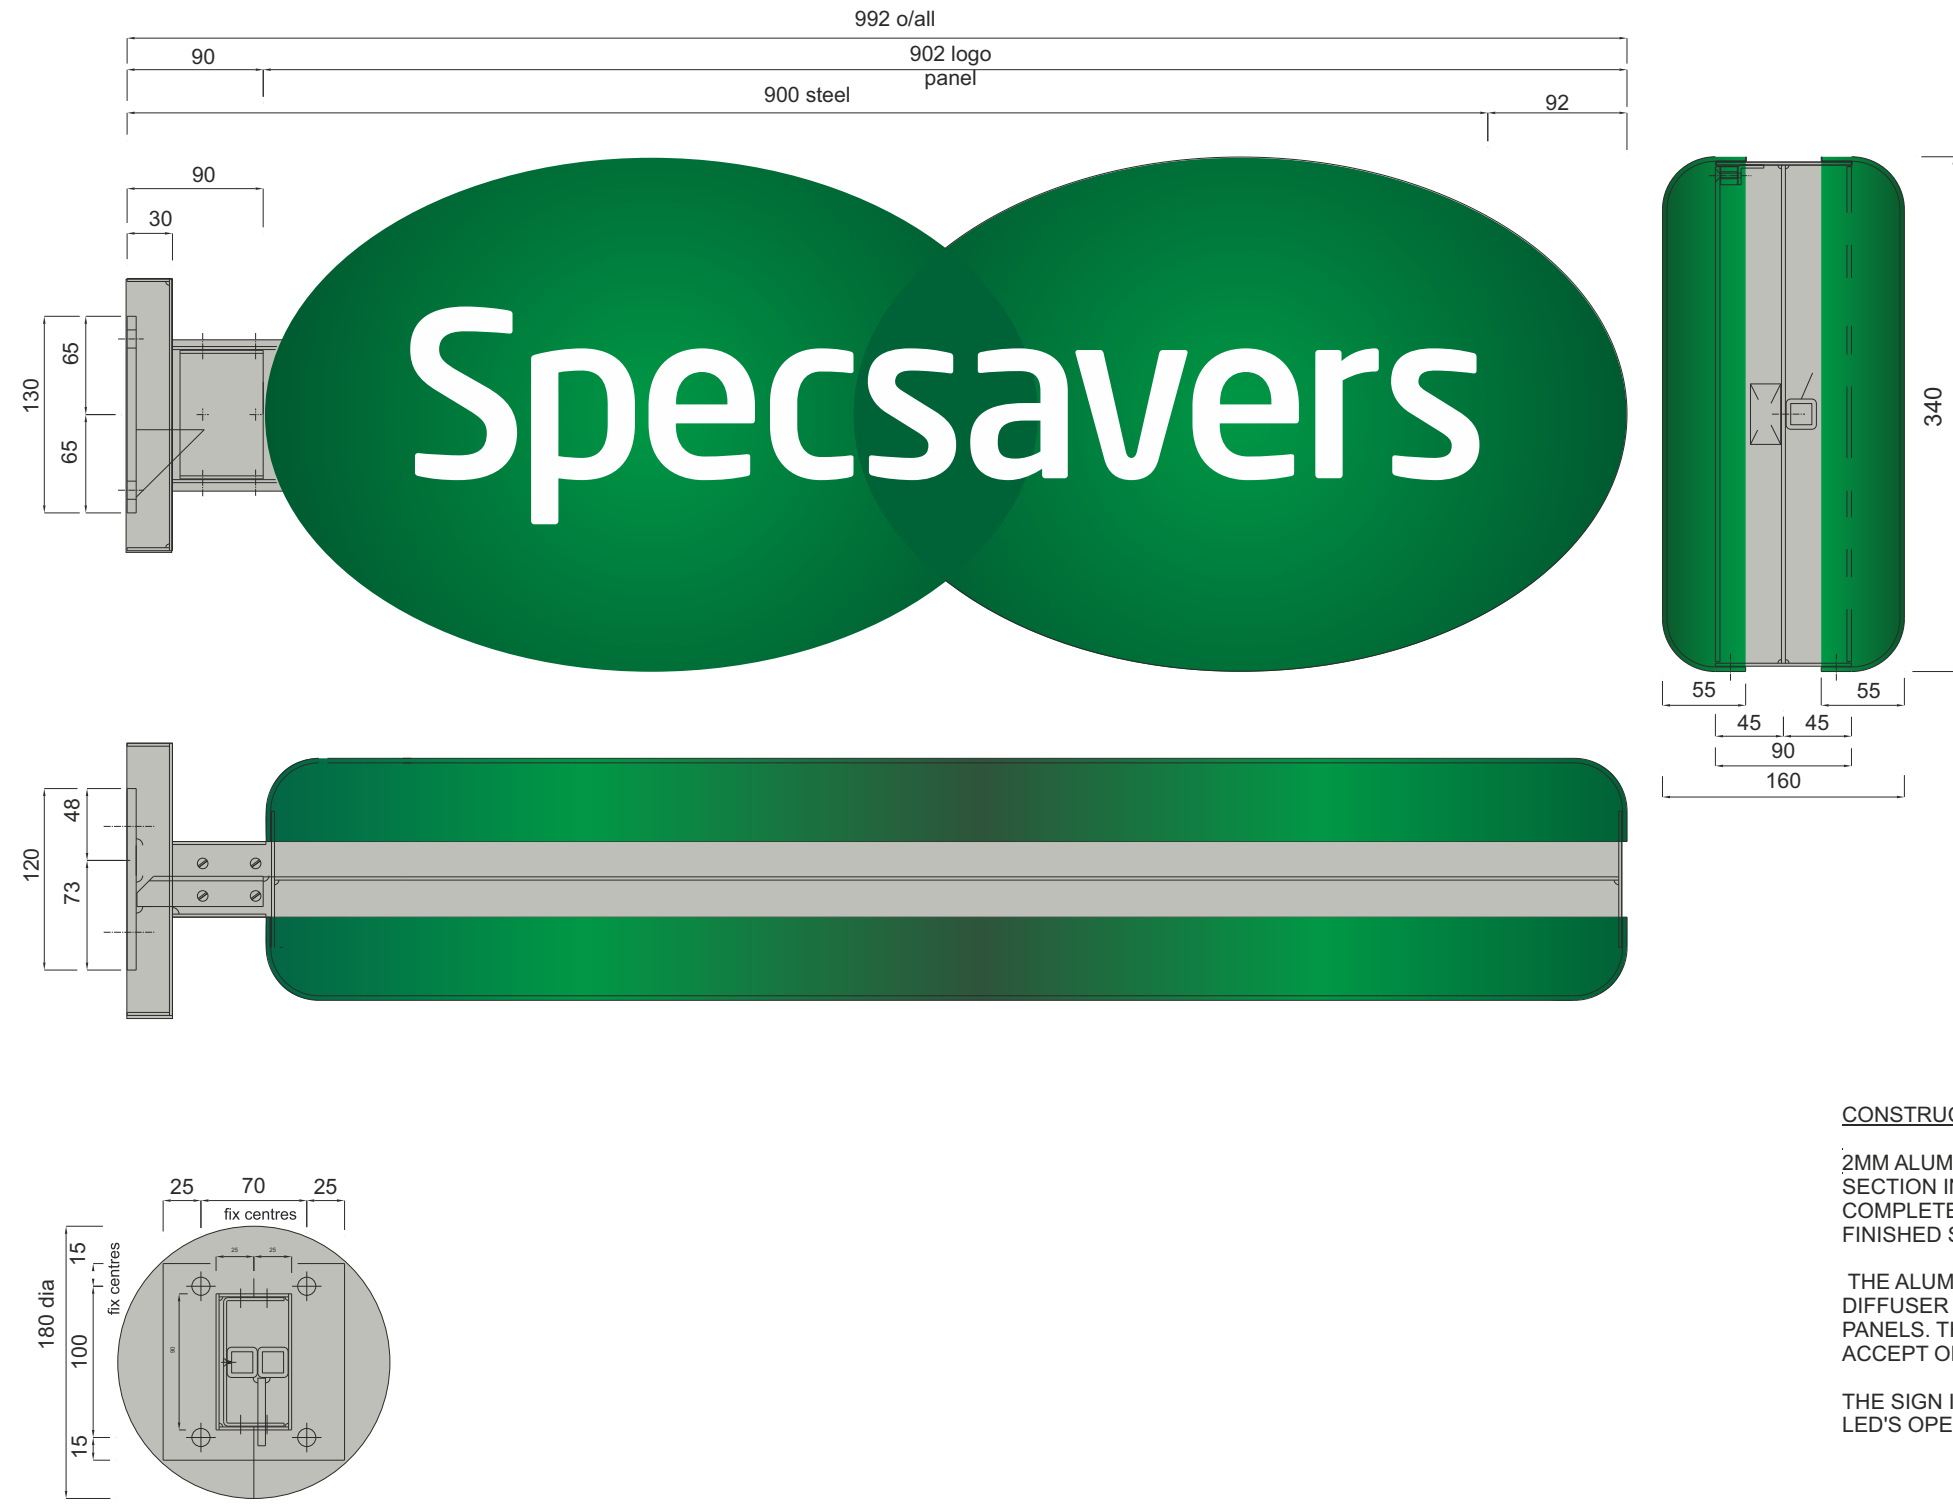


- PMS 3405C
- Green 6T59 Frosted Perspex
- PMS 3415C
- PMS Cool Grey 4C

CONSTRUCTION

2MM ALUMINIUM CARCASE FORMED & WELDED TO CREATE A 'T' SECTION INCORPORATING A STEEL ARM & FIXING PLATE, COMPLETE WITH A CIRCULAR 2MM ALUMINIUM SPLIT HOUSING, FINISHED SATIN PMS COOLGREY 4C

THE ALUMINIUM CARCASE IS TO ACCEPT FLAT 3MM OPAL 050 DIFFUSER PANELS AND MOULDED 3MM GREEN 6T59 FROSTED PANELS. THE MOULDED PANELS ARE TO BE LASER CUT TO ACCEPT OPAL 050 TEXT SPECSAVERS.

THE SIGN IS FULLY ILLUMINATED BY 68 TRIDONIC P541 41LM LED'S OPERATED BY ONE SLIM TYPE 60 V/A DRIVER


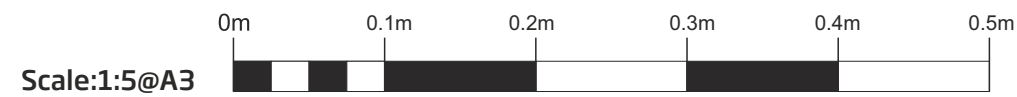


Site Address	Page Number	Job Number	Revision Notes
310 London Road Waterlooville PO7 7DU	4 of 5	92078	
	Drawn by	Date	Drawing number
	MB	09/04/18	92078/4

Signscope

T: +44 (0) 1843 850800 - F: +44 (0) 1843 853537
Email: sales@signscope.com

27 •specsavers.com•specsavers.com•specsavers.com
Scale 1:5@A3

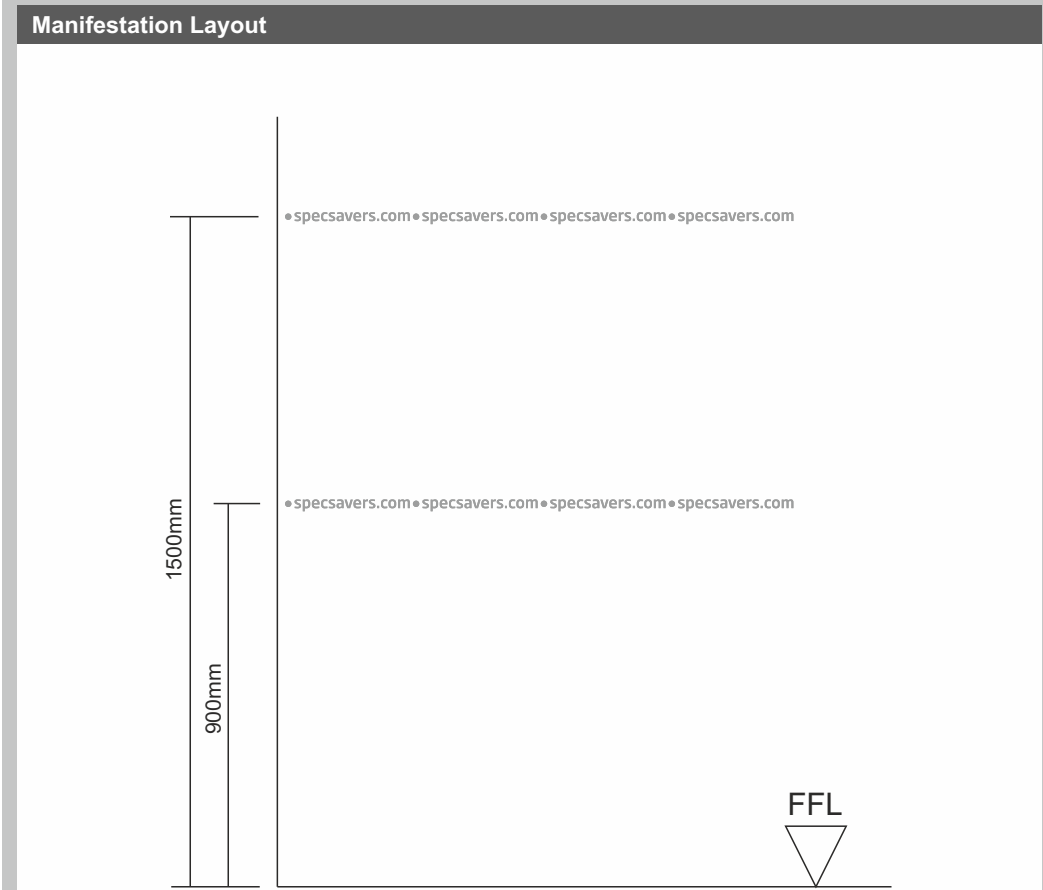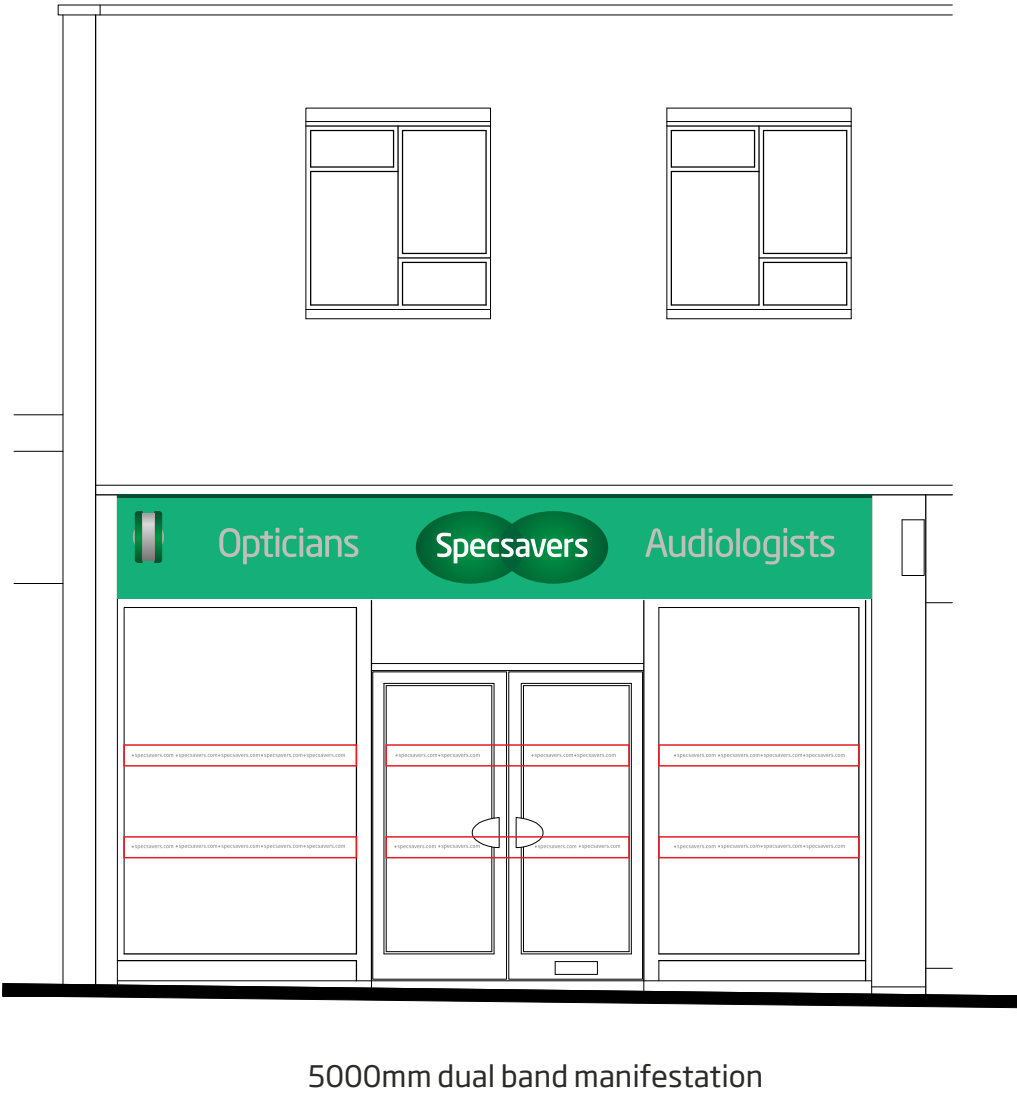

Site Address
310 London Road
Waterlooville
PO7 7DU

Page Number
5 of 5

Drawn by
MB

Job Number
92078

Date
09/04/18

Revision Notes

Drawing number
92078/5

Signscope

T: +44 (0) 1843 850800 - F: +44 (0) 1843 853537
Email: sales@signscope.com