


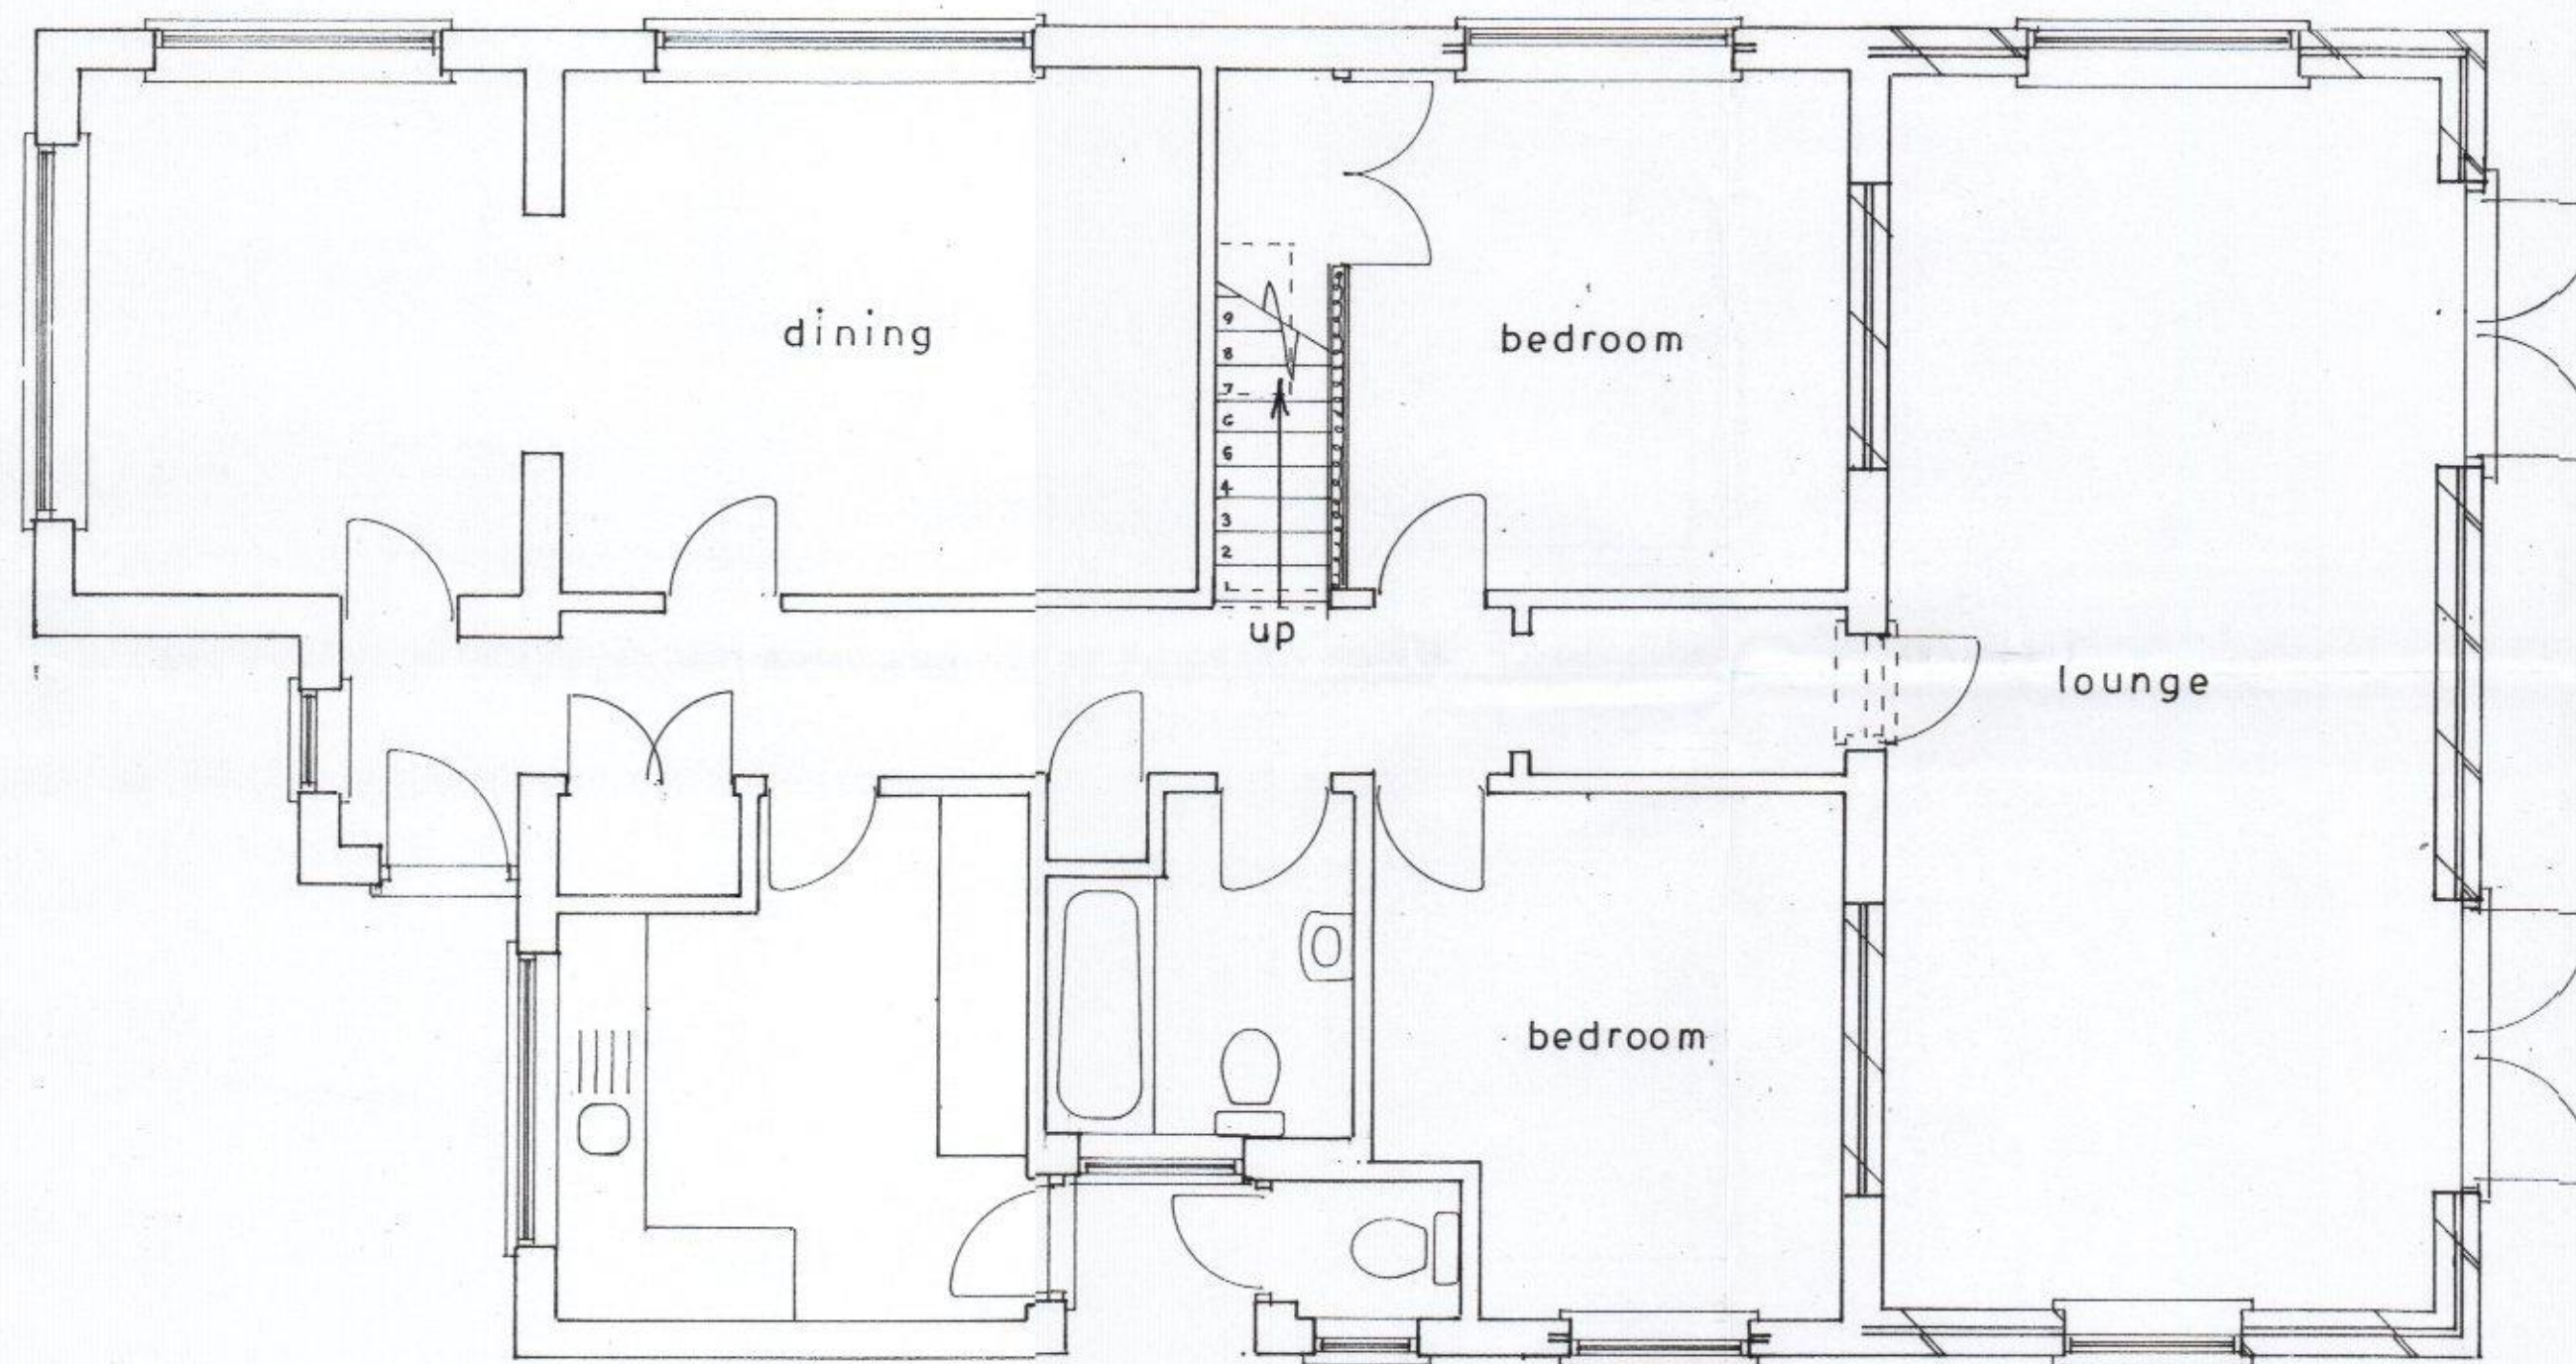


Ground floor plan

1 : 50


Proposed

PROPOSED CHALET EXTENSION AT 2, HAROLD ROAD, HAYLING ISLAND
FOR MRS. A. SINGH-LANDA.

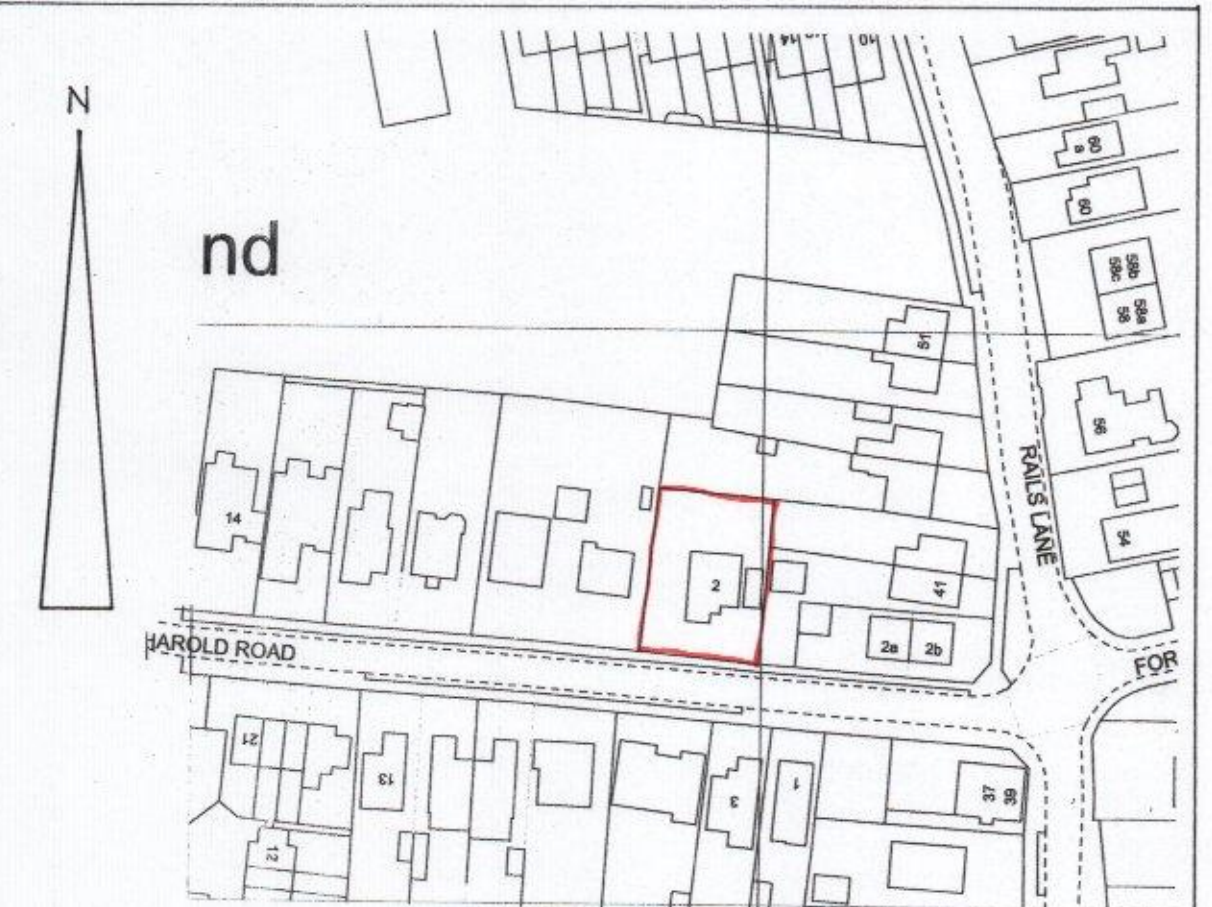

location plan

1 : 1250

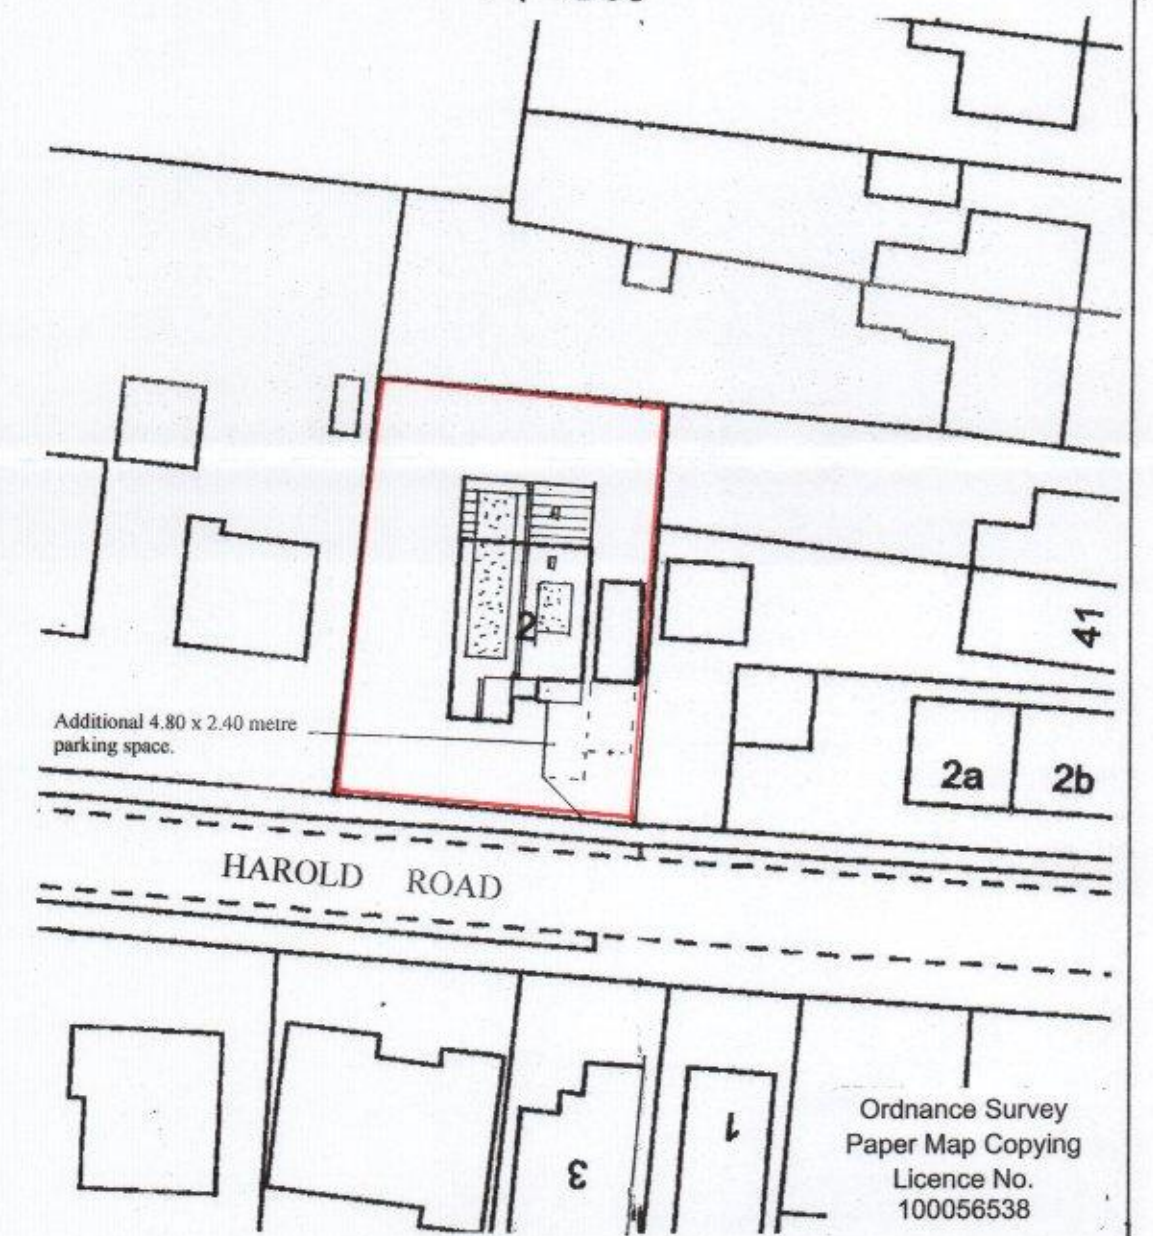


block plan

1 : 500

sheet 1

of 3

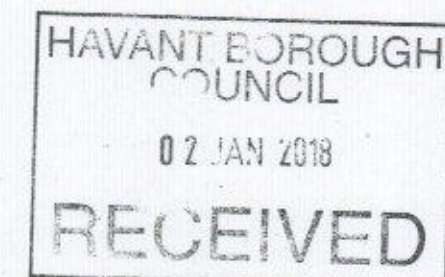

Bryan Butcher
Rainbow Cottage
Nyetimber Lane
Bognor Regis PO21 3JX
01243 266871
07973 233442
bryan.butcher@btinternet.com
www.bryanbutcher.com