


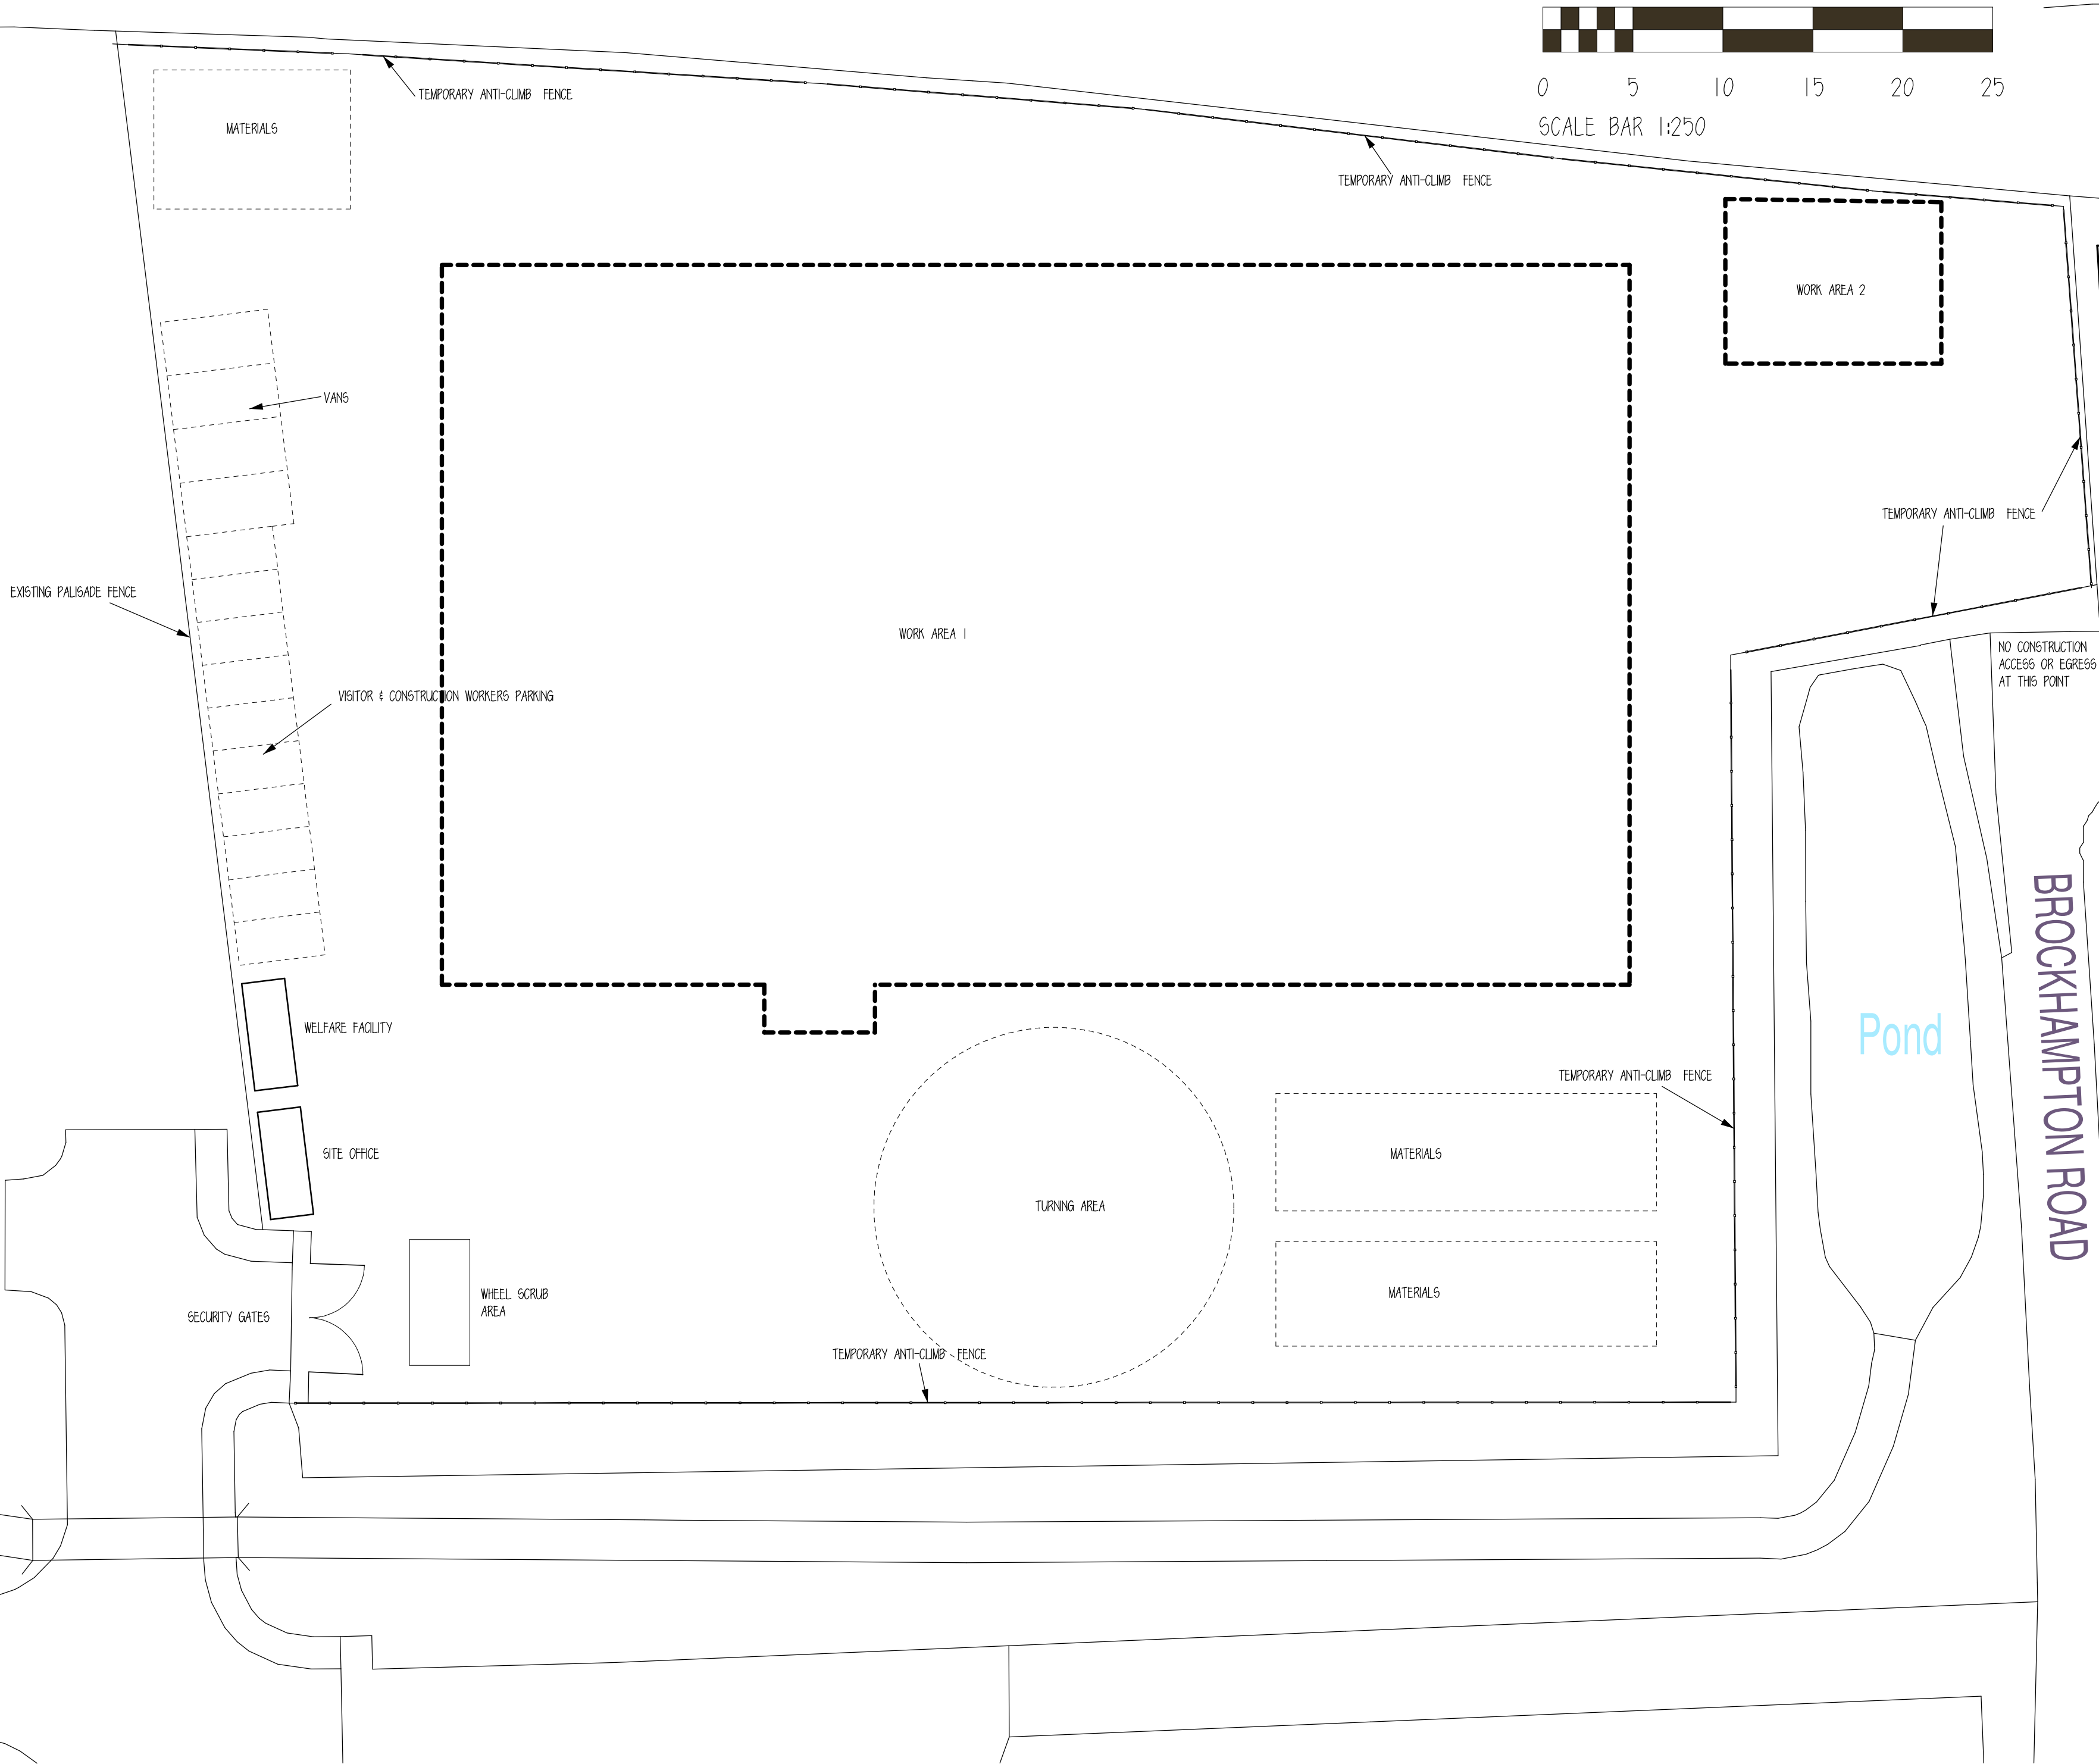

Works

PROPOSED NEW BUILDING FOR
AHMARRA
PLOT 2, HARTS FARM WAY,
HAVANT, PO9 1FA

CONSTRUCTION MANAGEMENT PLAN

DATE: DECEMBER 2017 DRG NO.
SCALE: 1:250
PAPER SIZE: A2
DRN BY: SP

1802.08

LEOMINSTER CONSTRUCTION
Building it right for you

LEOMINSTER INDUSTRIAL ESTATE,
SOUTHERN AVENUE,
LEOMINSTER,
HEREFORDSHIRE HR8 0QF
TEL: (01568) 612043 - 612009
FAX: (01568) 612010