



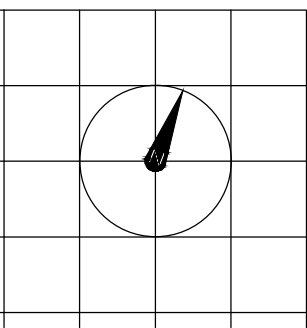

LEGEND:
EXISTING WALLS
NEW EXISTING - PROPOSED WALLS

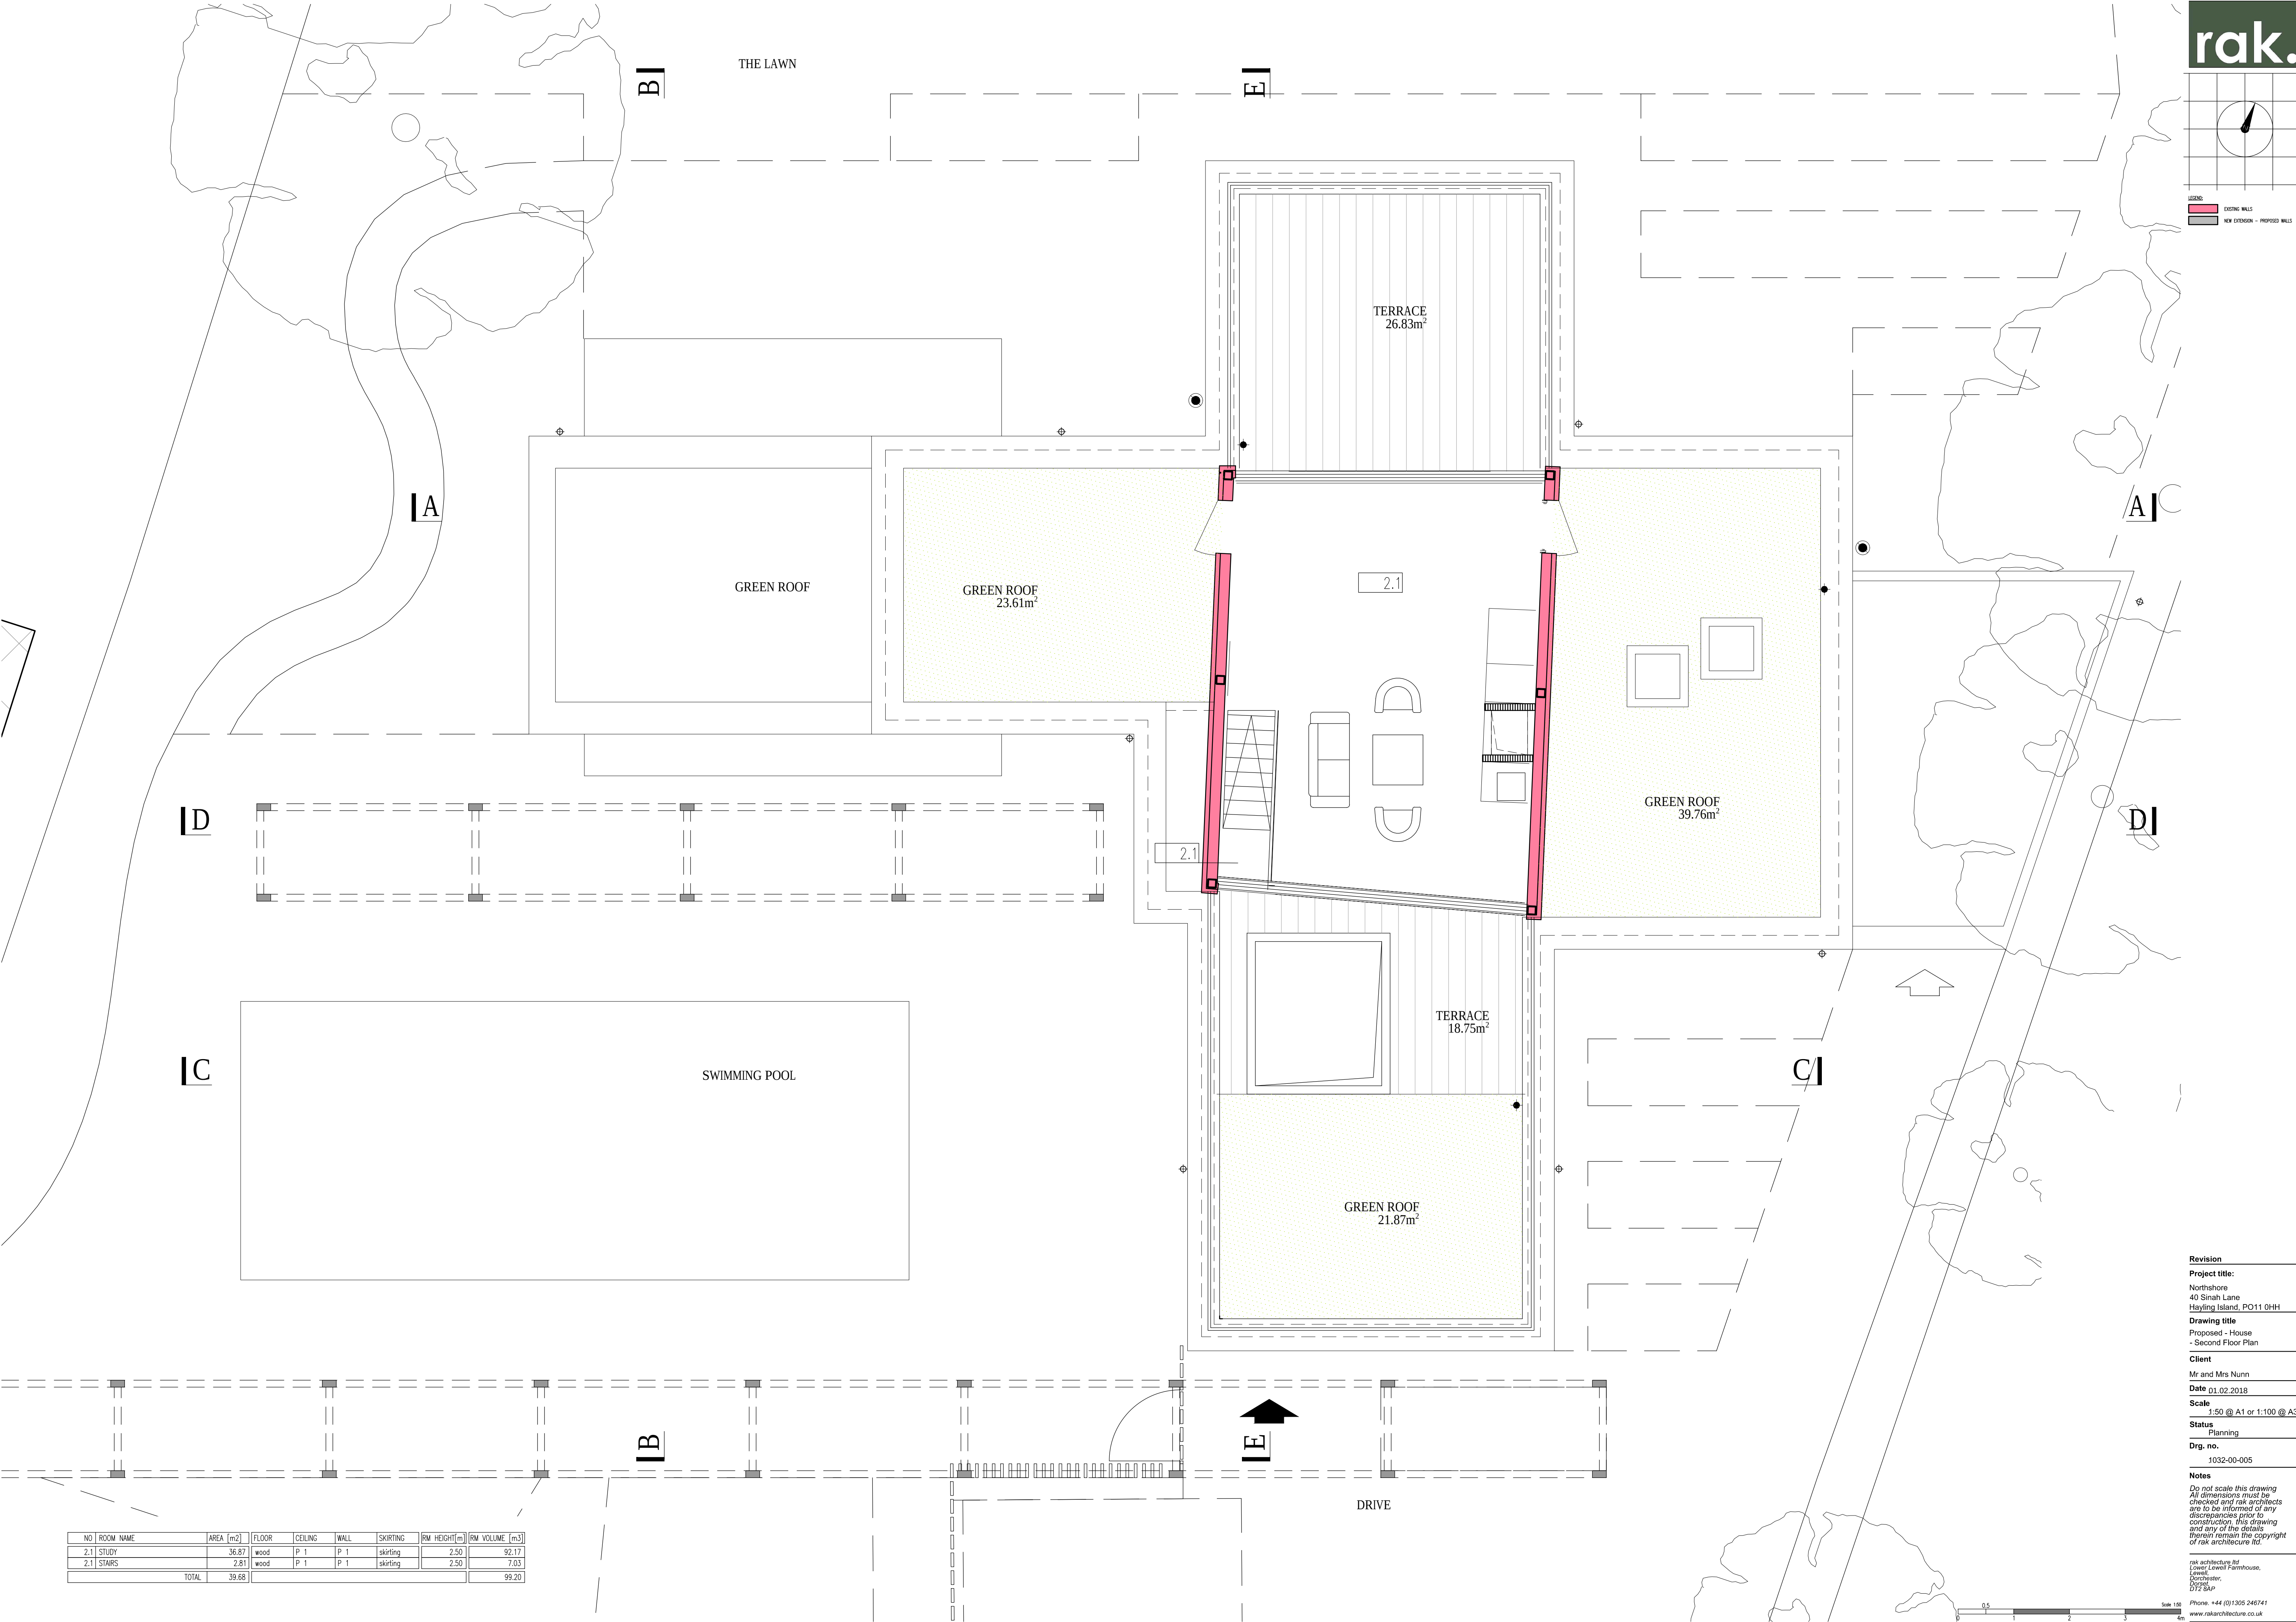

NO	ROOM NAME	AREA (m ²)	FLOOR	CEILING	WALL	SKIRTING	RM HEIGHT(m)	RM VOLUME (m ³)
2.1	STUDY	36.87	wood	P 1	P 1	skirting	2.50	92.17
2.1	STAIRS	2.81	wood	P 1	P 1	skirting	2.50	7.03
TOTAL		39.68						99.20