



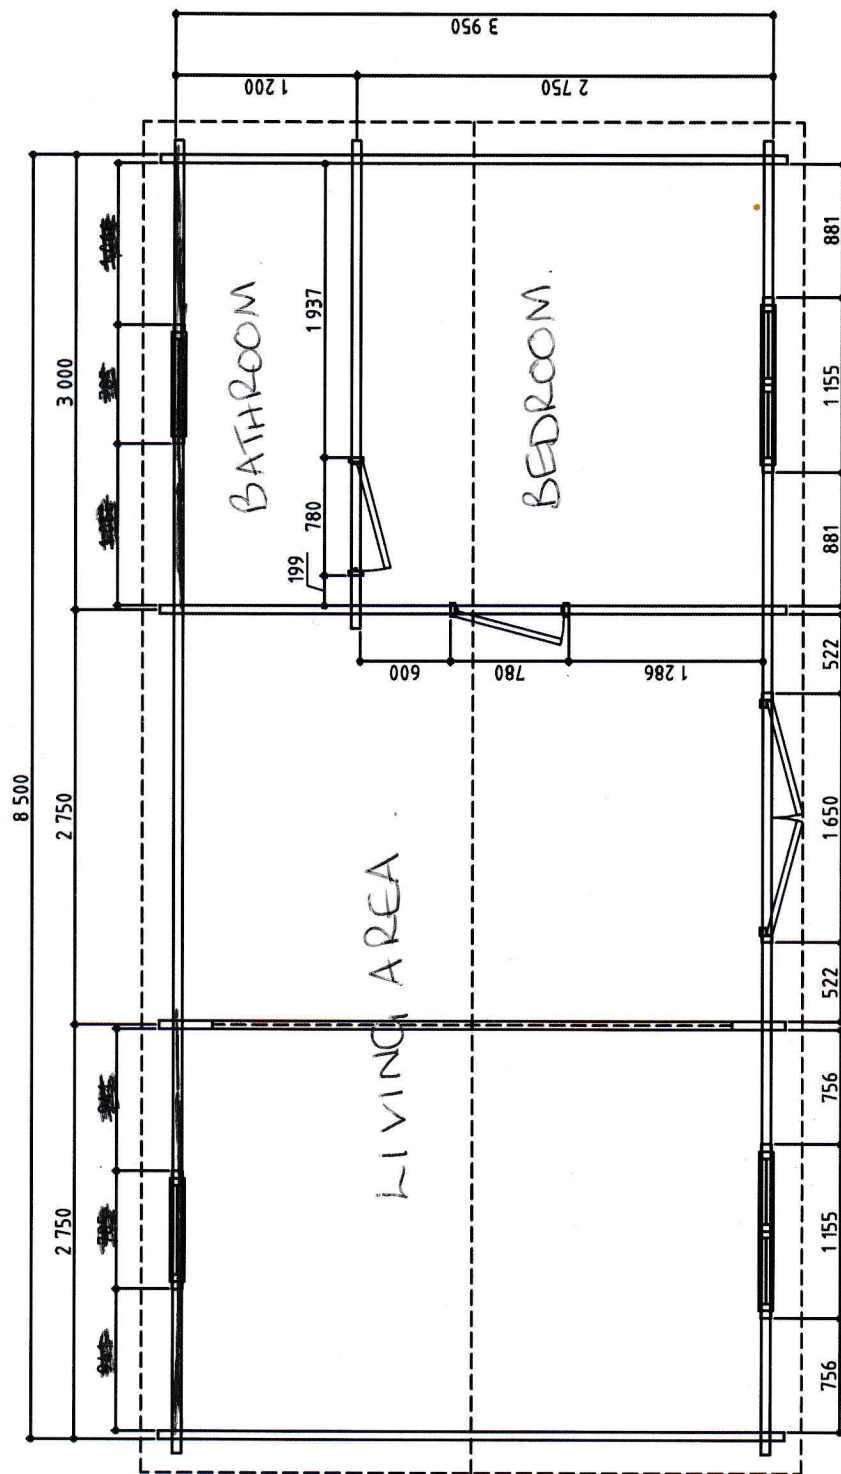

scalebar : 

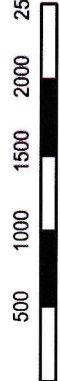

Floorplan

Datum: 27/09/2017
 Getekend: JB
 Ref: Keops - Moore C
 A4