


Key to Schedule of Trees	
Column Heading	Explanation
TPO No	If applicable and where known
Tree No.	Unique number corresponding with number on plan
Species	English names
Ht (m)	Height in metres
Branch Spread	Crown radius in metres to cardinal points of the compass
Stem Dia	All measurements conform to Annex C of BS 5837:2012
	Single stem - Stem diameter in centimetres measured at 1.5m above ground level.
	Multi-stemmed tree with 2 to 5 stems - Diameter of each stem
	Multi-stemmed tree with more than 5 stems - Average stem diameter and number of stems
Height of crown clearance	Height in metres between the ground and underside of canopy
Height of first major branch	Height from ground level to base of first major branch and the approximate direction of growth
Branch and direction of growth	
Abbreviations as suffix to a dimension	Suffix 'e' denotes an estimated dimension
Age Class	Age Class definitions: Y = Young S = Semi-mature E = Early mature M = Mature O = Over mature
Category grading and Estimated remaining Contribution (yrs)	Summary of BS 5837: 2012 categorisation: 1. Trees unsuitable for retention: (U) = those in such a condition that they cannot realistically be retained as living trees in the context of the current land use for longer than 10 years 2. Trees to be considered for retention: A1, 2 or 3 = trees of high quality (substantial contribution >40 yrs) B1, 2 or 3 = trees of moderate quality (significant contribution >20 yrs) C1, 2 or 3 = trees of low quality (but adequate, ie >10 yrs or young trees - until new planting can be established) Useful estimated remaining contribution of the tree or tree group
Estimated remaining contribution	
Condition	Brief description including physiological and structural defects
Preliminary management recommendations	Describes current arboricultural requirement for the tree in its current context
Root Protection Radius	Radius of minimum root protection area in metres calculated from section 4.6 and Annex D
Root Protection Area	Total area of minimum root protection area extrapolated from root protection radius




Key:


1. Trees to be considered for retention:

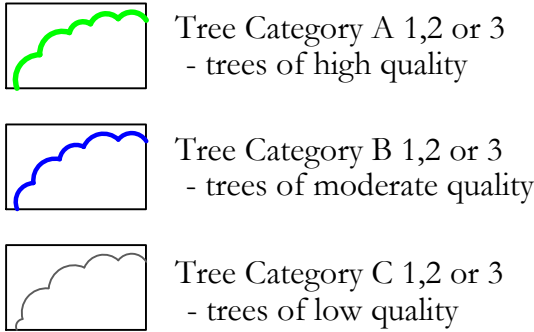



2. Trees unsuitable for retention:

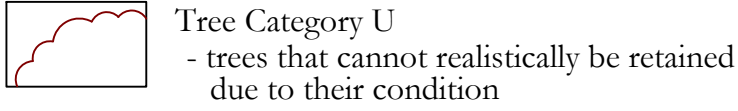


3. Protected areas:

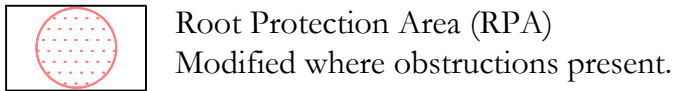

4. Tree numbering

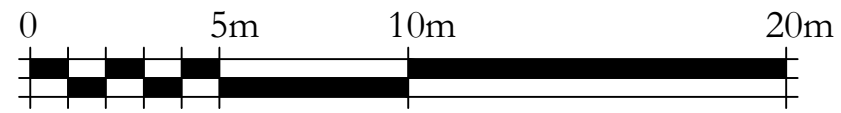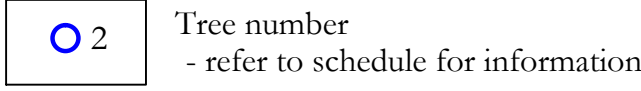

CLIENT:	McCarthy & Stone		
PROJECT:	Survey of trees at 38-44 London Road, Purbrook, Waaaterloooville		
TITLE:	Tree Constraints Plan		
DRAWING NUMBER:	8817/01		
STATUS:	For Information		
DATE:	May 2015	SCALE:	1:200 @ A1
DRAWN BY:	GH	CHECKED BY:	AP
Do not scale from this drawing: All dimensions to be checked on site			
The copyright of this document resides with Ian Keen Limited unless assigned in writing by the company			
IAN KEEN LIMITED Consultants for Trees, Landscapes and Nature Conservation Rollands Farm, Rollands Lane/Lowshot, Farnham, Surrey GU10 5AS Telephone: 01252 859096 Facsimile: 01252 851702 Email: mail@ikeye.co.uk			

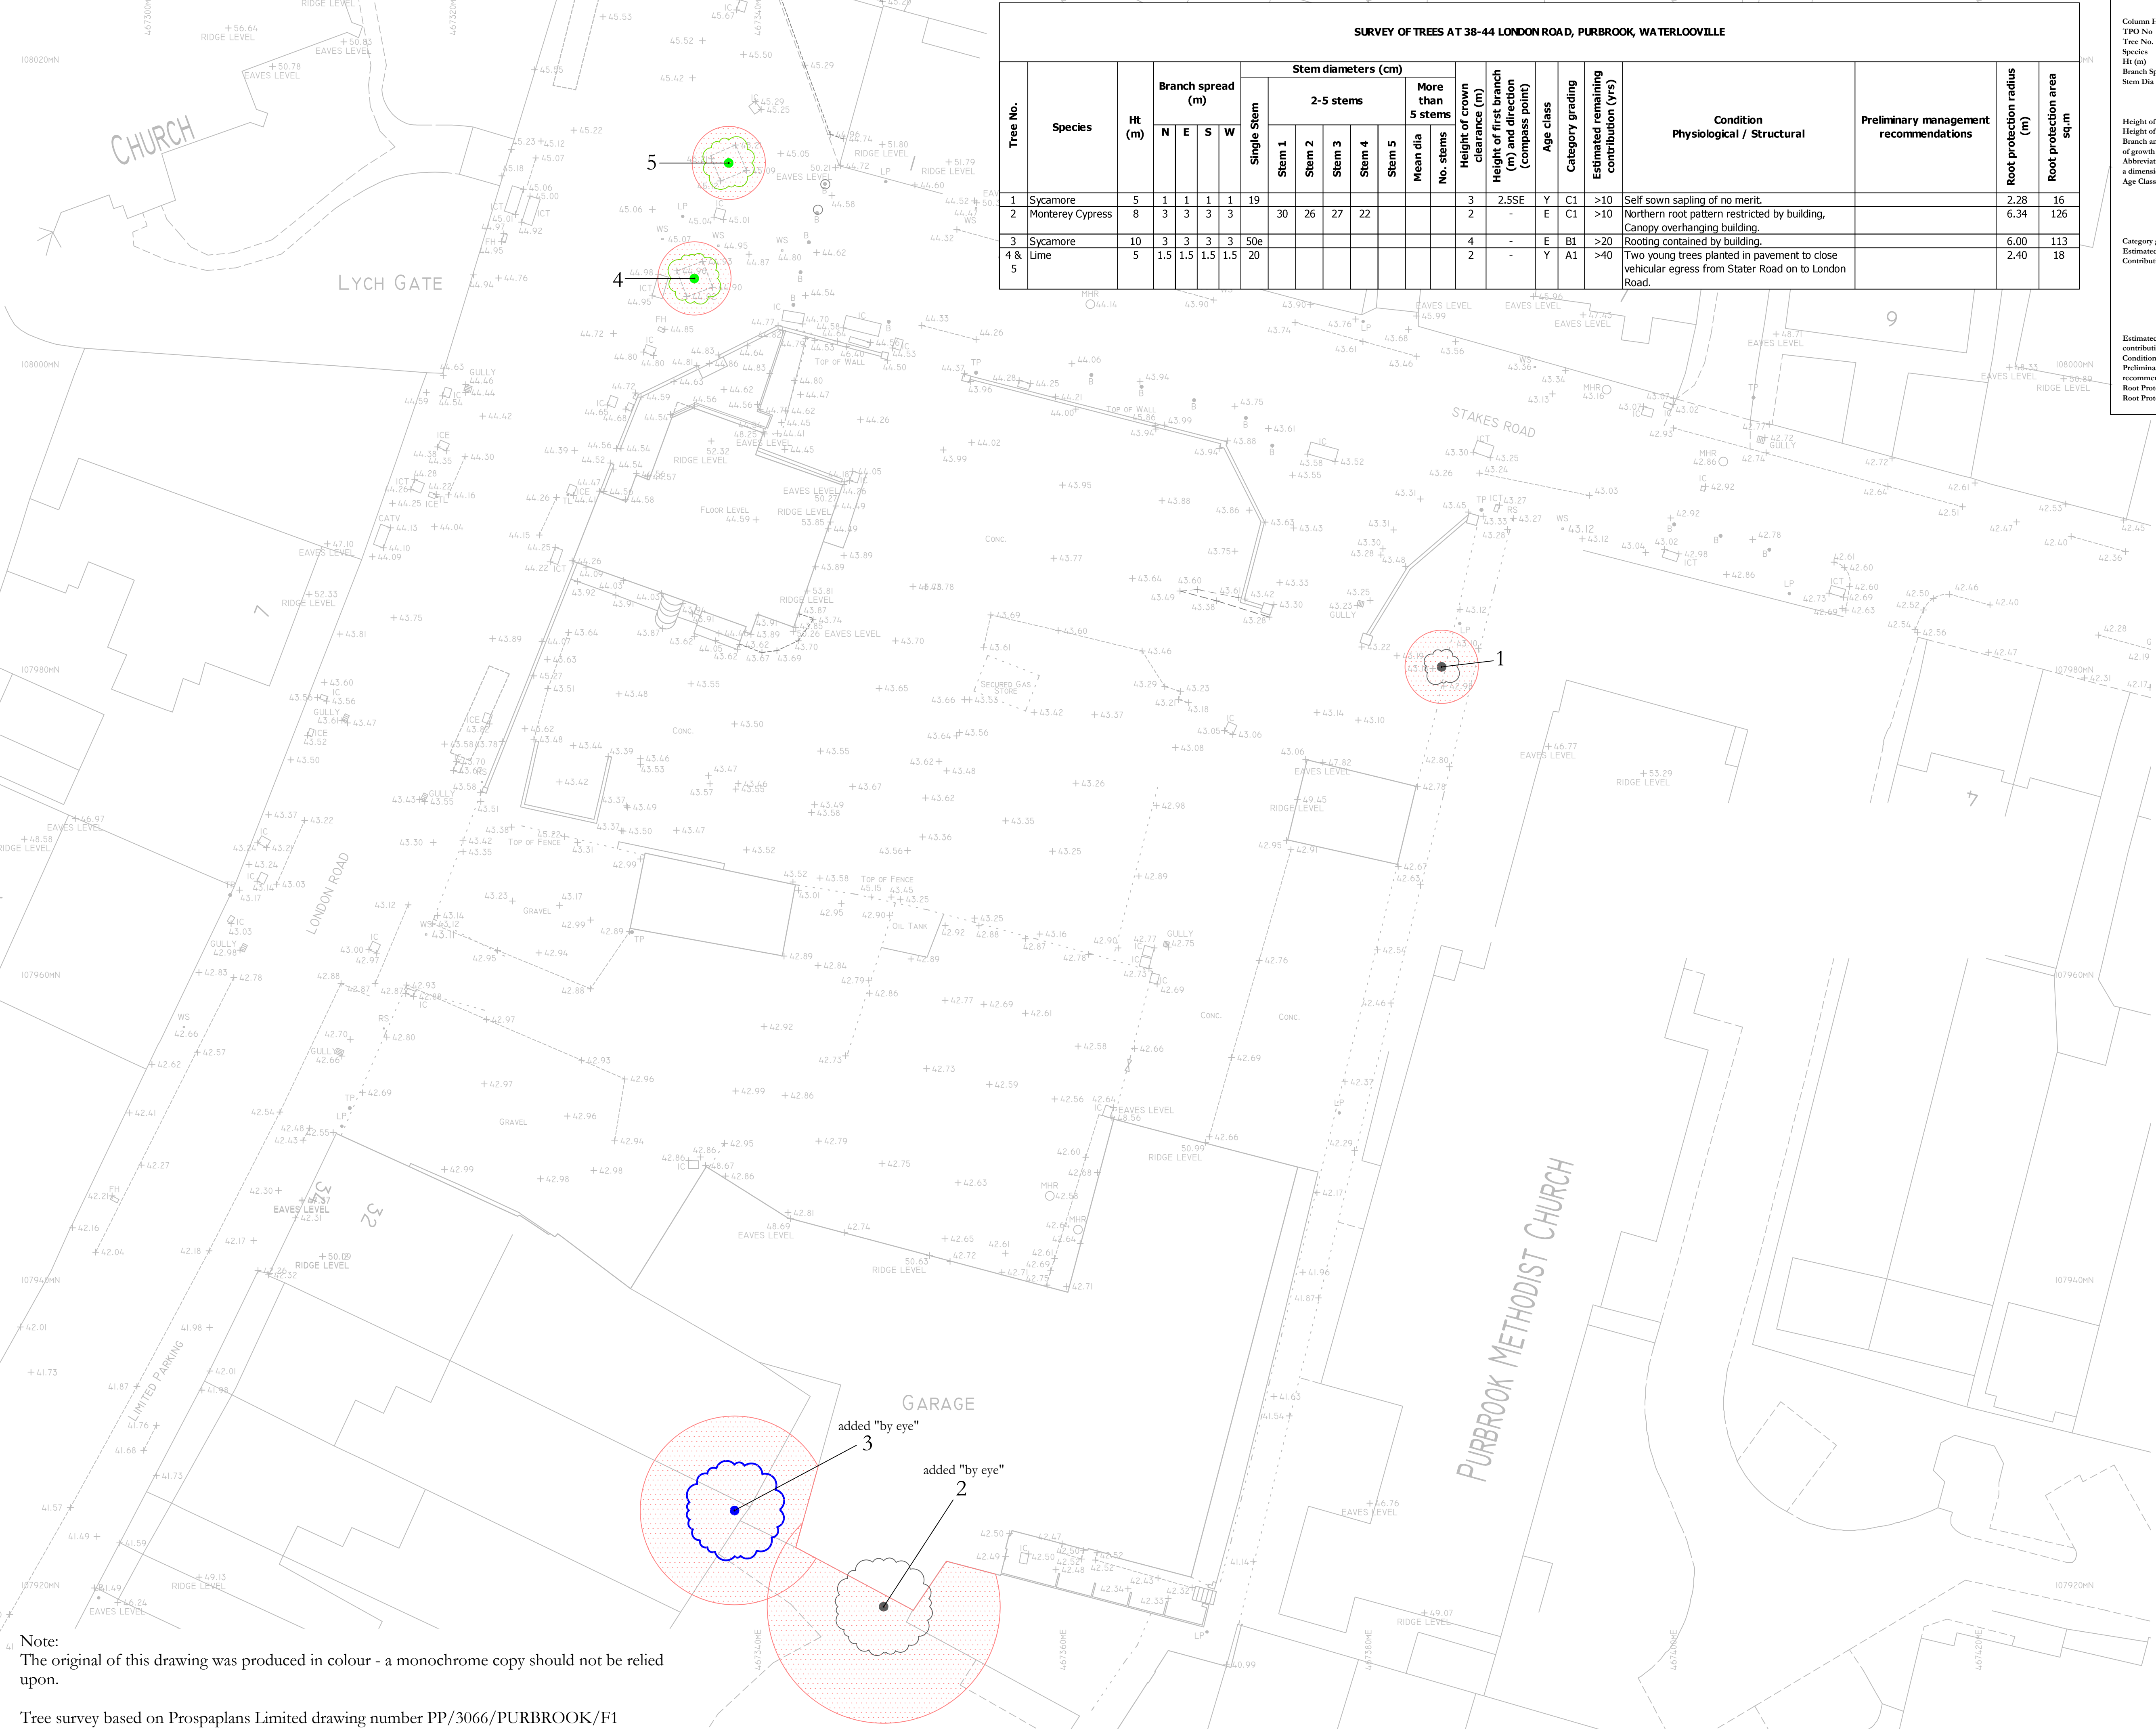

Note:
The original of this drawing was produced in colour - a monochrome copy should not be relied upon.

Tree survey based on Prospaplans Limited drawing number PP/3066/PURBROOK/F1