


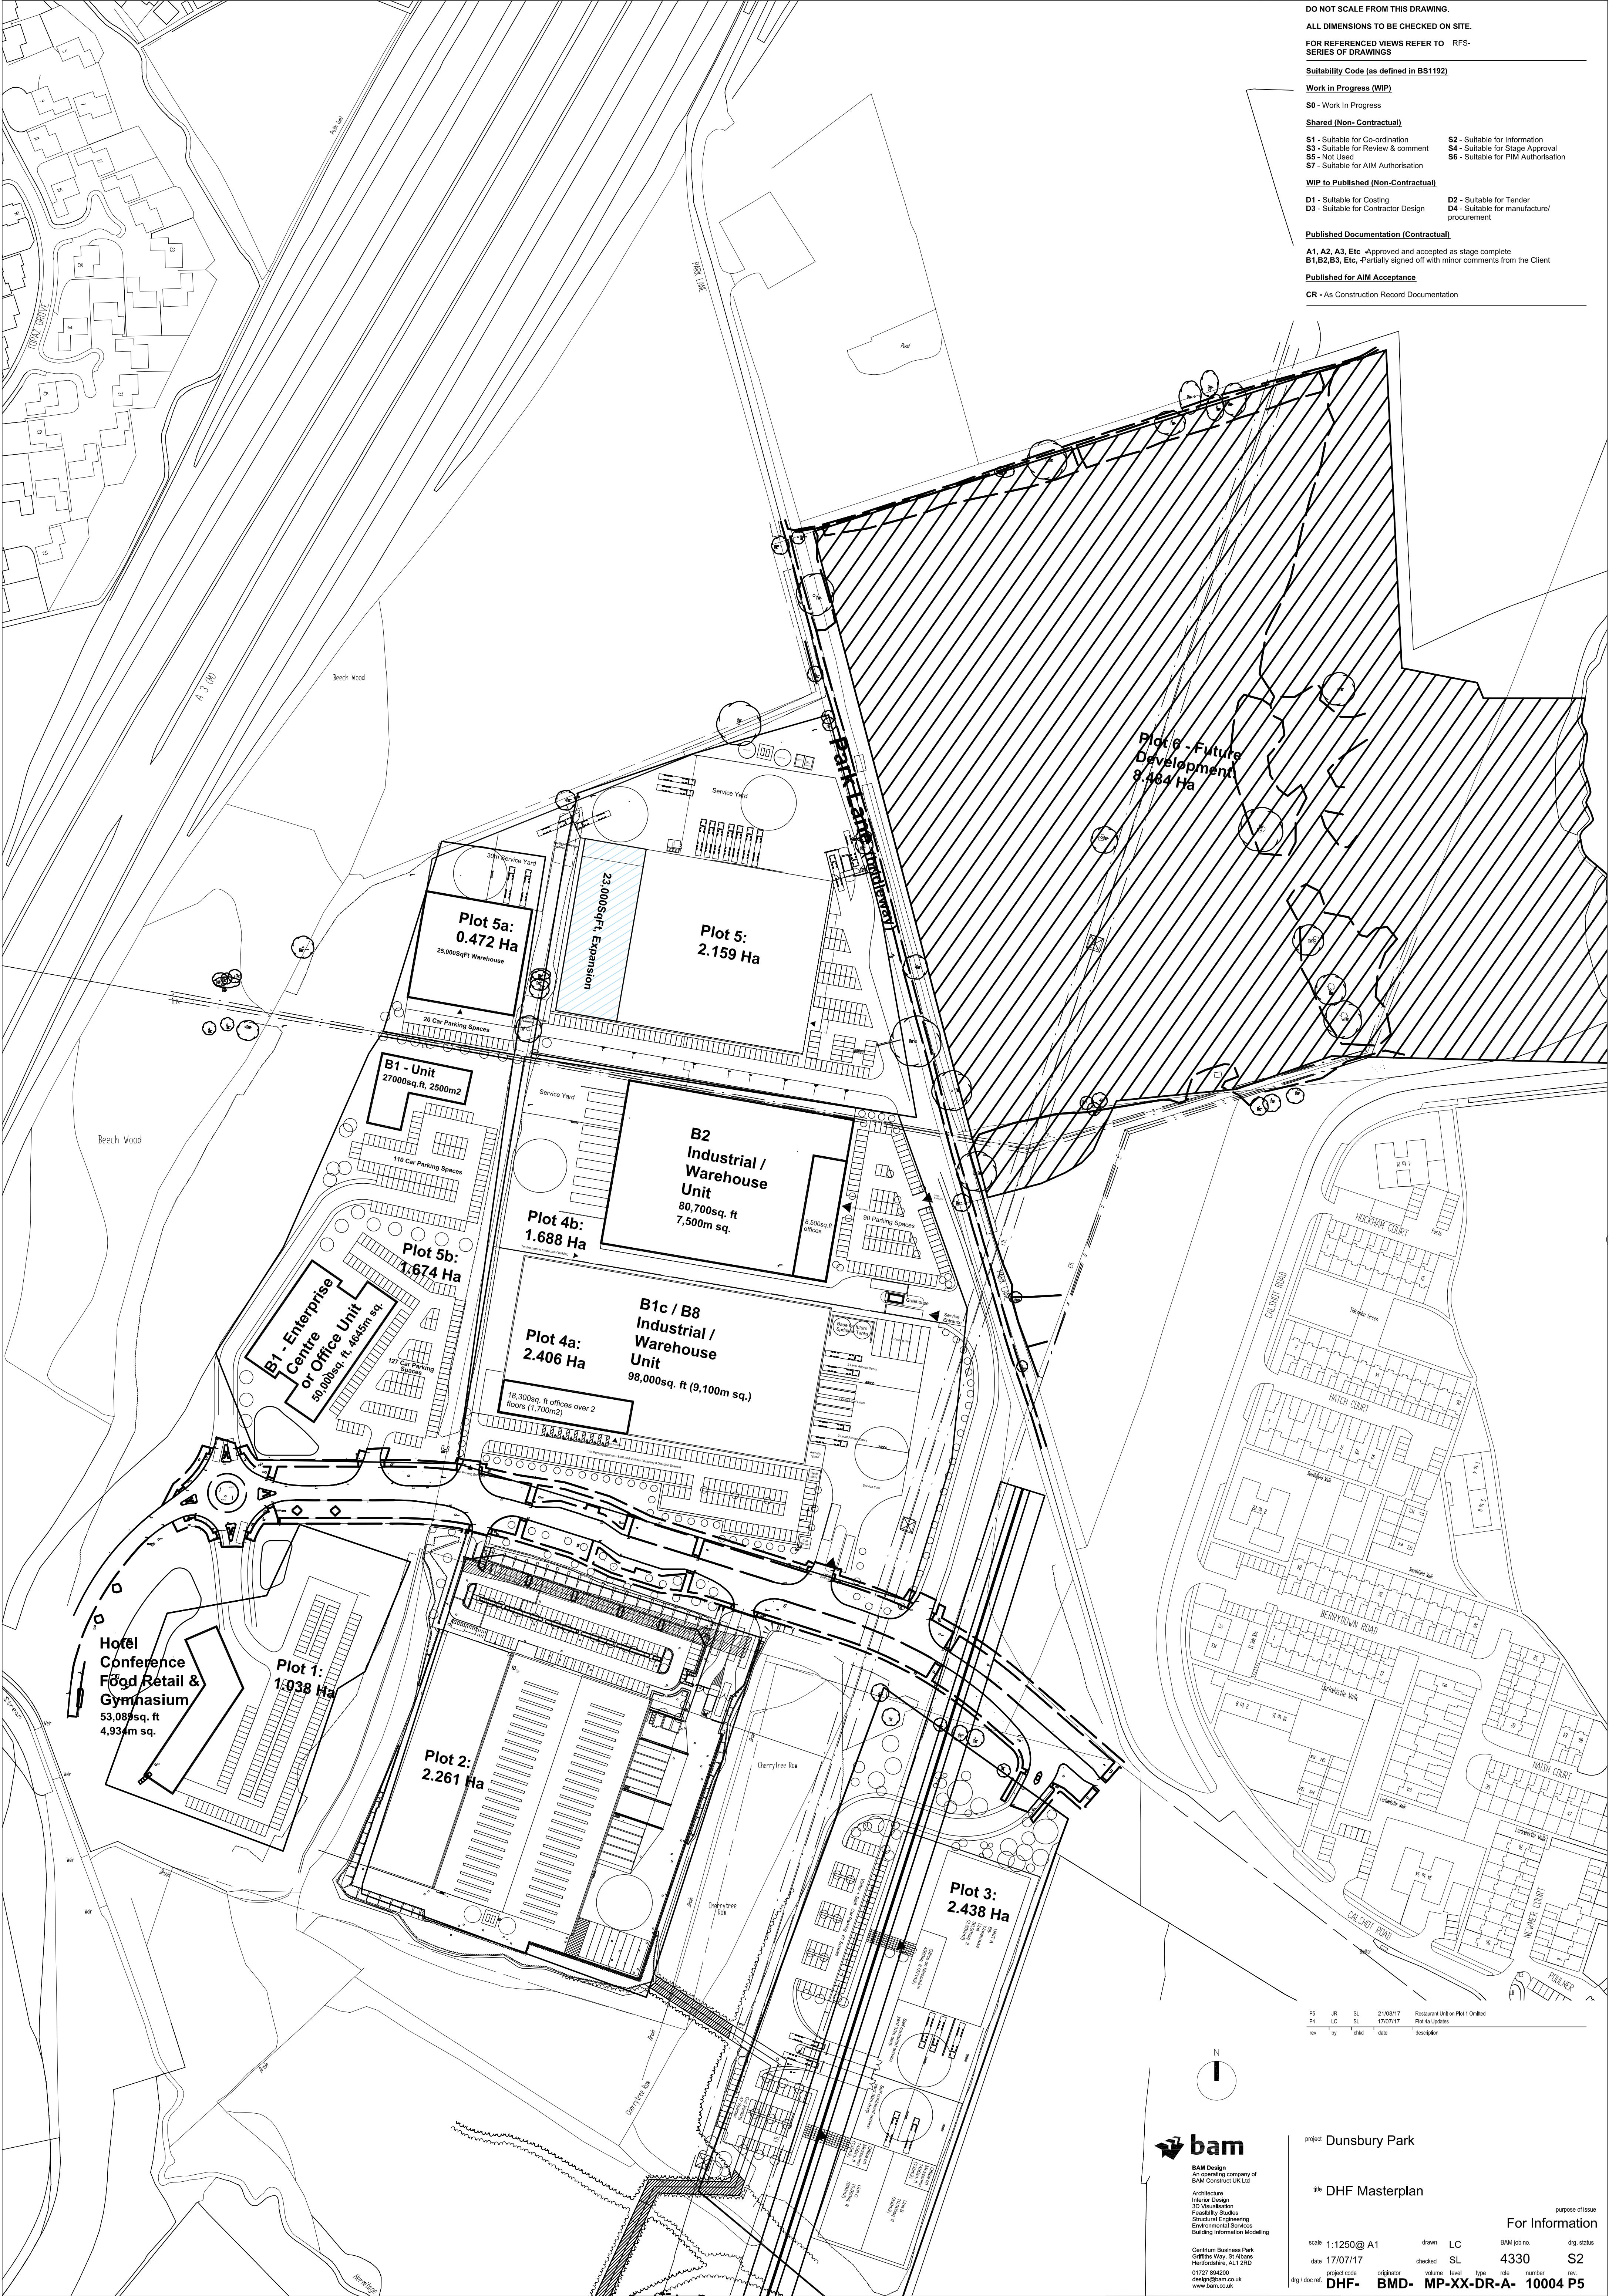

DO NOT SCALE FROM THIS DRAWING.
ALL DIMENSIONS TO BE CHECKED ON SITE.
FOR REFERENCED VIEWS REFER TO RFS-SERIES OF DRAWINGS

Suitability Code (as defined in BS1192)

Work in Progress (WIP)
S0 - Work In Progress

Shared (Non-Contractual)
S1 - Suitable for Co-ordination
S3 - Suitable for Review & comment
S5 - Not Used
S7 - Suitable for AIM Authorisation

WIP to Published (Non-Contractual)
D1 - Suitable for Costing
D3 - Suitable for Contractor Design

Published Documentation (Contractual)
A1, A2, A3, Etc - Approved and accepted as stage complete
B1, B2, B3, Etc - Partially signed off with minor comments from the Client

Published for AIM Acceptance
CR - As Construction Record Documentation

S2 - Suitable for Information
S4 - Suitable for Stage Approval
S6 - Suitable for PIM Authorisation
D2 - Suitable for Tender
D4 - Suitable for manufacture/procurement

P5	JR	SL	21/08/17	Restaurant Unit on Plot 1 Omitted
P4	LC	SL	17/07/17	Plot 4a Updates
rev	by	date	description	



BAM Design
An operating company of
BAM Construct UK Ltd

Architecture
Interior Design
3D Visualisation
Feasibility Studies
Structural Engineering
Environmental Services
Building Information Modelling

Centurion Business Park
Griffiths Way, St Albans
Hertfordshire, AL1 2RD
01727 594000
design@bam.co.uk
www.bam.co.uk

project Dunsbury Park

ref DHF Masterplan

scale	1:1250 @ A1	drawn	LC	BAM job no.	drg. status
date	17/07/17	checked	SL	4330	S2
project code	01727 594000	originator	volume	level	type
drg / doc ref	DHF- BMD- MP-XX-DR-A-	number	rev	purpose of issue	
		10004	P5	For Information	