
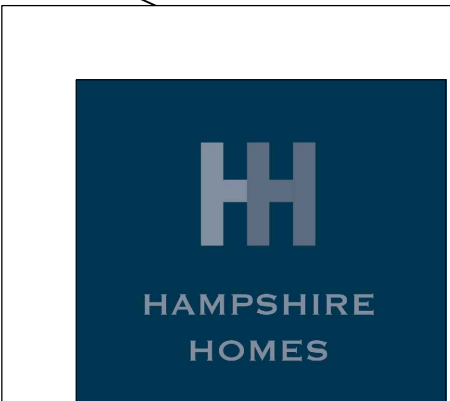


This drawing may be scaled with reference to the scale bar for planning application purposes only. Do not scale for any other purpose, use only annotated dimensions. All dimensions are to be checked by parties using the drawing, and any errors or omissions are to be reported to James Potter Associates Ltd.

Rev.	Date	Note	Author	Checked
A	20/06/18	Plot 2 Car parking spaces adjusted to tandem spaces.	RR	JP

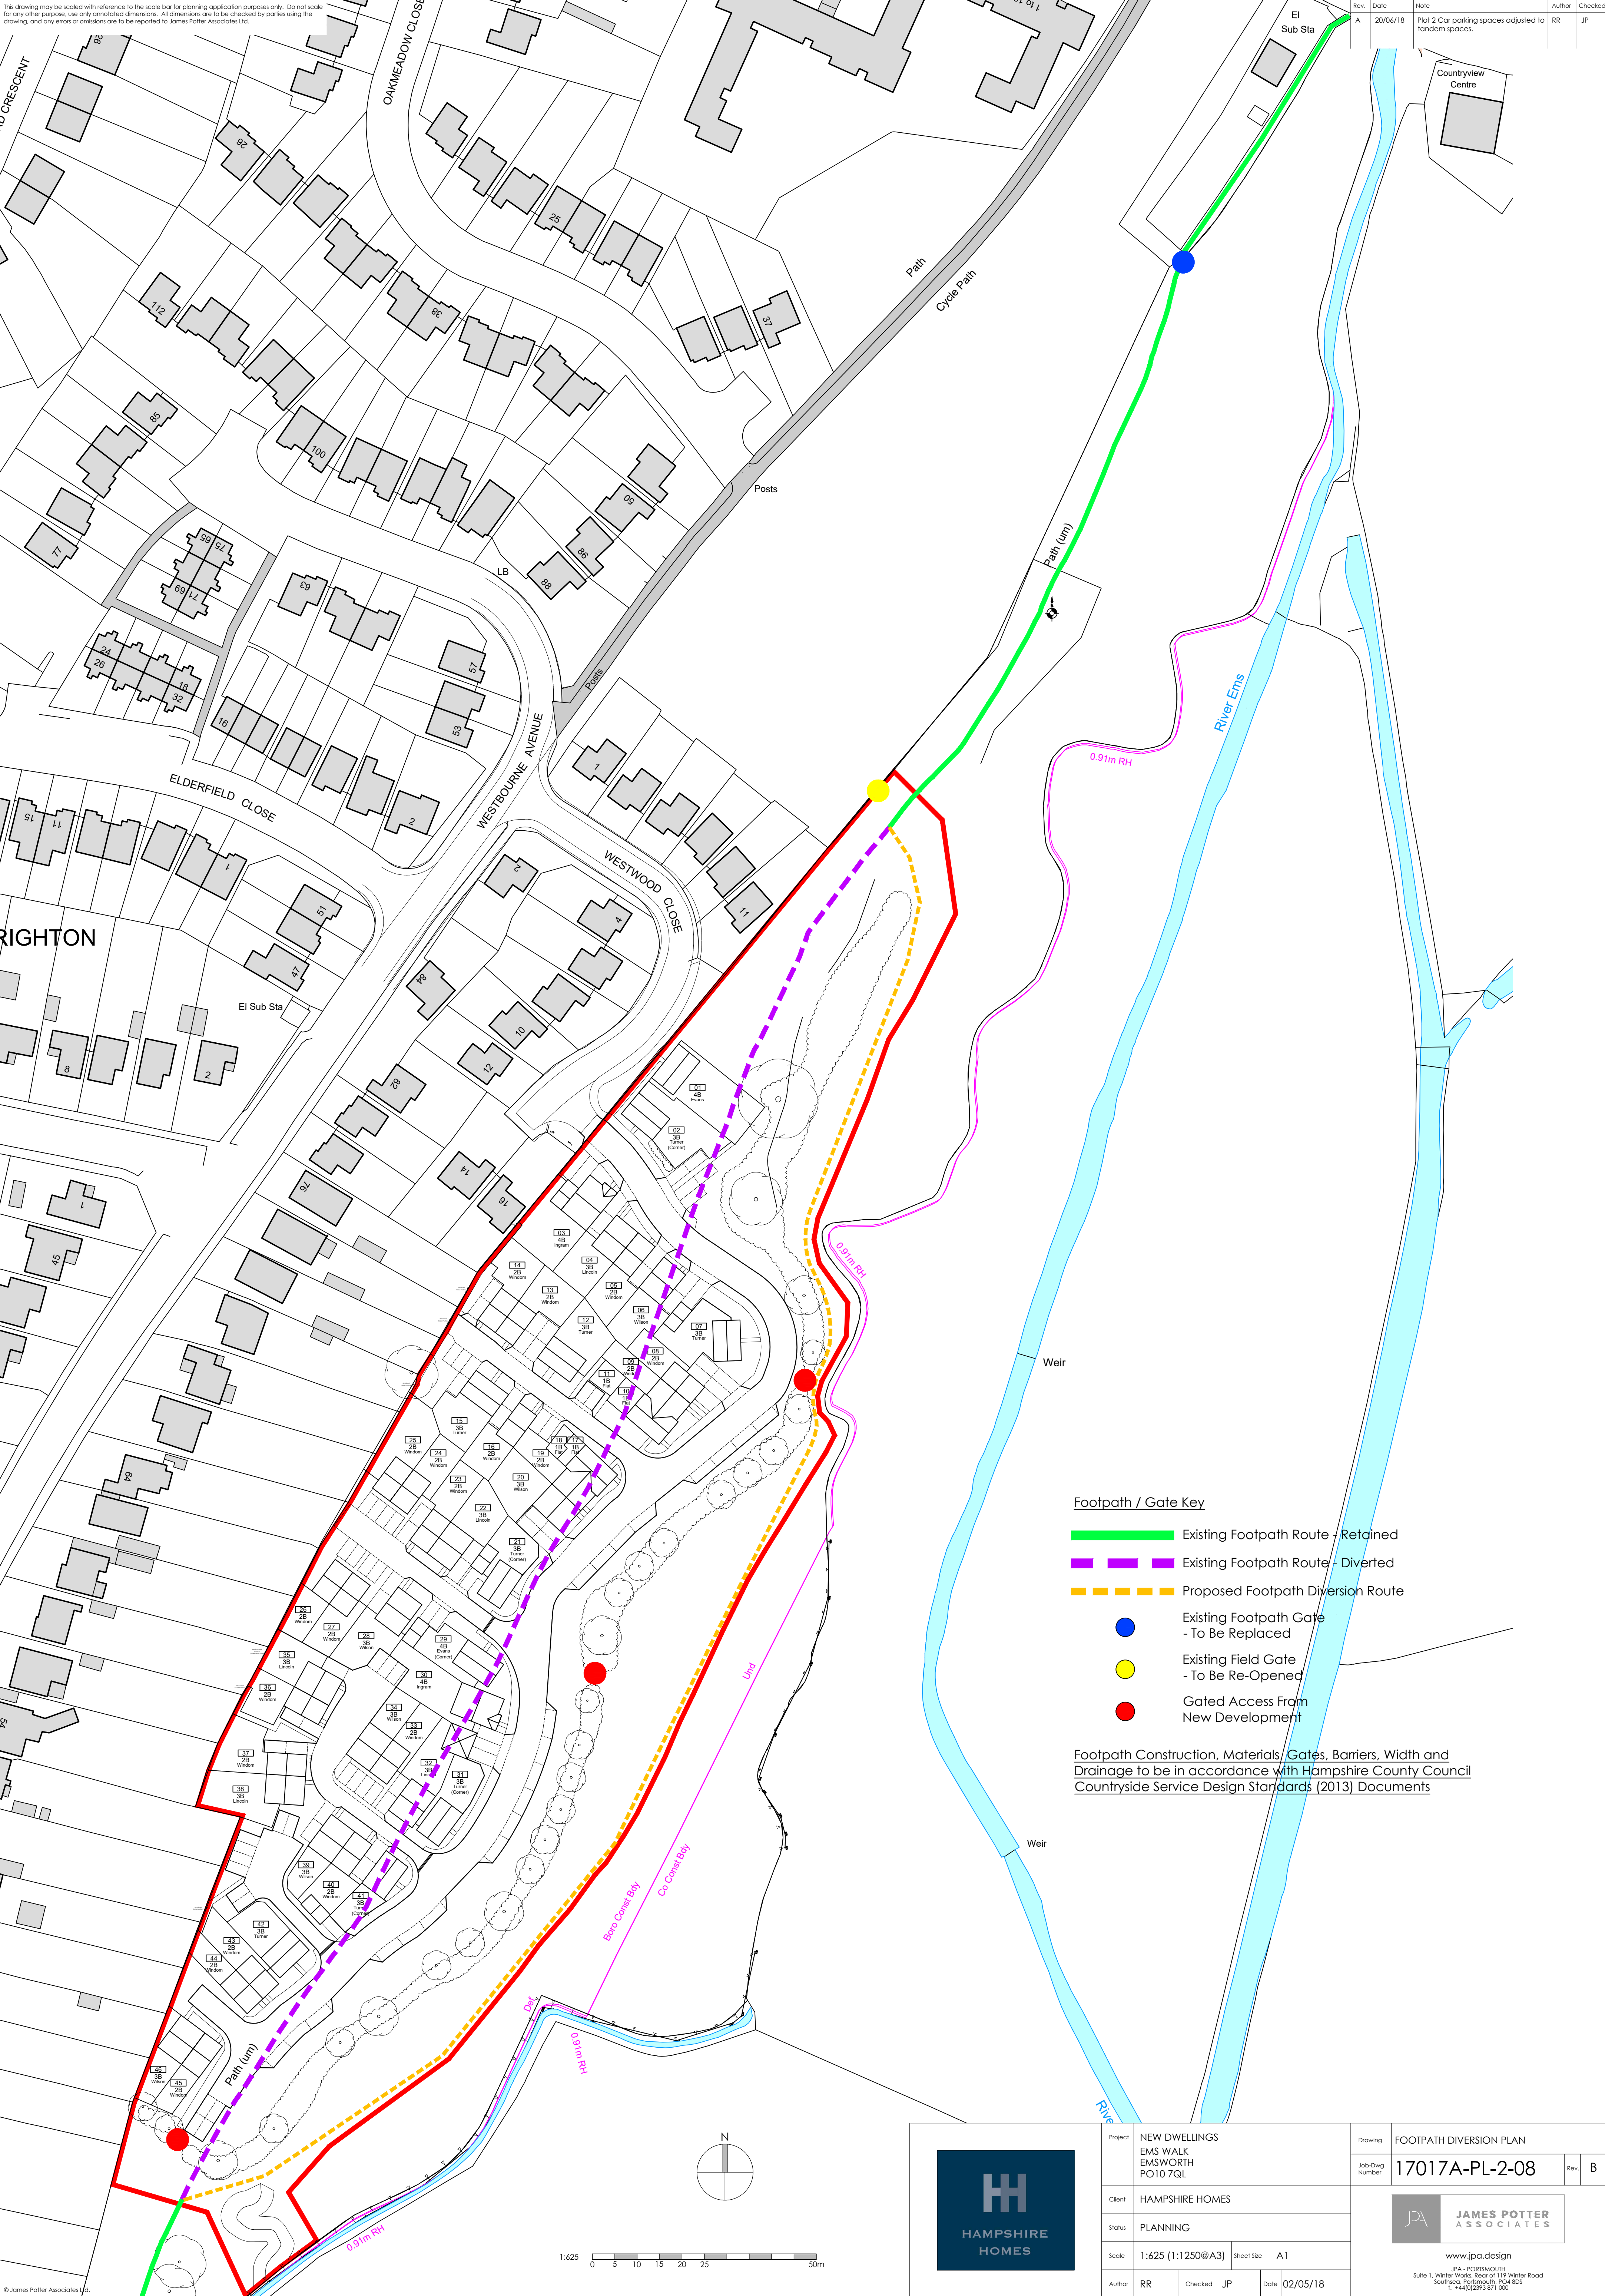

Project	NEW DWELLINGS EMS WALK EMSWORTH PO10 7QL
Client	HAMPSHIRE HOMES
Status	PLANNING
Scale	1:625 (1:1250@A3)
Author	RR
Checked	JP
Date	02/05/18

Drawing	FOOTPATH DIVERSION PLAN
Job-Dwg Number	17017A-PL-2-08
Rev.	B
 www.jpa.design JPA - PORTSMOUTH Suite 1, Winger Works, Road at 119 Winter Road Southsea, Portsmouth, PO4 8DS T: +44(0)2393 871 000	