


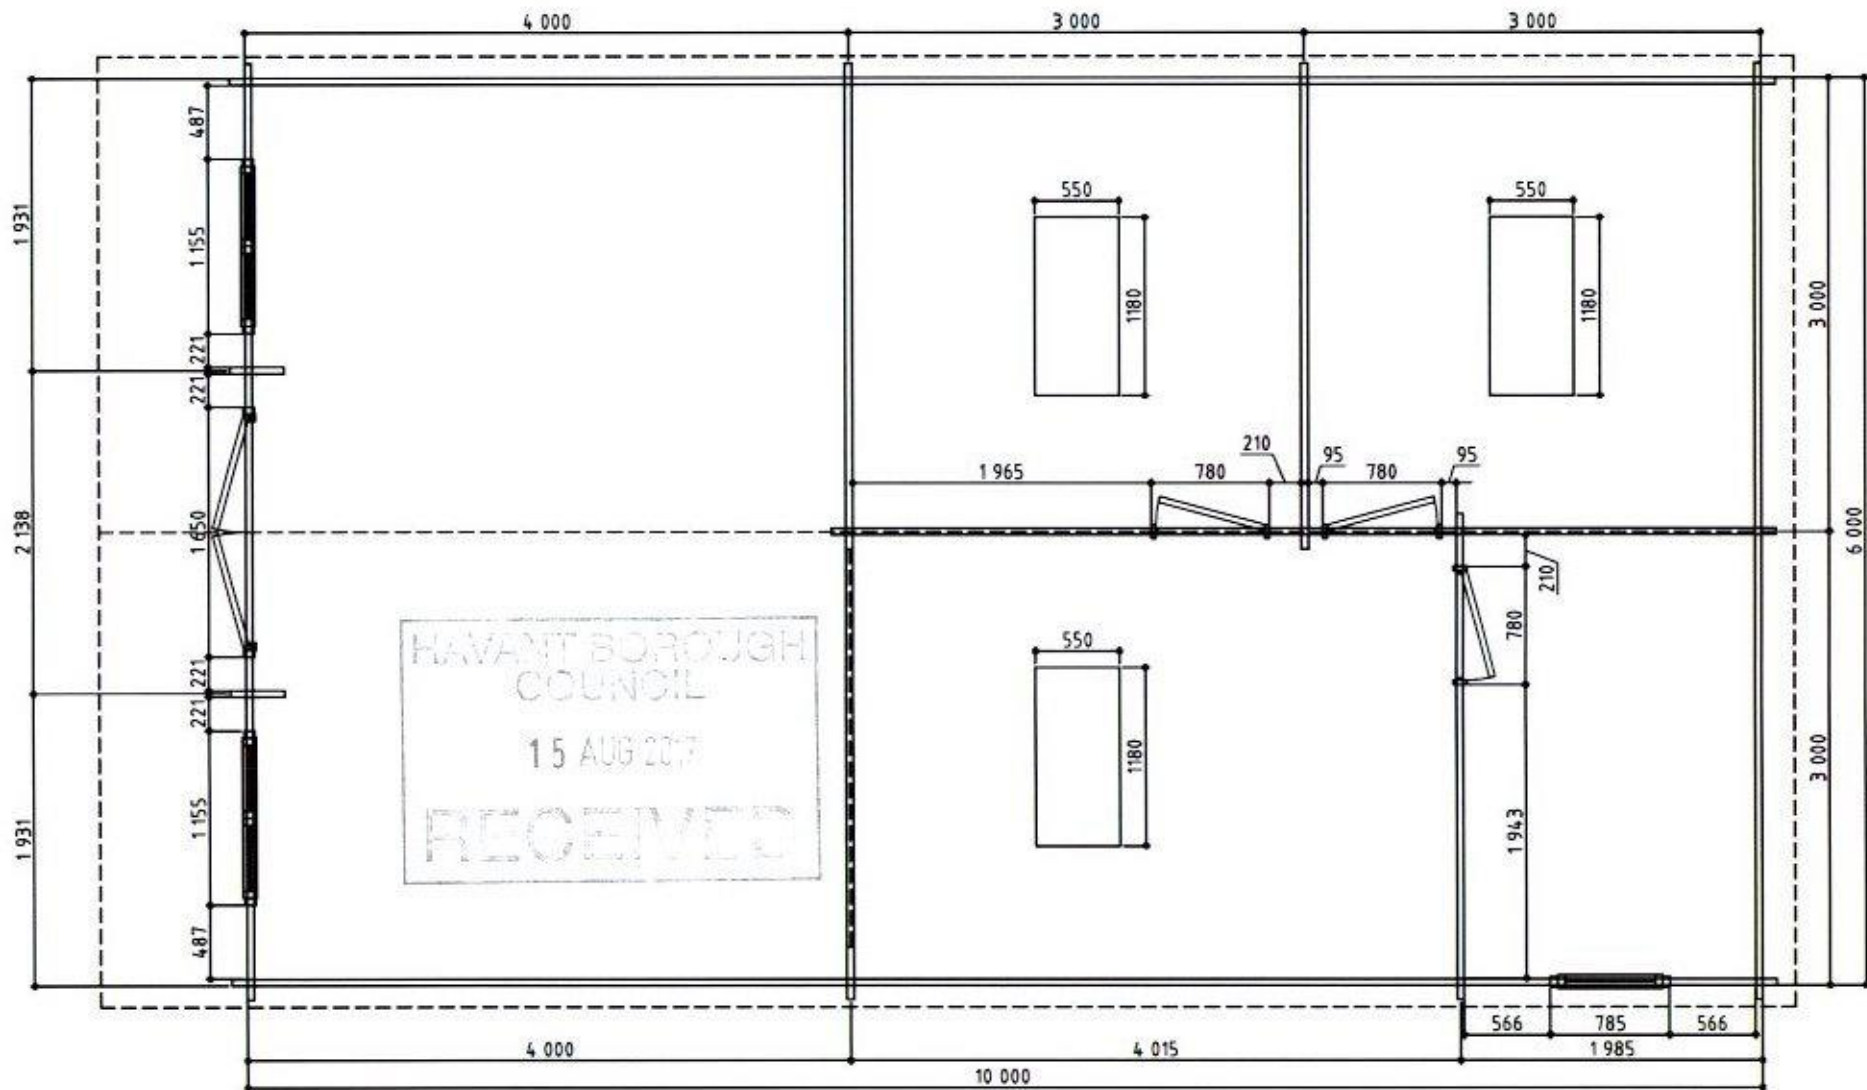

scalebar : 500 1000 1500 2000 2500 mm

TOP
COTTAGE

FLOORPLAN

Datum: 08/08/2017

Getekend: PS

Ref: KEOPS - OWENS M MOBILE HOME

A4