
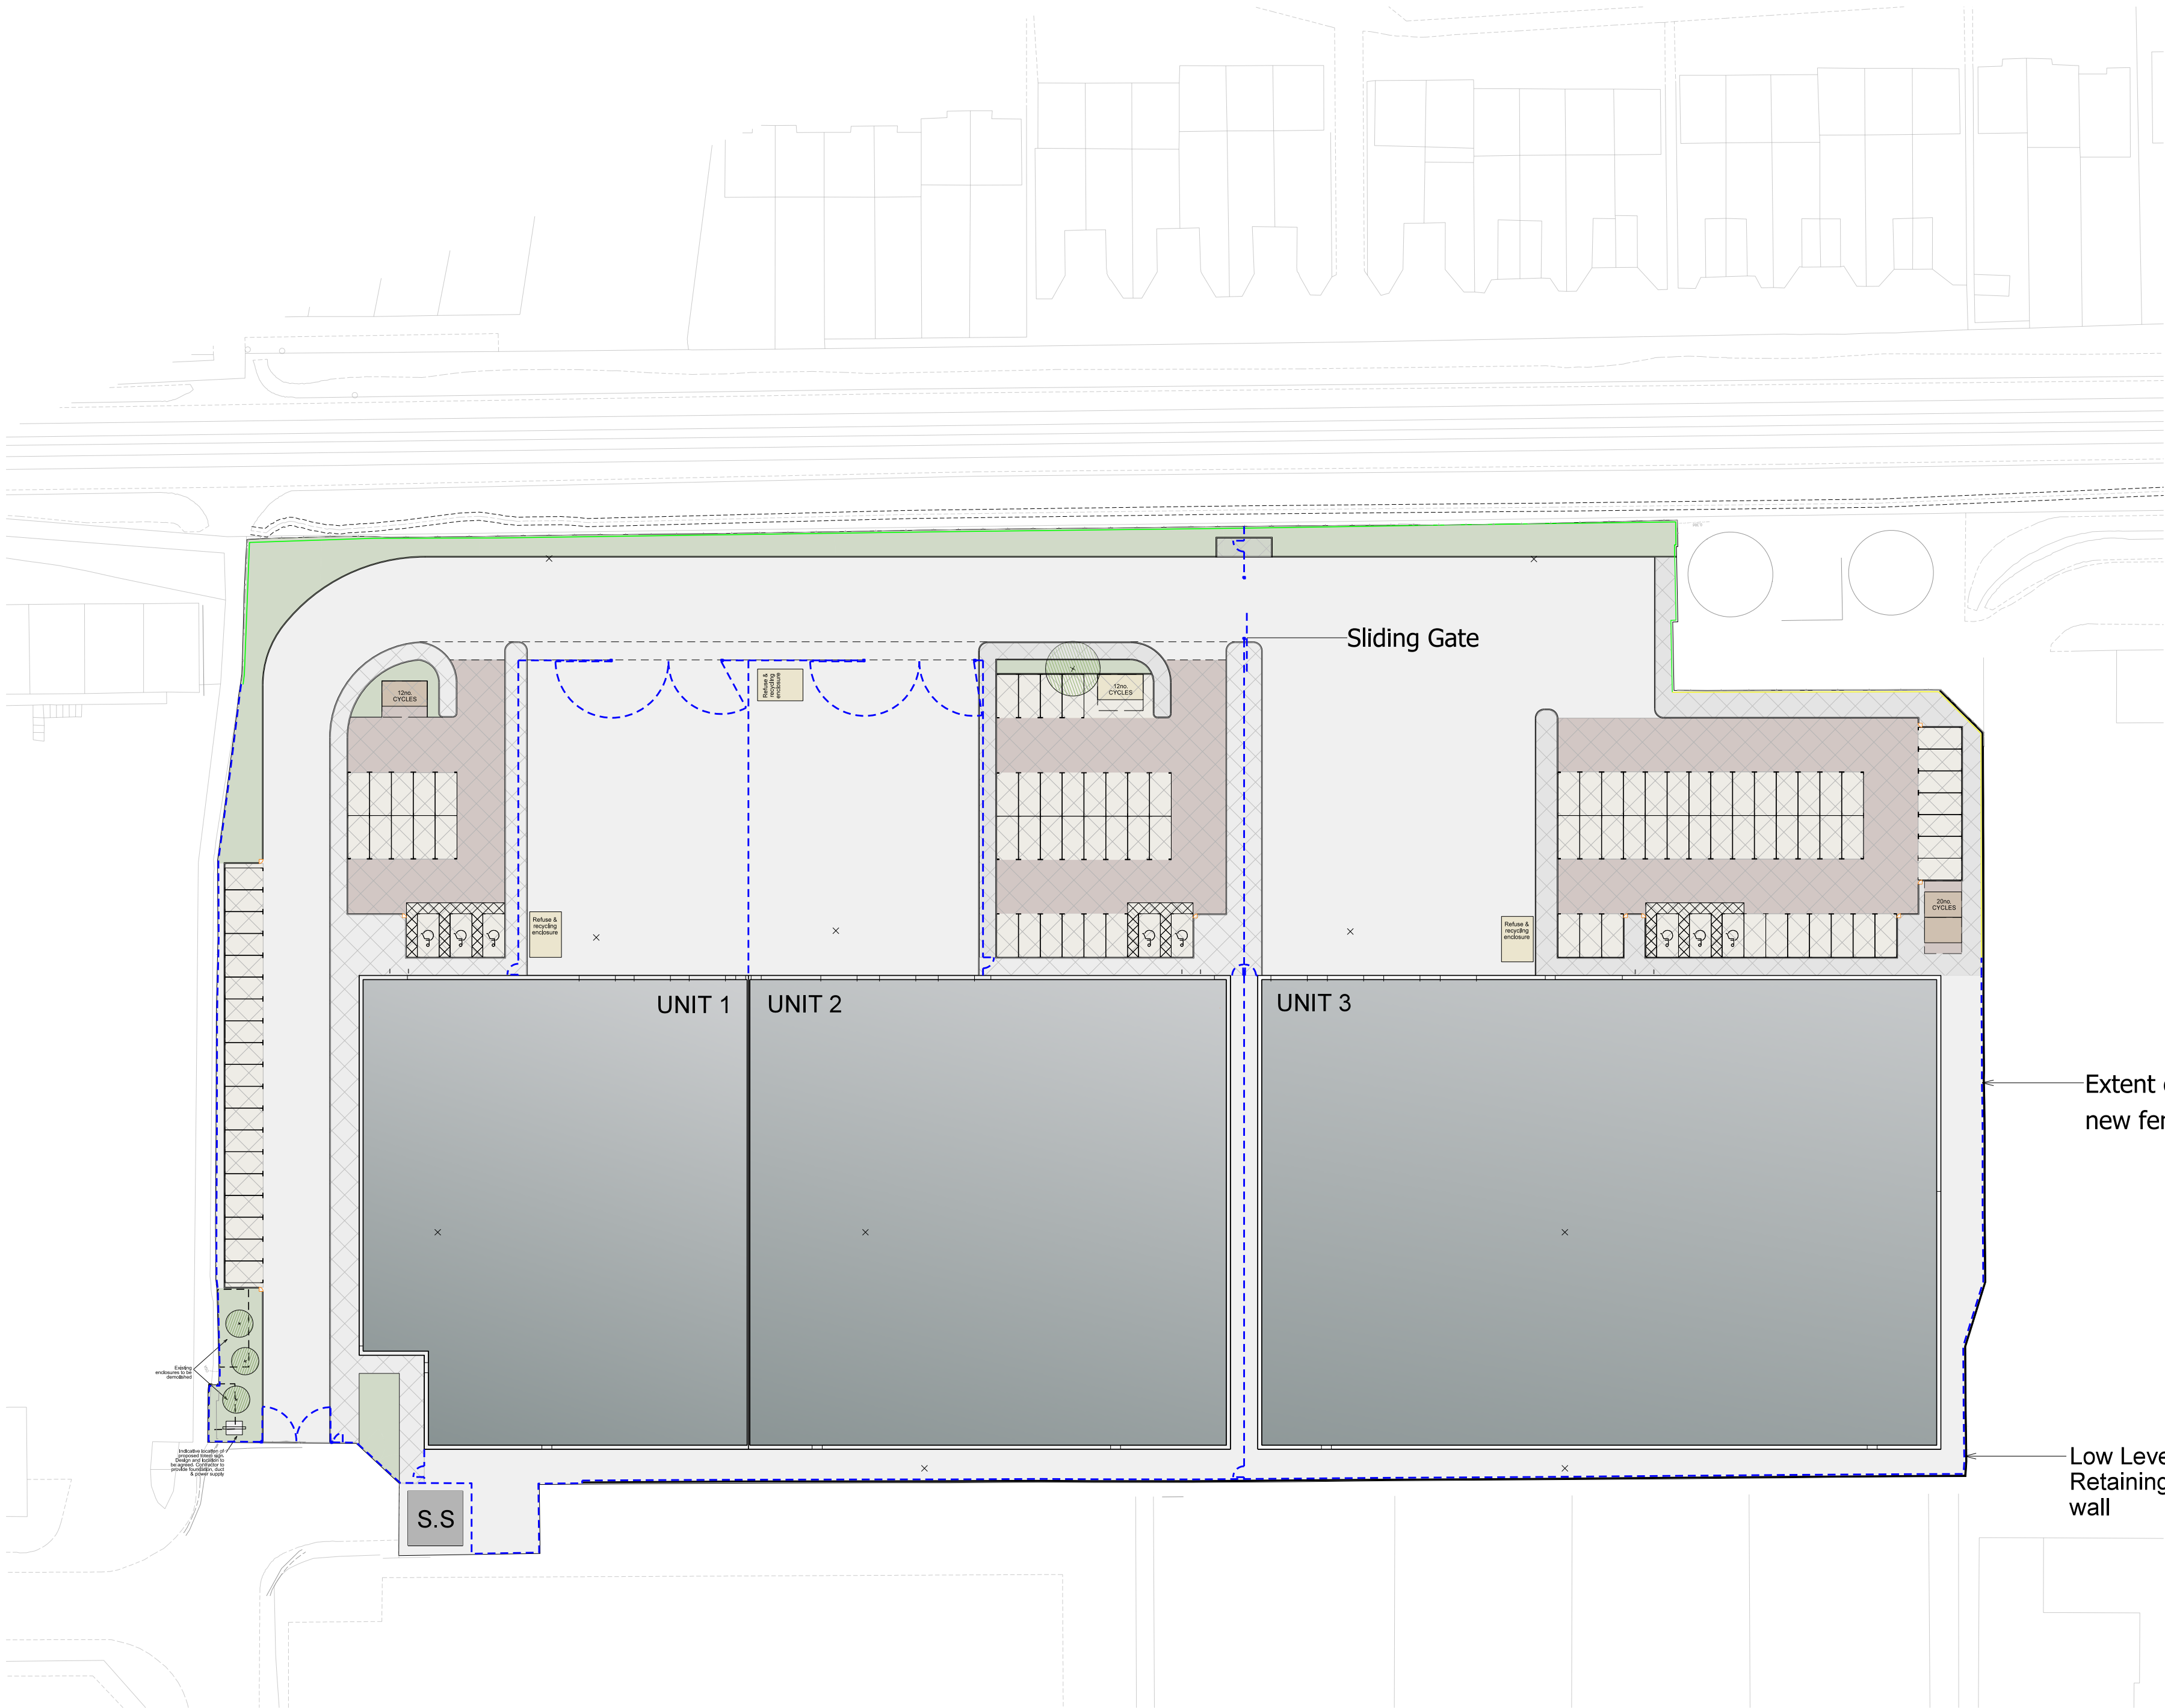


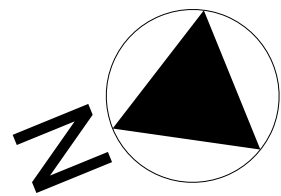

NOTES

Reproduced from the Ordnance Survey map with the permission of the Controller of Her Majesty's Stationery Office. © Crown Copyright
C A Cornish Architects
Licence No. AR161859

Do not scale. Work only to figured dimensions.

Subject to Statutory Approvals.

Subject to design development

Where applicable this drawing is to be read in conjunction with other consultants drawings and with the specification.

KEY:

MARIGOLD PRIORA
PERMEABLE - MARSHALLS
TO CAR PARK ROAD

BRACKEN PRIORA
PERMEABLE - MARSHALLS
TO PARKING BAYS

CHARCOAL KEYBLOCK
PENCIL EDGED BLOCK
PAVIORS - MARSHALLS
TO PATHS

CONCRETE PAVED
BRUSHED FINISH

SOFT LANDSCAPING
Refer to TALA drawing:

--- 2.4m high weld mesh fence
and gates.
Powder coated Green
Finished to specialist sub
contractor

— LINE OF 3.0m HIGH ACOUSTIC
FENCE

— LINE OF 2.4m HIGH ACOUSTIC
FENCE

For acoustic treatment to the
Eastern boundary refer to the
Noise Impact Assessment document.

D	Fences and surfacing updated	MDT	12.02.18
C	Colours and notes updated	SM	25.07.16
B	Levels & extent of acoustic fence updated	SM	18.07.16
A	Fence lines updated	SM	13.07.16
Rev	Description	Chkd	Date

Peer House
8 -14 Verulam Street
London WC1X 8LZ
tel +44(0)20 7400 2120
enquiries@cornisharchitects.com
www.cornisharchitects.com

cornisharchitects

Project	VELOCITY STANBRIDGE ROAD HAVANT		
Drg Title	Fence and External Works		
Status	PLANNING		
Scale	1:500 @ A1		
Org No	14021 / TP / 040	Rev	D