


PROPOSED LOFT CONVERSION & ADDITION.
8, ORCHARD ROAD, HAYLING IS, HANTS.
FOR MR & MRS R. WRIGHT.

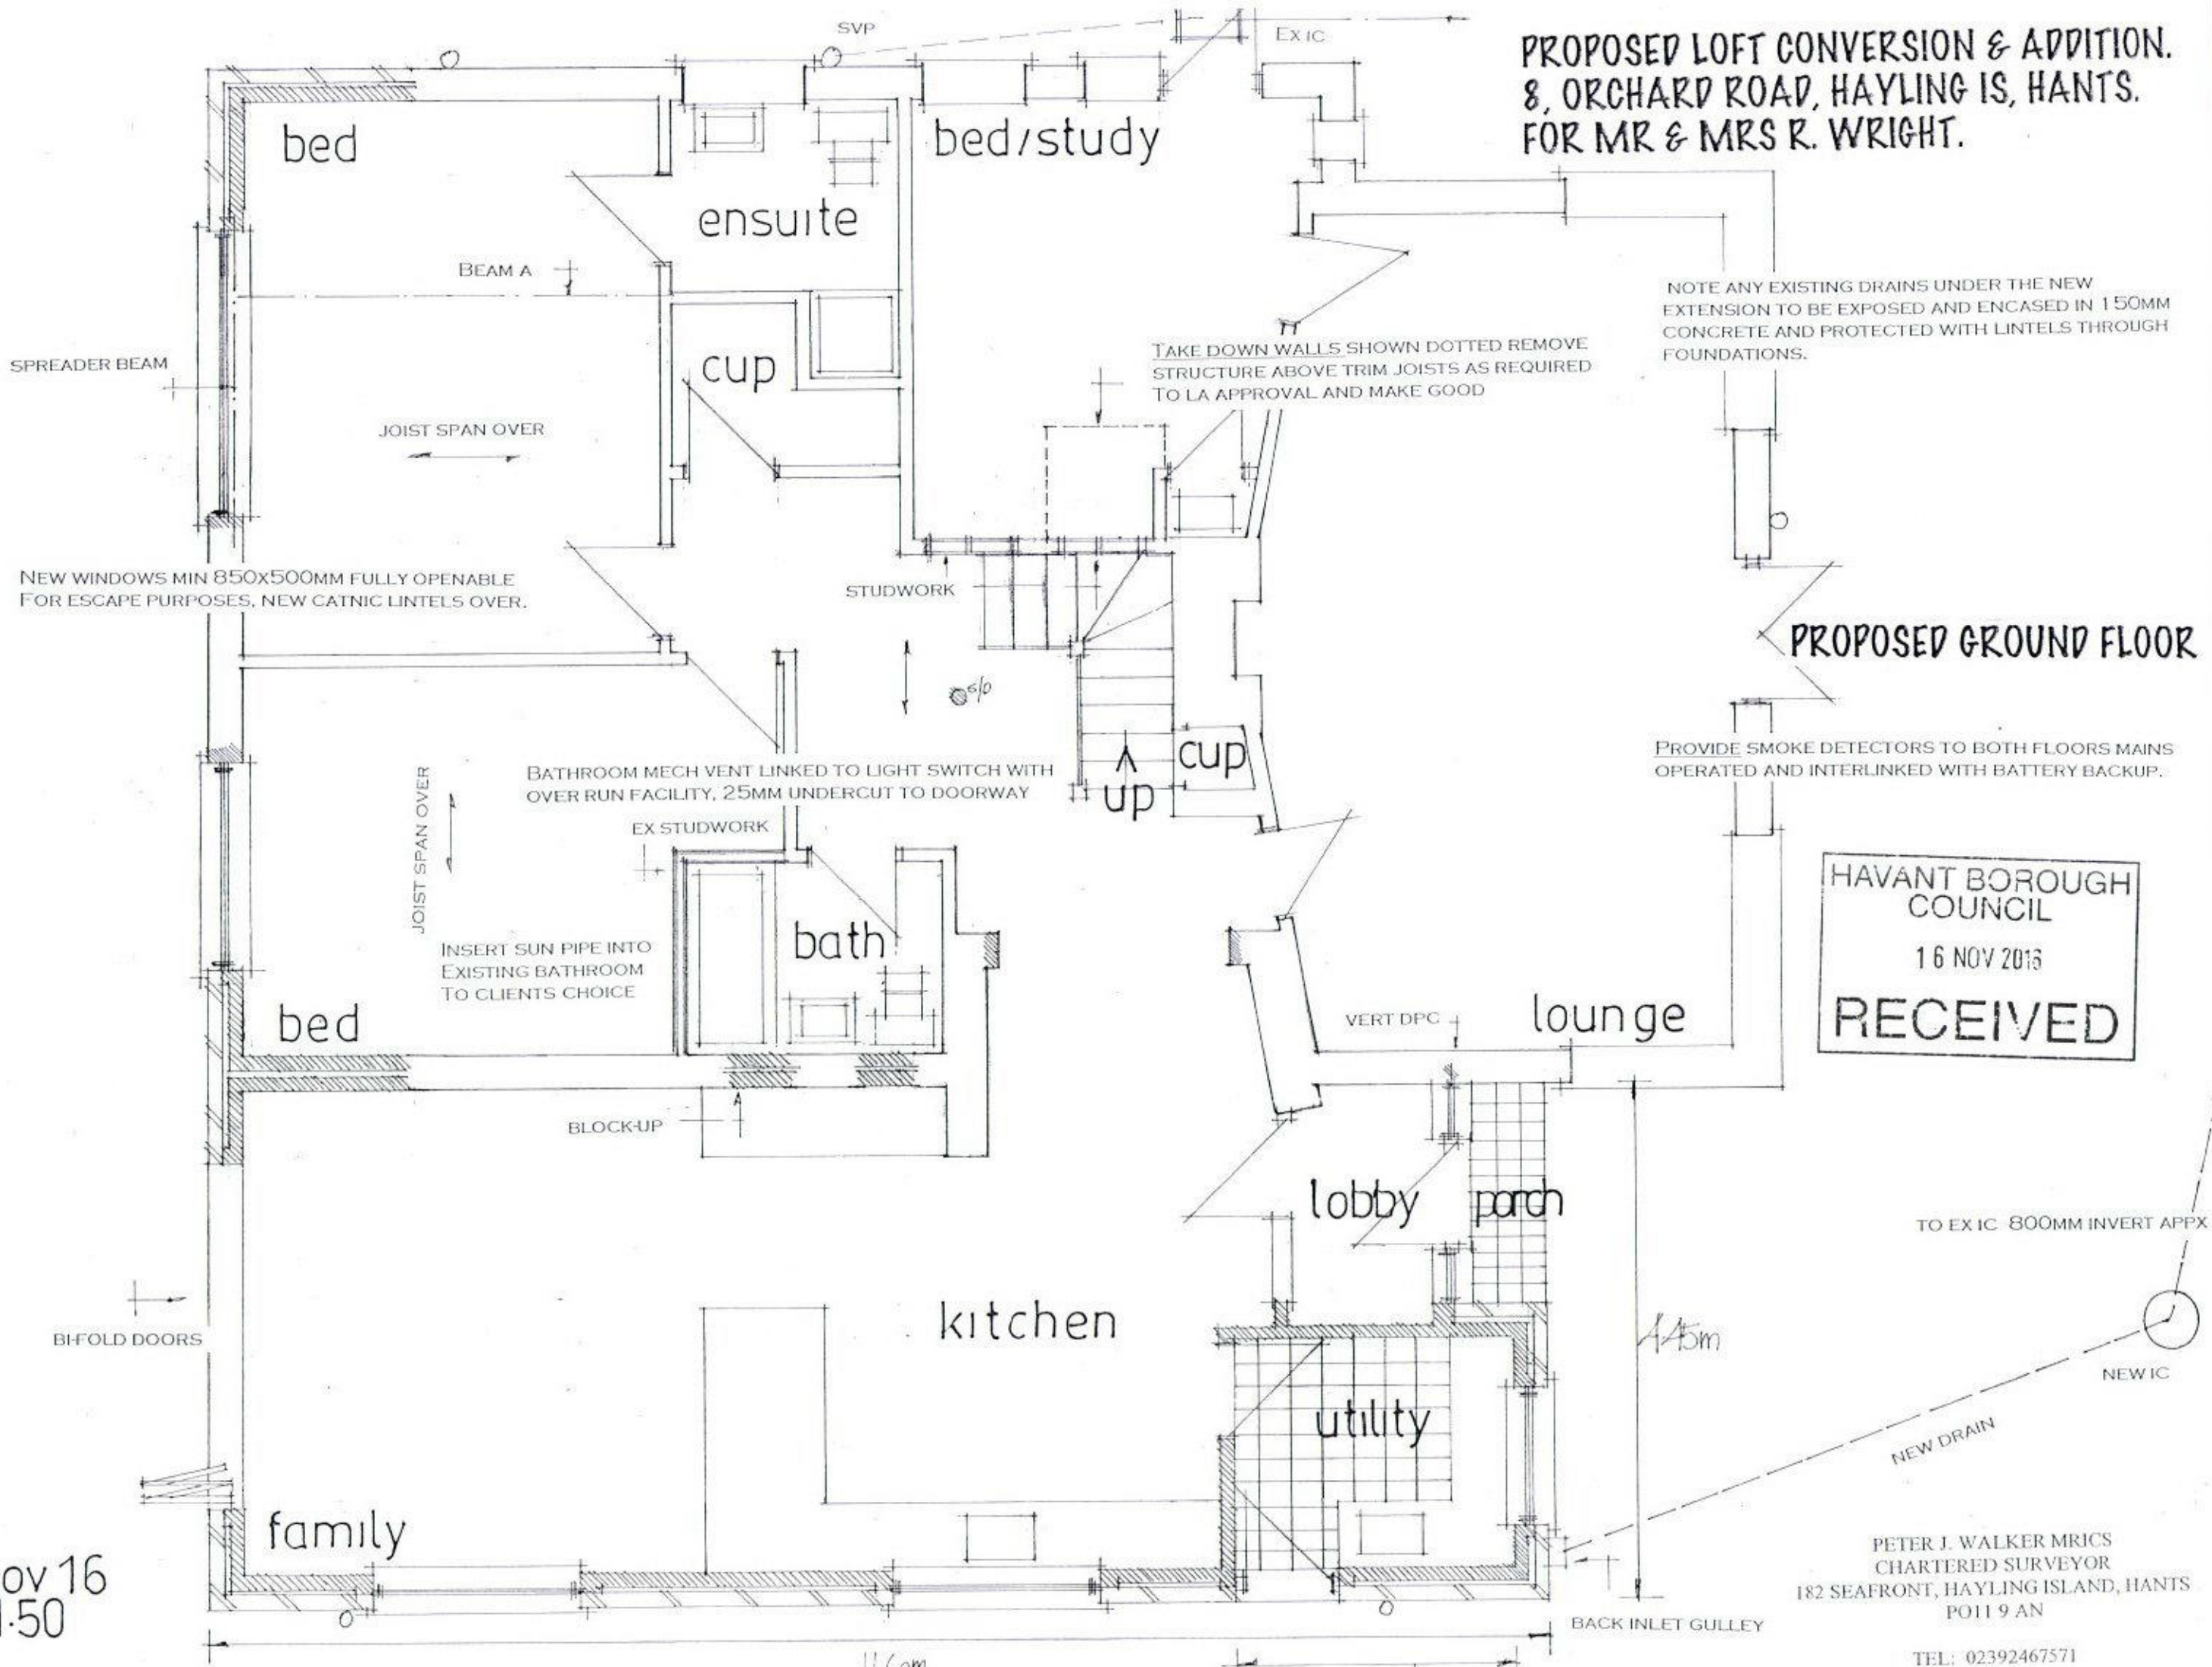

date nov 16
 scale 1:50

PETER J. WALKER MRICS
 CHARTERED SURVEYOR
 182 SEAFRONT, HAYLING ISLAND, HANTS
 PO11 9 AN
 TEL: 02392467571