
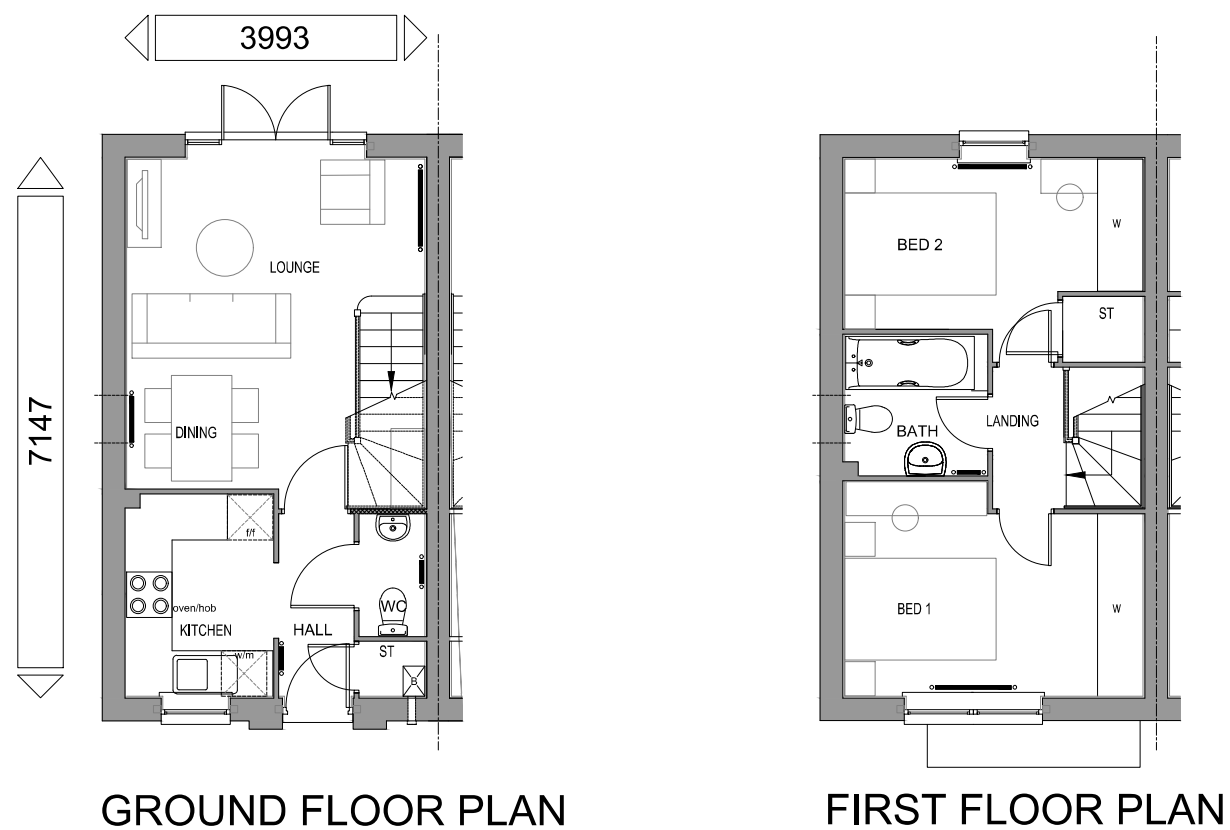


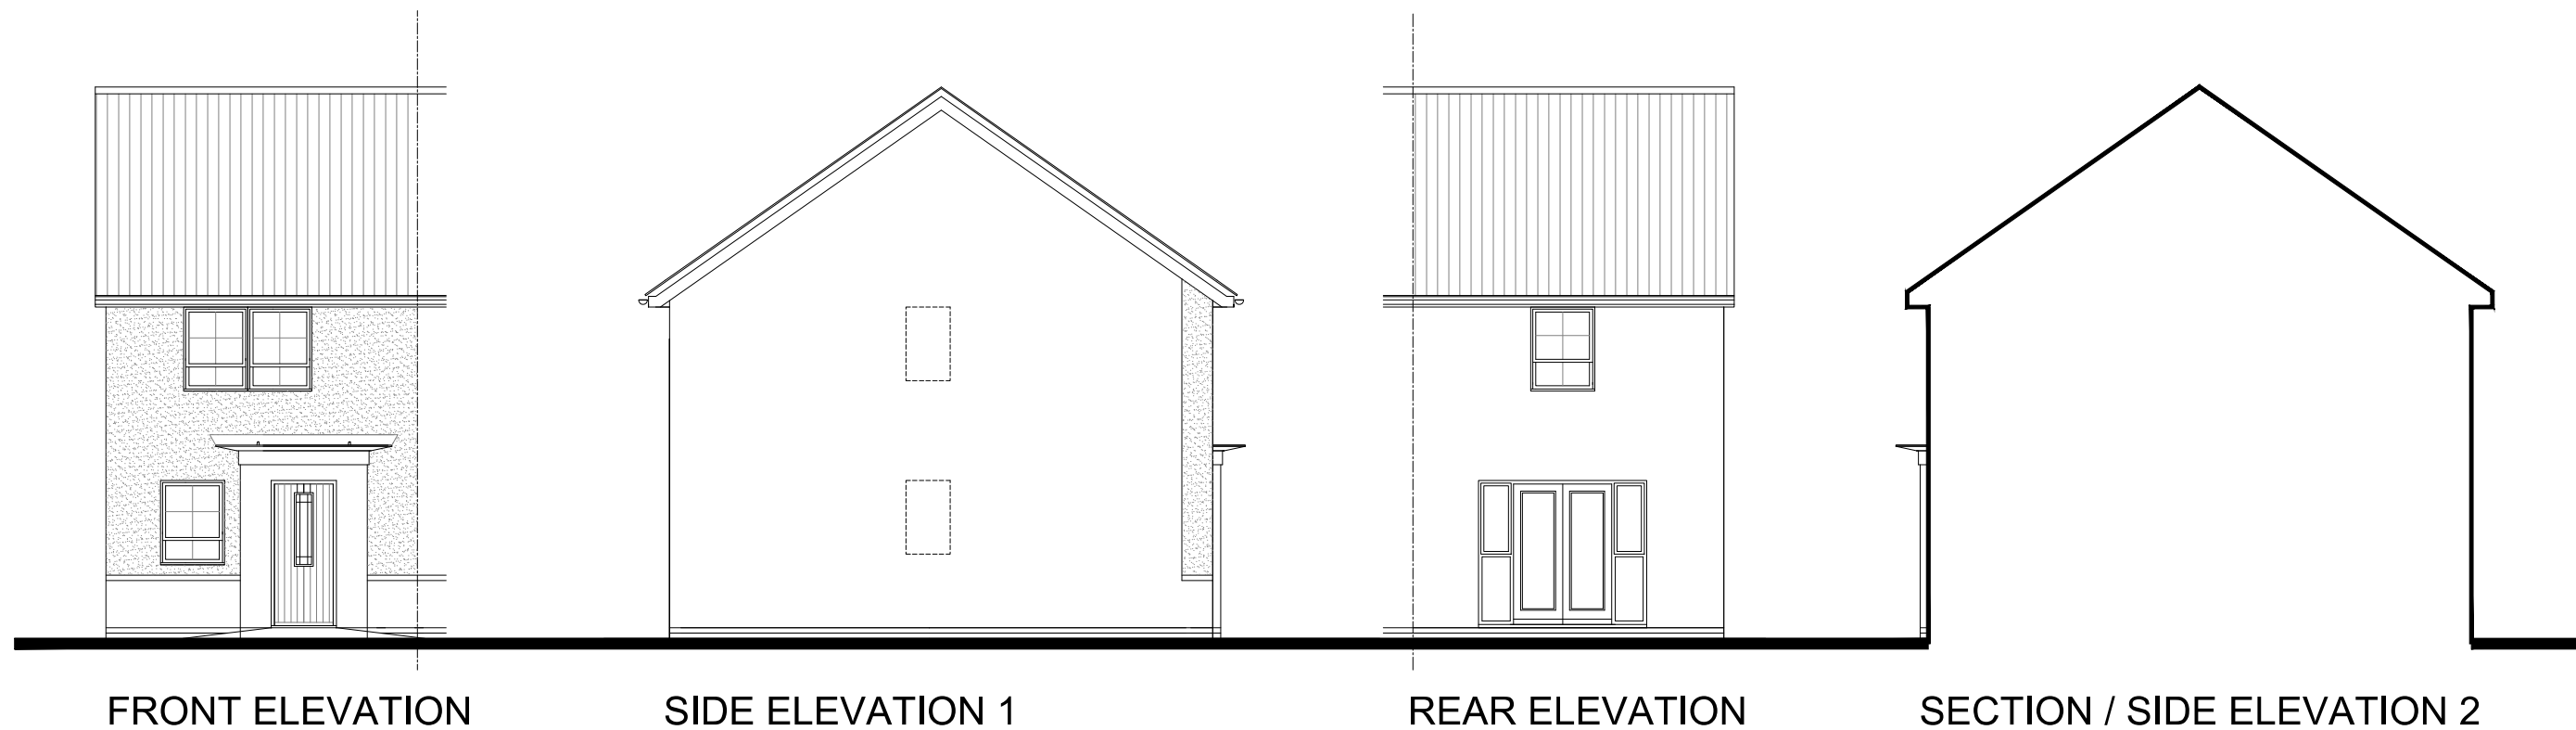

PLOT NUMBERS:
AS: 67, 69, 137
OPP: 68, 70, 136

NOTE: ALL FLUES, METERS & EXTRACT
POSITIONS TO BE CONFIRMED.

SOLAR PANELS TYPE, SIZE & ORIENTATION
TO BE AGREED. PLOT SPECIFIC

WASHINGTON
VARIANT 2
BEDROOM ALLOCATION 2B/4P
2 STOREY
FLOOR AREA: 615sqft/57.1m² (GIFA)



WASHINGTON VARIANT 2 - PLANS & ELEVATIONS 1:100 @ A3