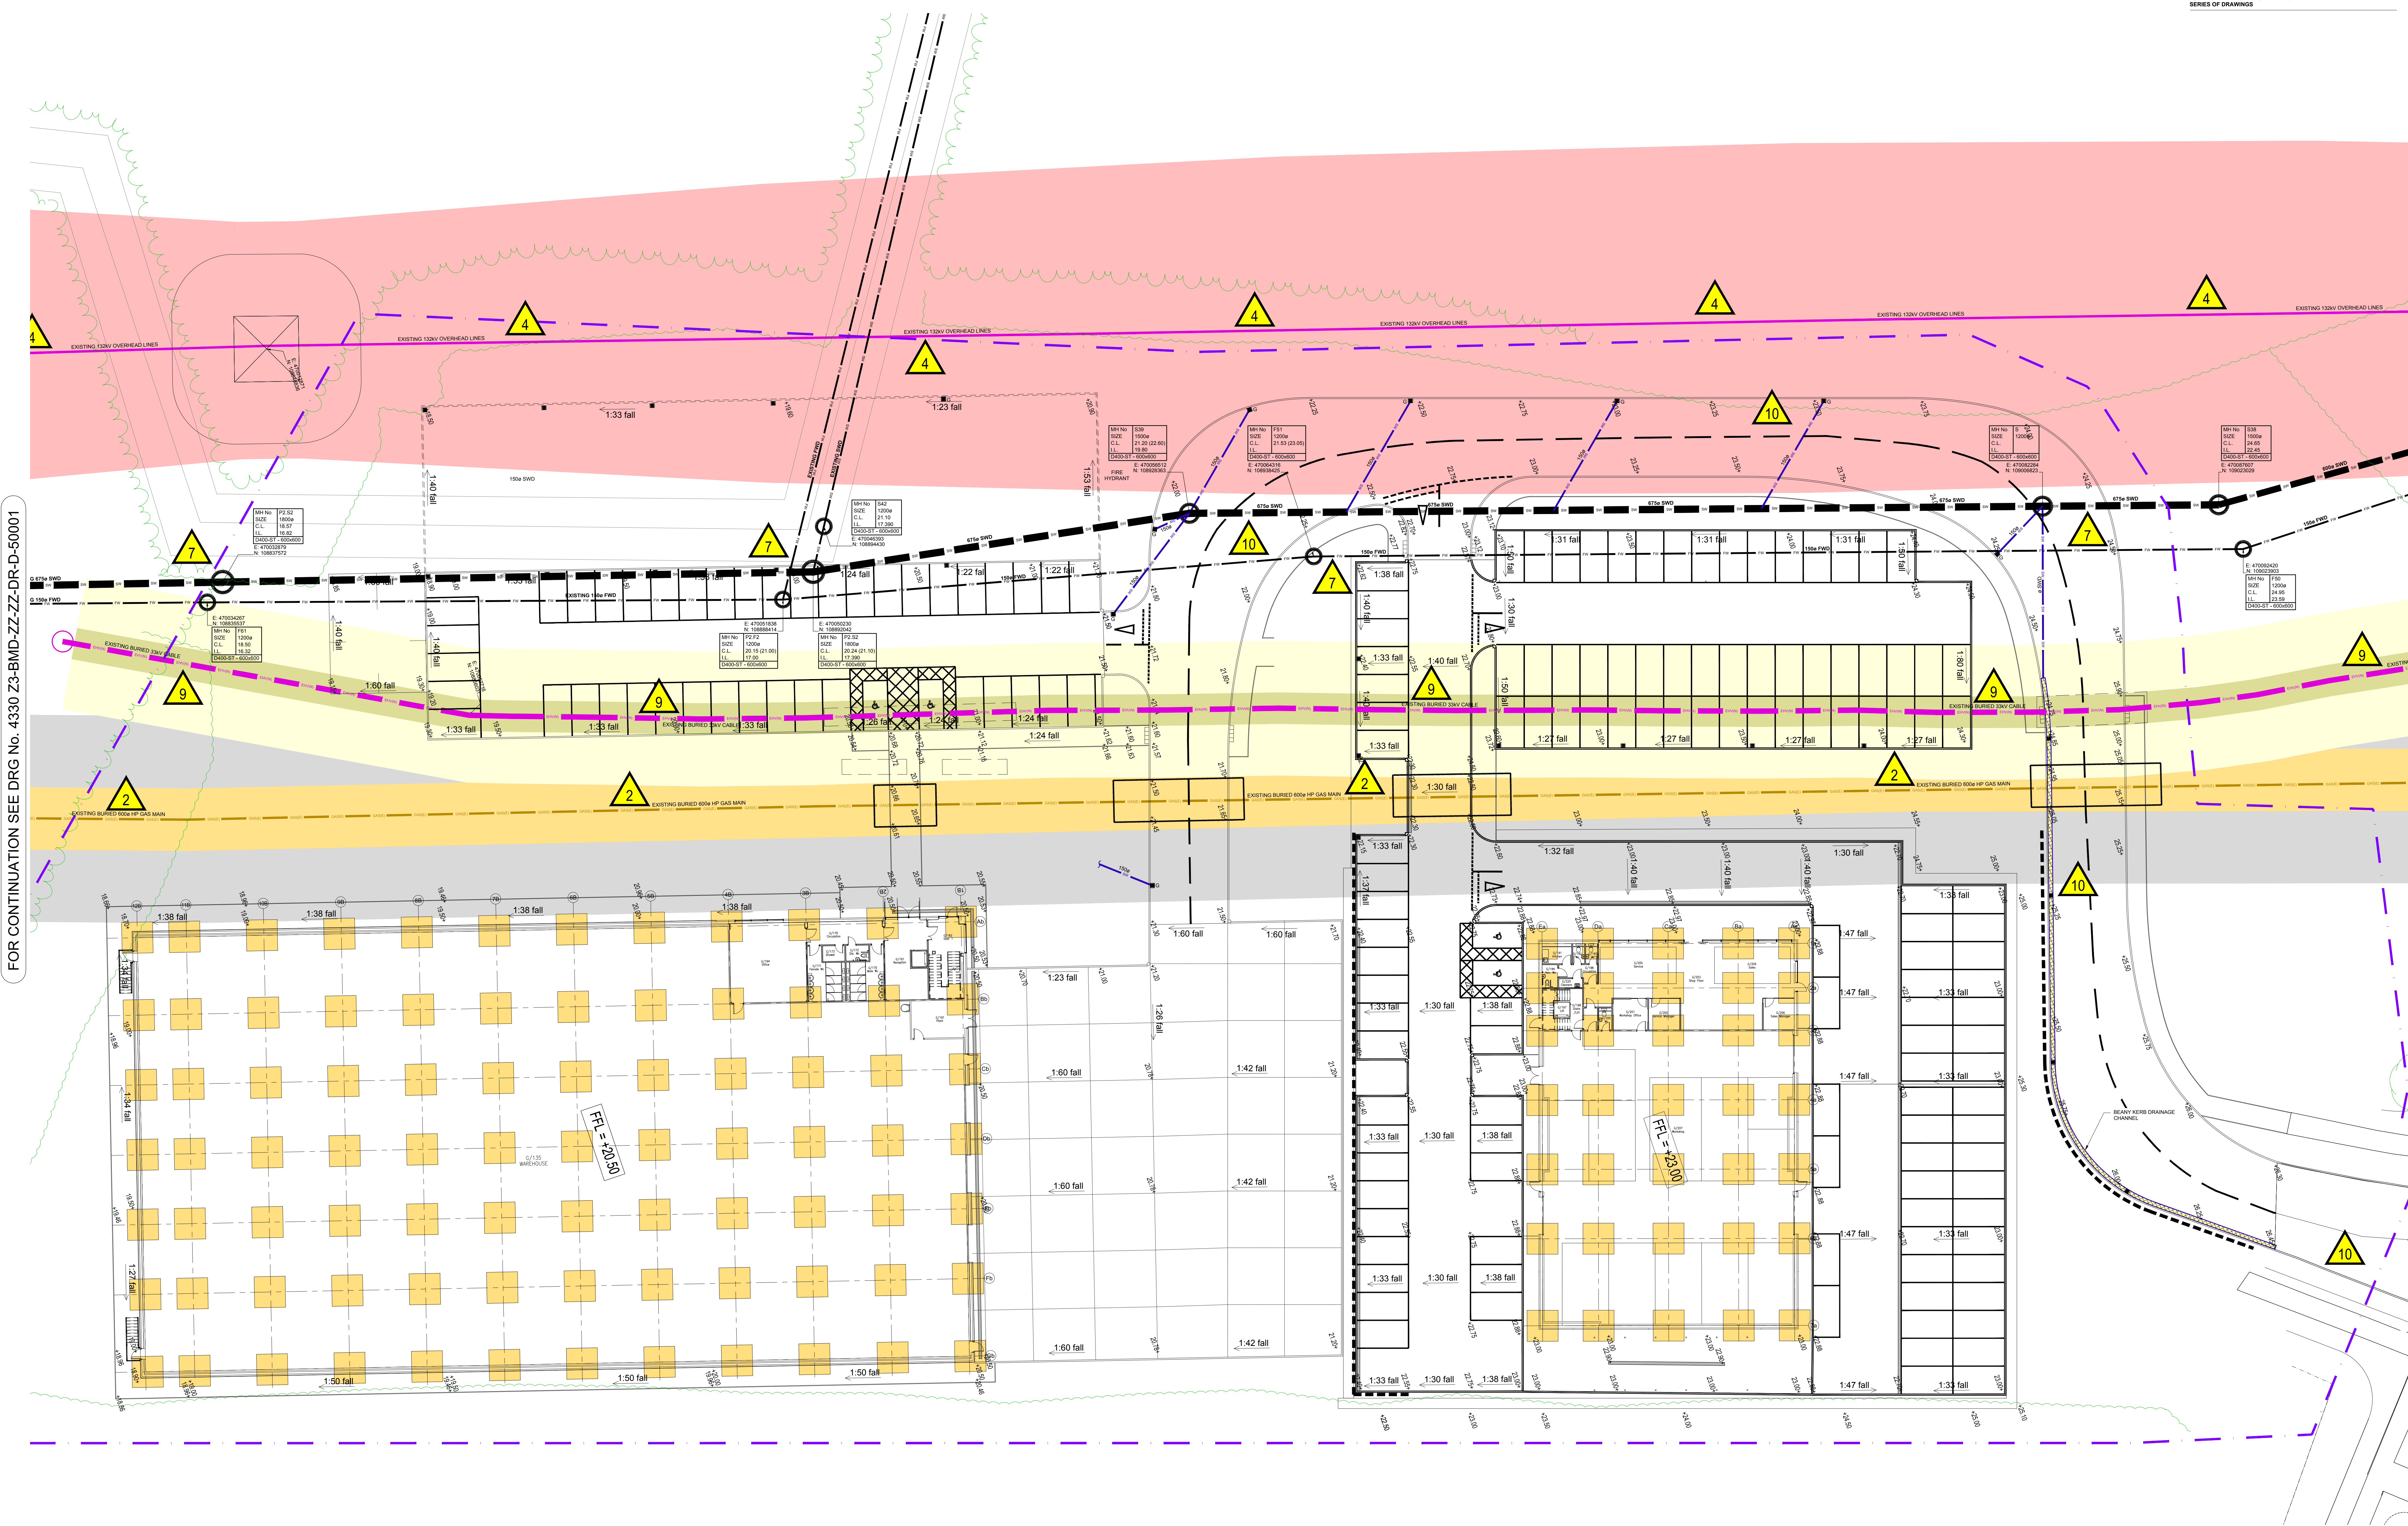


[illegible]

 Portsmouth CITY COUNCIL	 bam BAM Group an awarding partner of BIM Connected Ltd	project Dunsbury Park Plot 3A and 3B
	Architect Porter Design Planning Faulstich Planning Planning & Environment Planning & Environment Planning & Environment Building Information Modelling	title B61 Below Ground Drainage Access Road
client Y-200 @ AO		client LSB
date March 2018		ref 4330 Z3
location 01274 84002 info@bam.co.uk		planning application D1